




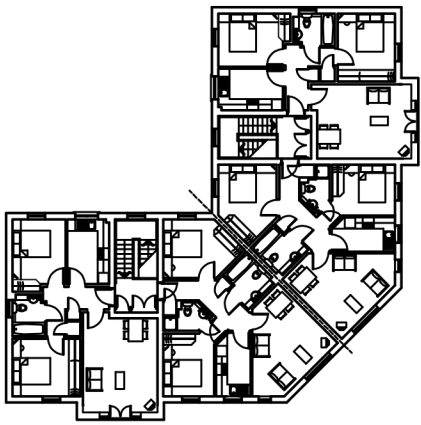


Second Floor Plan

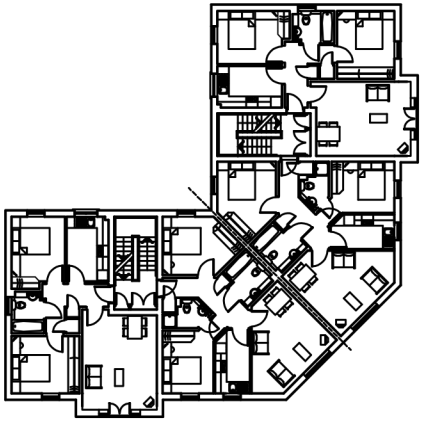

First Floor Plan

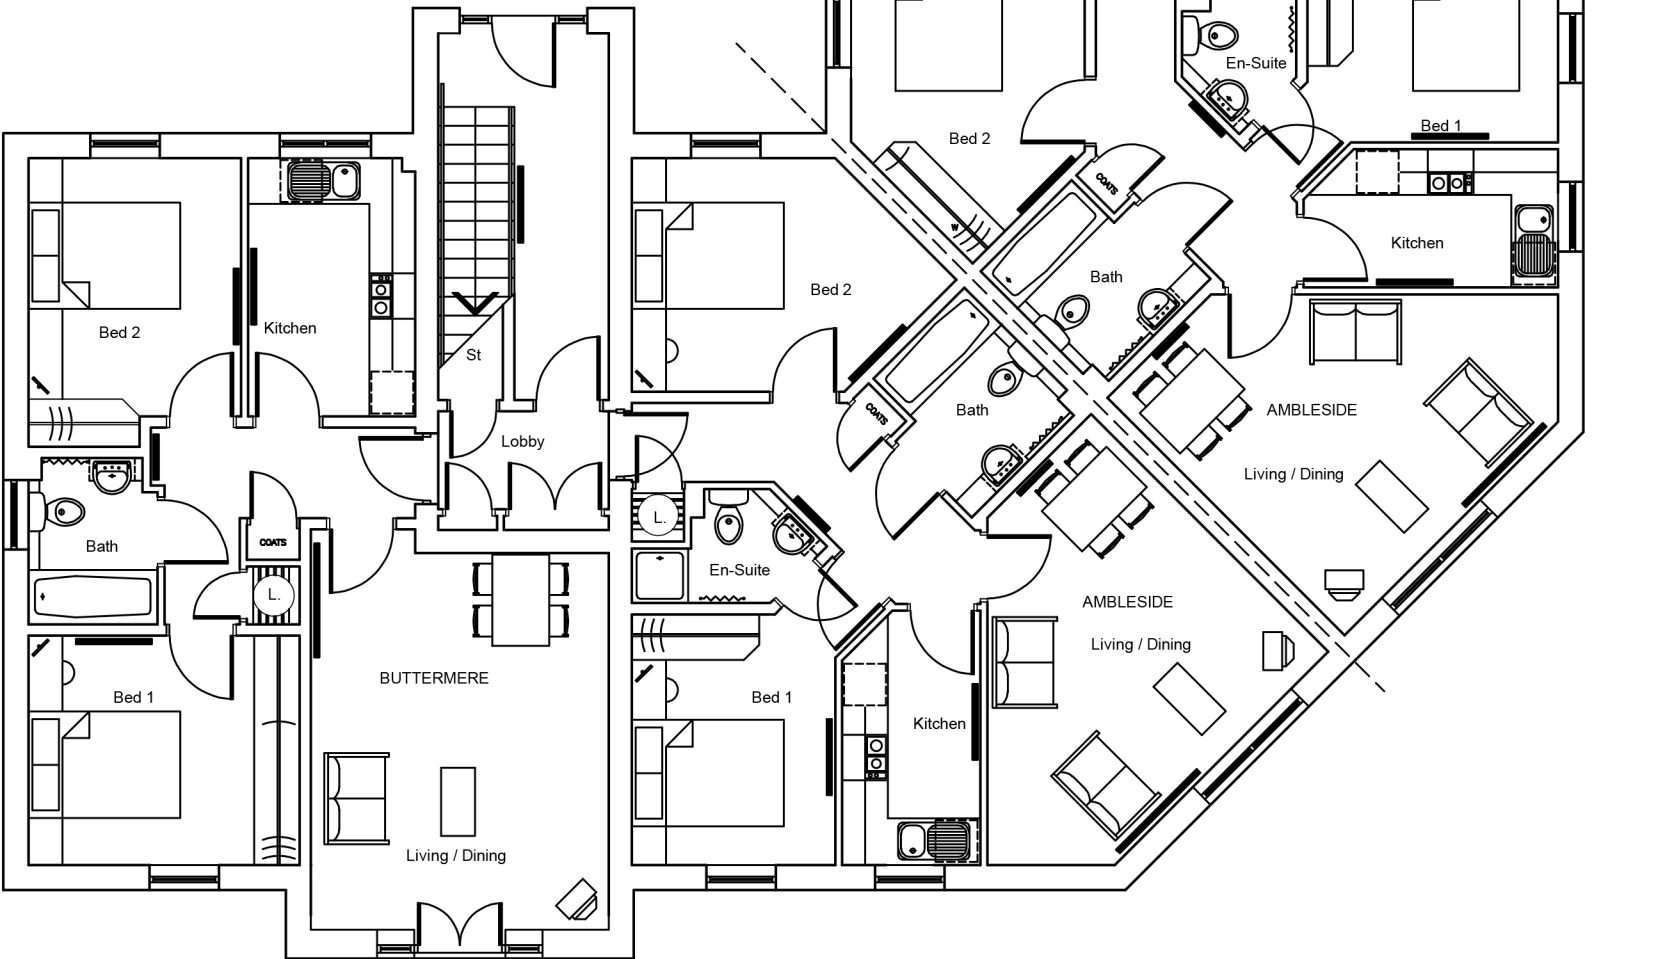

Ground Floor Plan

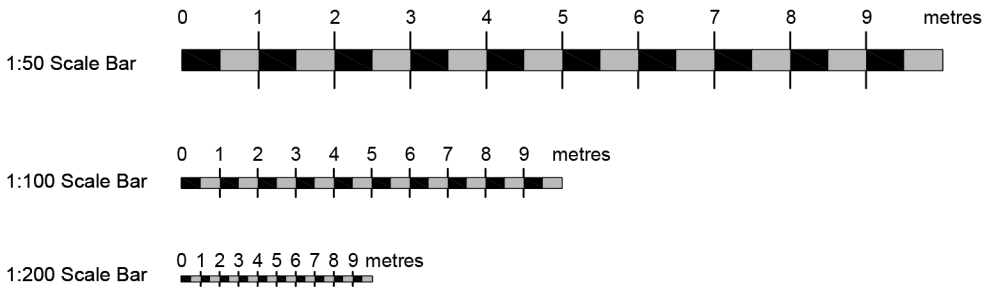

Front Elevation 1



Rear Elevation 1



Front Elevation 2



Rear Elevation 2

WARNING TO HOUSE PURCHASERS
Buyers are warned that this is a working drawing and the contents of this drawing may be subject to change during the progress of the build process. The layout, form, content and dimensions specified are included for general guidance only. The finishes or features shown may differ in respect of individual properties. Whilst we make every effort to ensure our drawings are up to date there may be time to time be an unavoidable need to update these due to changes in regulations and/or re-planning. Purchasers are advised to check with the Sales Advisor whether any alterations have been made to this drawing. The contents of this drawing do not constitute a contract, part of any contract or warranty unless specifically incorporated into the contract. They should not be relied upon for the purposes of entering into contract to purchase any property.

F:	Materials notes Updated to elevations.	10.09.25
E:	Materials notes added to elevations.	29.04.25
D:	Elevations revised following LA comments.	08.01.25
C:	Elevations revised following LA comments.	07.01.25
B:	Elevations revised following LA comments.	25.11.24
A:	Elevations revised following LA comments.	04.10.24
Rev:	Description:	Date:

PLANNING

Sales Name: **AMBLESIDE/BUTTERMERE**

House Type Code: **N/A**

Spec: TBC Drawing No: AB/01 Date: 11/24

Drawn: MDT Checked: MDT Scale: VARIES