


GENERAL NOTES - This drawing is the copyright of Andrew Stott trading as 'The Plan Centre' and may not be copied or transmitted to any third party without prior written consent from Andrew Stott at The Plan Centre

This drawing has been prepared in accordance with the services agreed with the client and in accordance with our Terms & Conditions. These drawings must not be acted upon until they have been approved by Building Control and / or Local Authority Planning Department. Should the client commence work without Planning or Building Regulations approvals in place, they do so at entirely at their own risk. All dimensions are to the structure and not plaster finish. Any scaled dimensions must be verified by TPC. By using this drawing you have agreed to The Plan Centre's Terms and Conditions which are available to view at www.theplancentre.co.uk or available in writing on request .

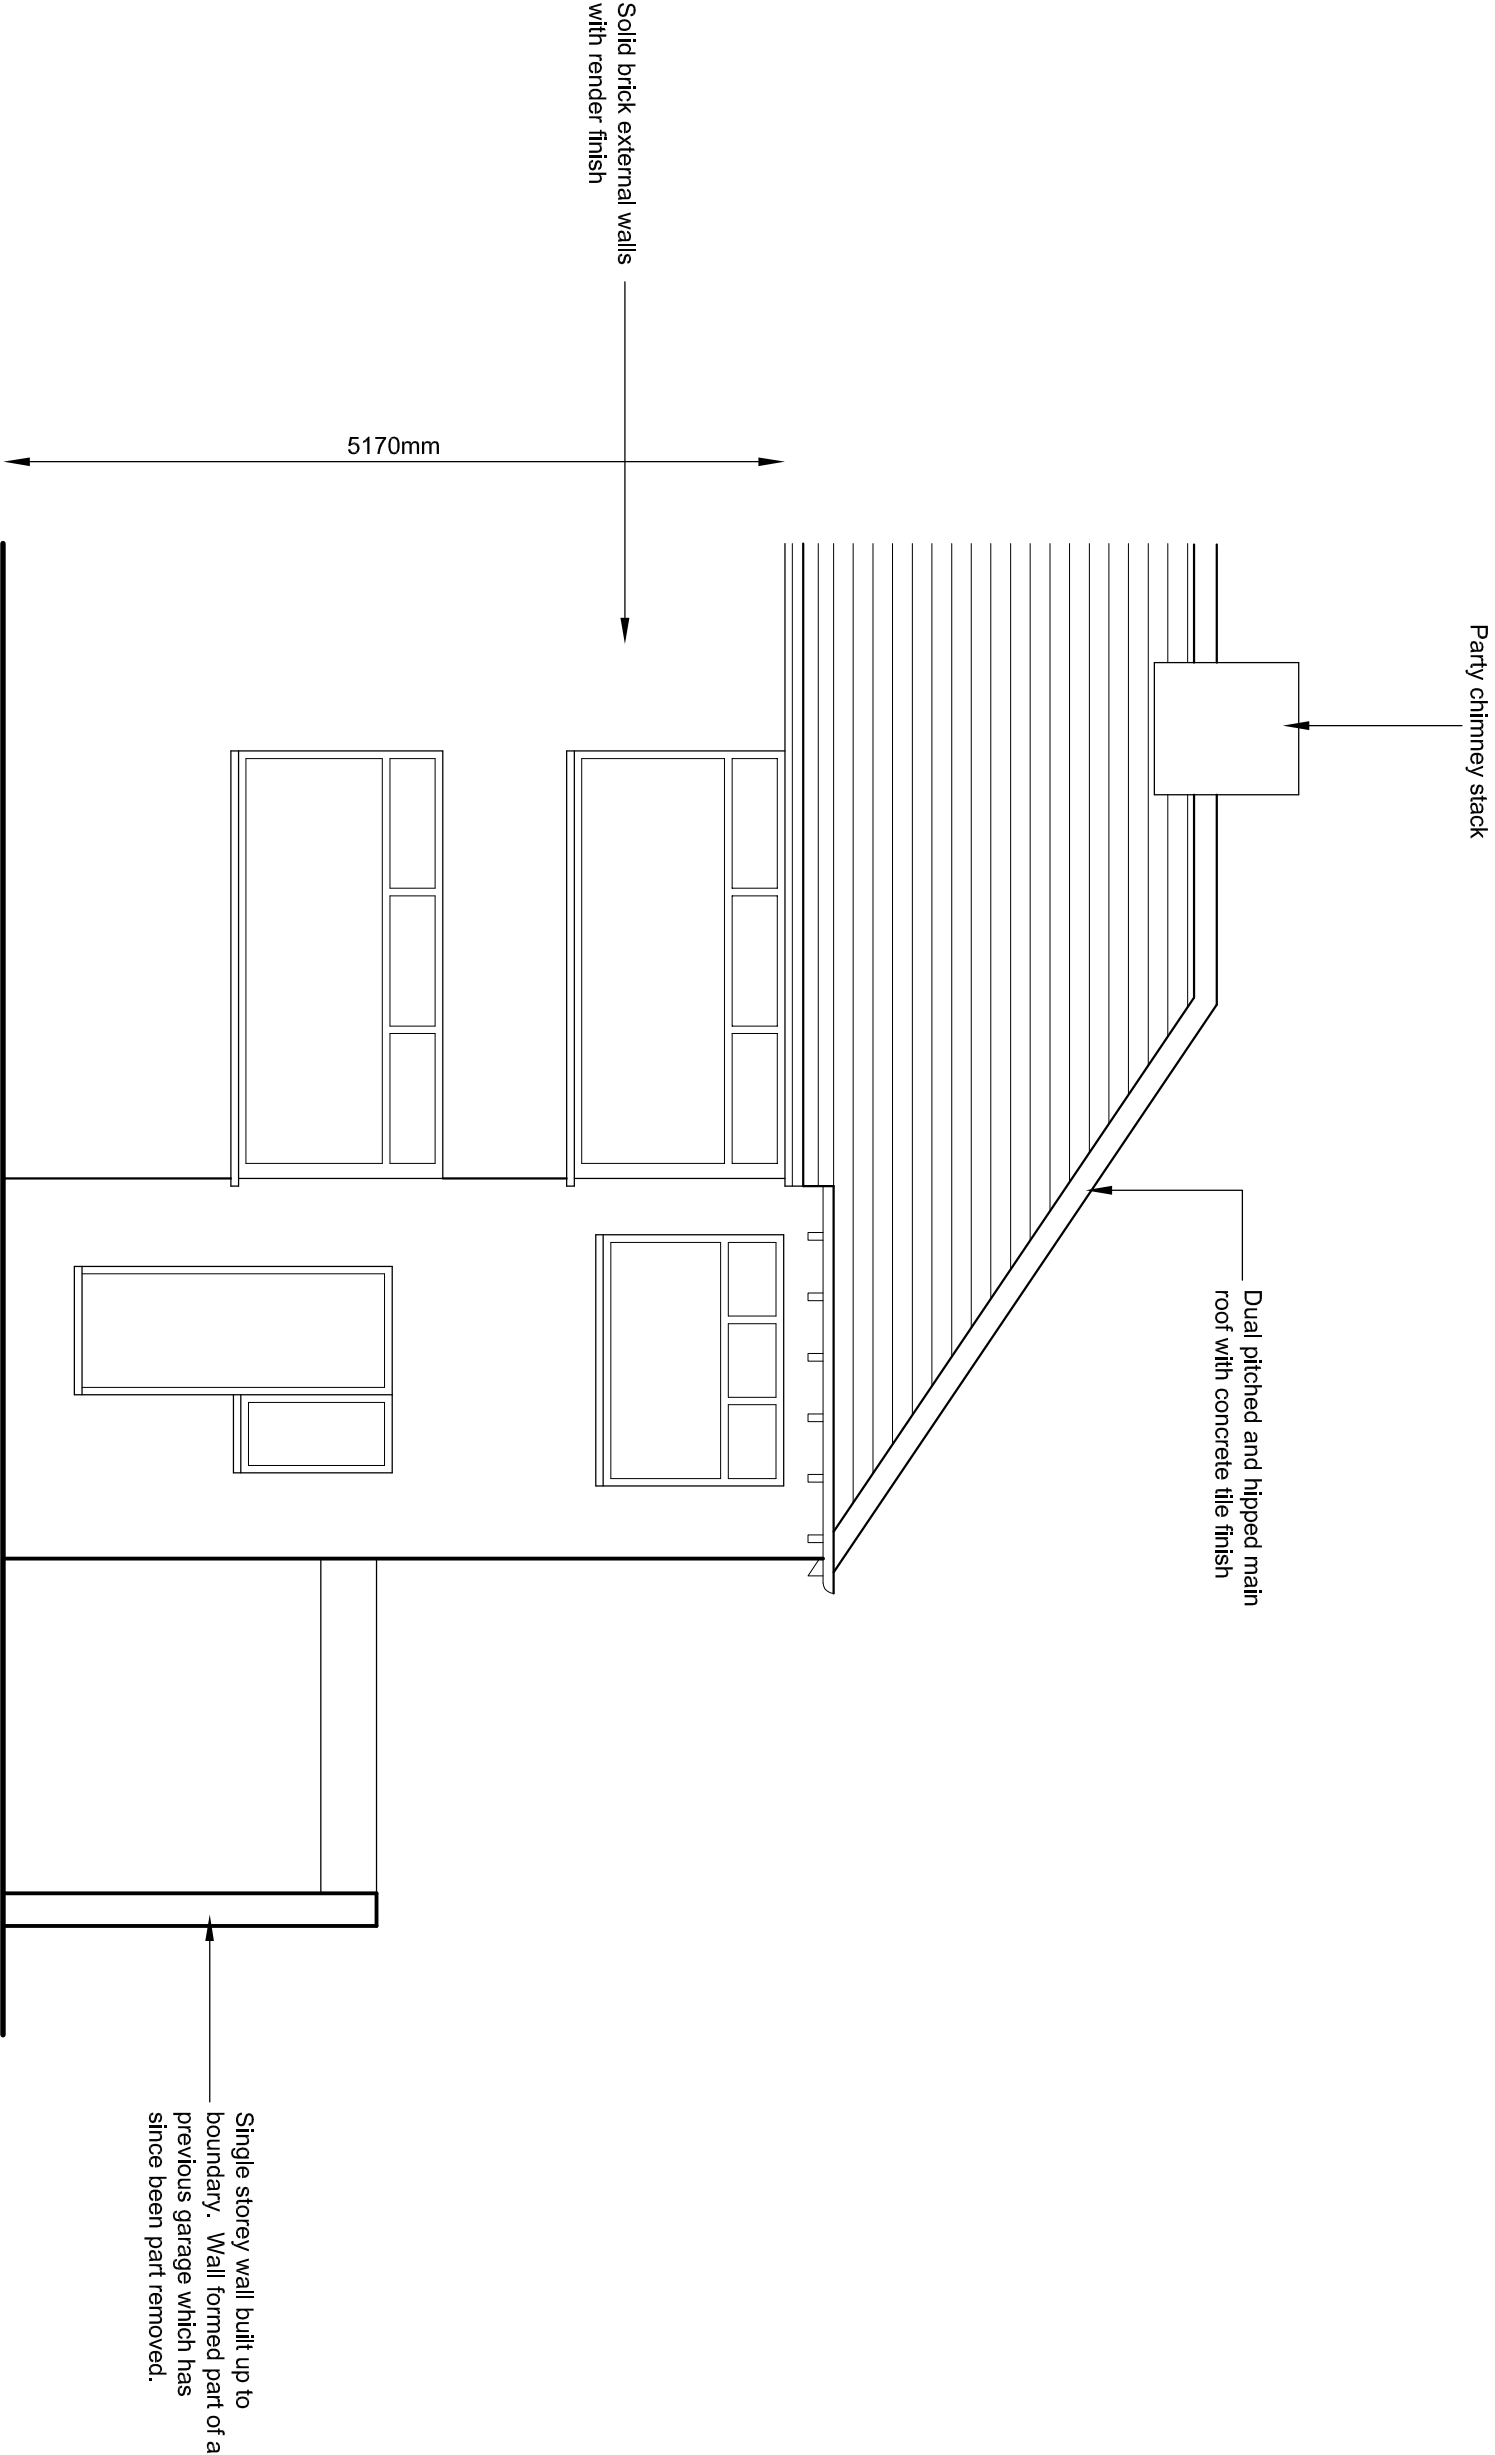

The Plan Centre
SURVEYING & ARCHITECTURE
26 Callian Crescent, Formby, Liverpool, L37 6EZ
TEL: (0151)2036236 E-mail: admin@theplancentre.co.uk
www.theplancentre.co.uk Facebook - theplancentre

Client
Laura Garside
45 Fairfield Crescent,
Huyton with Roby, L36

Project
Proposed Extension and Loft Conversion
Existing Front Elevation

Dwg. No.
1789 / 17
Scale
1:50 @A3
Date
16.11.22
Rev.
/

SCALE - 1:50
0mm 500mm 1000mm 2000mm
0ft 2ft 4ft 6ft 8ft