


GENERAL NOTES - This drawing is the copyright of Andrew Stott trading as 'The Plan Centre' and may not be copied or transmitted to any third party without prior written consent from Andrew Stott at The Plan Centre

This drawing has been prepared in accordance with the client and / or Local Authority Planning Department. Should the client commence work without Planning or Building Regulations approvals in place, they do so at their own risk. All dimensions are to the structure and not plaster finish. Any scaled dimensions must be verified by PPC. By using this drawing you have agreed to the Plan Centre's Terms and Conditions which are available to view at www.plancentre.co.uk or available in writing on request.

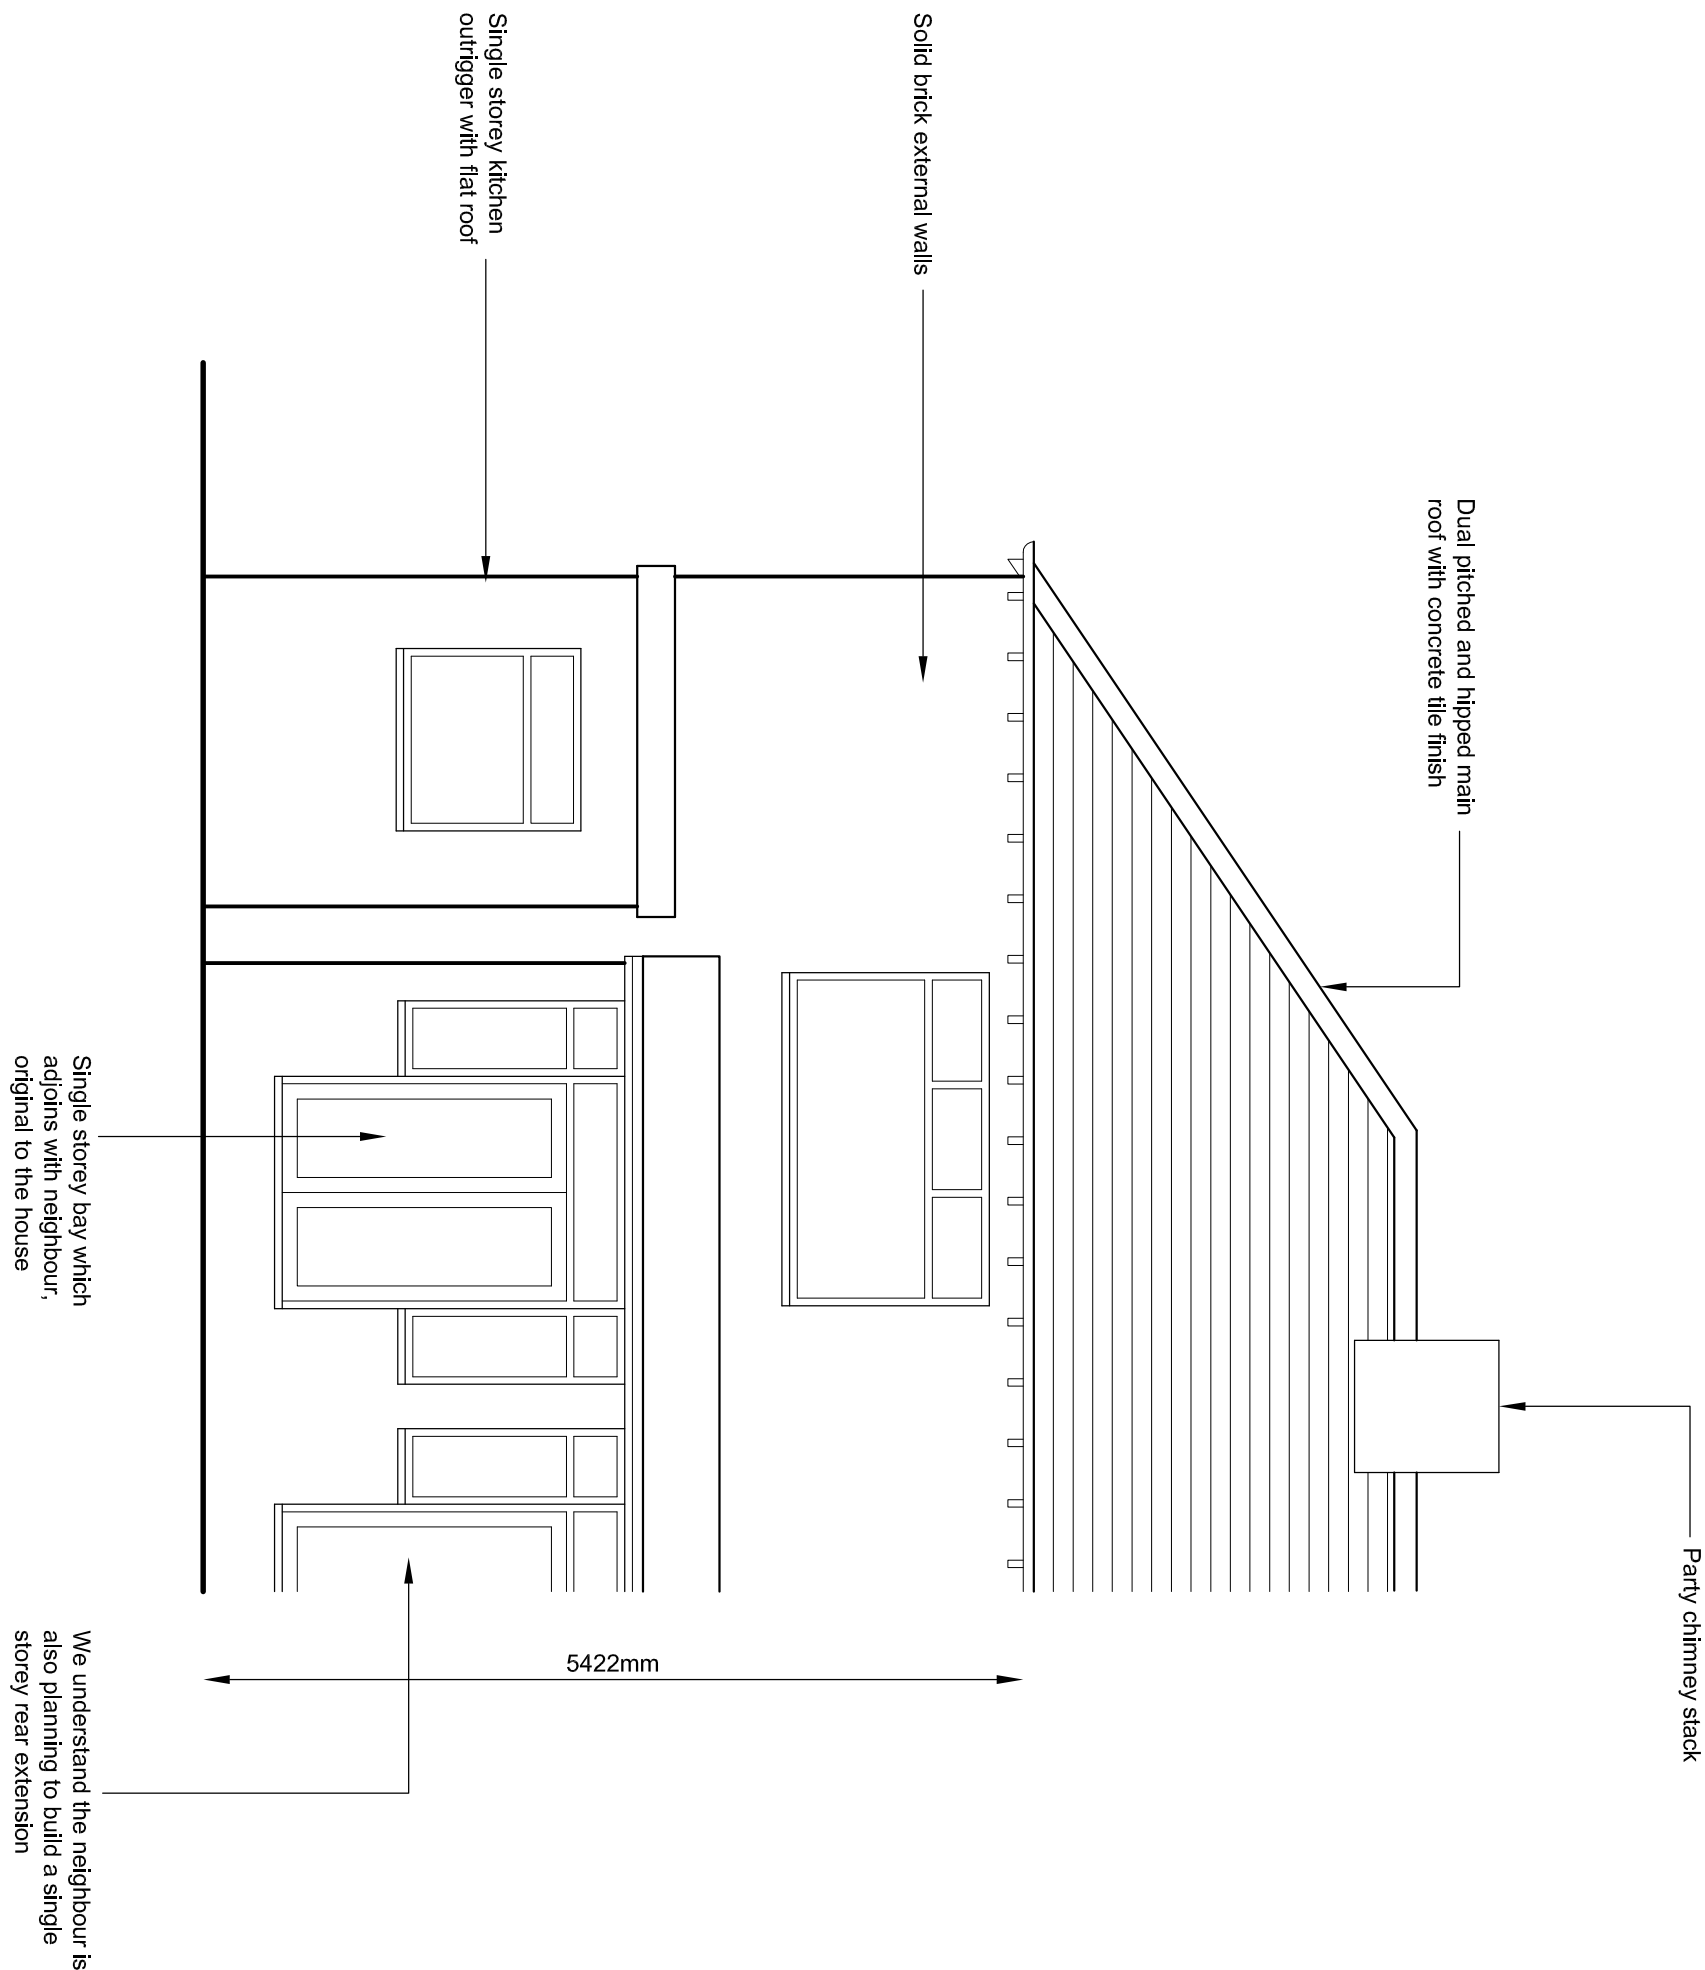

The Plan Centre SURVEYING & ARCHITECTURE 26 Callian Crescent, Formby, Liverpool, L37 6EZ TEL: (0151) 2038236 E-mail: admin@theplancentre.co.uk Facebook - theplancentre.co.uk		Client Laura Garside 45 Fairfield Crescent, Huyton with Roby, L36		Project Proposed Extension and Loft Conversion Existing Rear Elevation www.theplancentre.co.uk		Dwg. No. 1789 / 07 Rev. /		Scale 1:50 @ A3 Date 16.11.22		0mm 500mm 1000mm 2000mm 0ft 2ft 4ft 6ft 8ft SCALE - 1:50	
---	--	---	--	--	--	---	--	---	--	--	--