


GENERAL NOTES - This drawing is the copyright of Andrew Stott trading as 'The Plan Centre' and may not be copied or transmitted to any third party without prior written consent from Andrew Stott at The Plan Centre

This drawing has been prepared in accordance with the client and / or Local authority Planning Department. Should the client commence work without Planning or Building Regulations approvals in place, they are so at their own risk. All dimensions are to the structure and not plaster finish. Any scaled dimensions must be verified by FPOC. By using this drawing you have agreed to the Plan Conditions and Conditions which are available to view at www.thepcplanner.co.uk or available in writing on request.

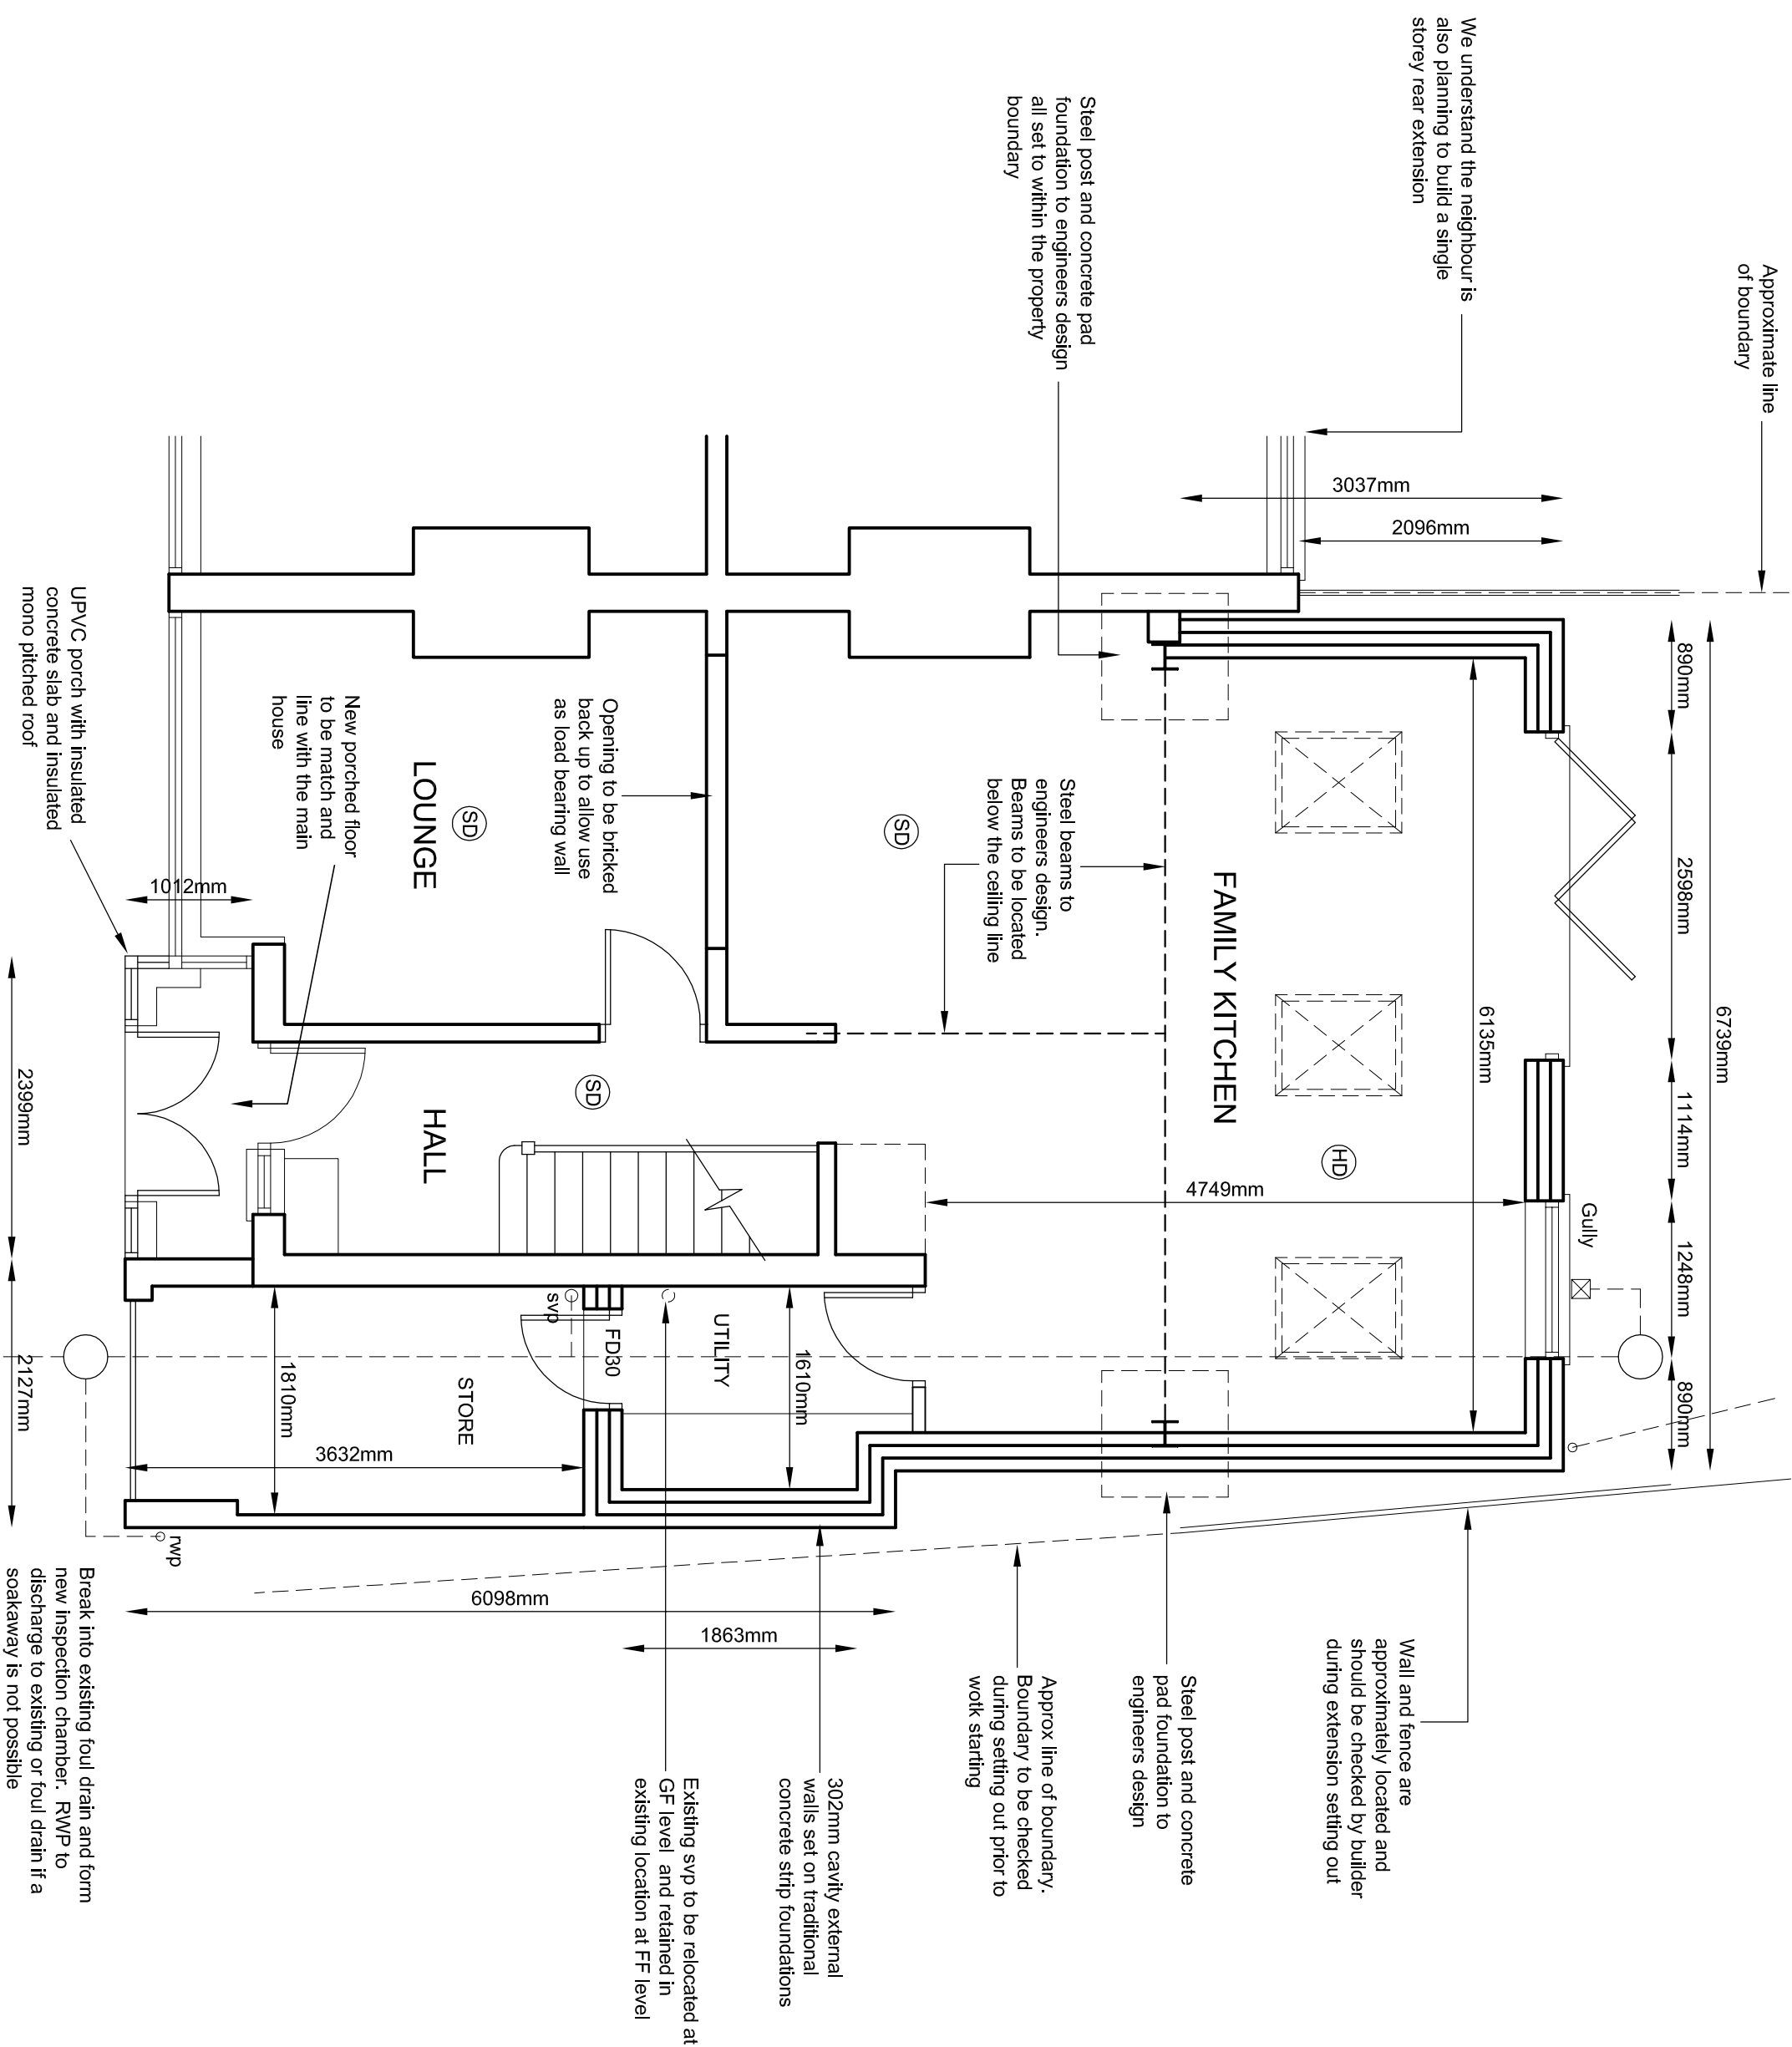

The Plan Centre
SURVEYING & ARCHITECTURE
26 Galian Crescent, Formby, Liverpool, L37 6EZ
TEL: (0151) 2036236 E-mail: admin@theplancentre.co.uk
www.theplancentre.co.uk Facebook - theplancentre

Client
Laura Garside
45 Fairfield Crescent,
Huyton with Roby, L36

Project
Proposed Extension and Loft Conversion
Drawing
Proposed Ground Floor Plan

Scale 1:50 @ A3	Date 16.11.22
Dwg. No. 1789 / 04	Rev. A