




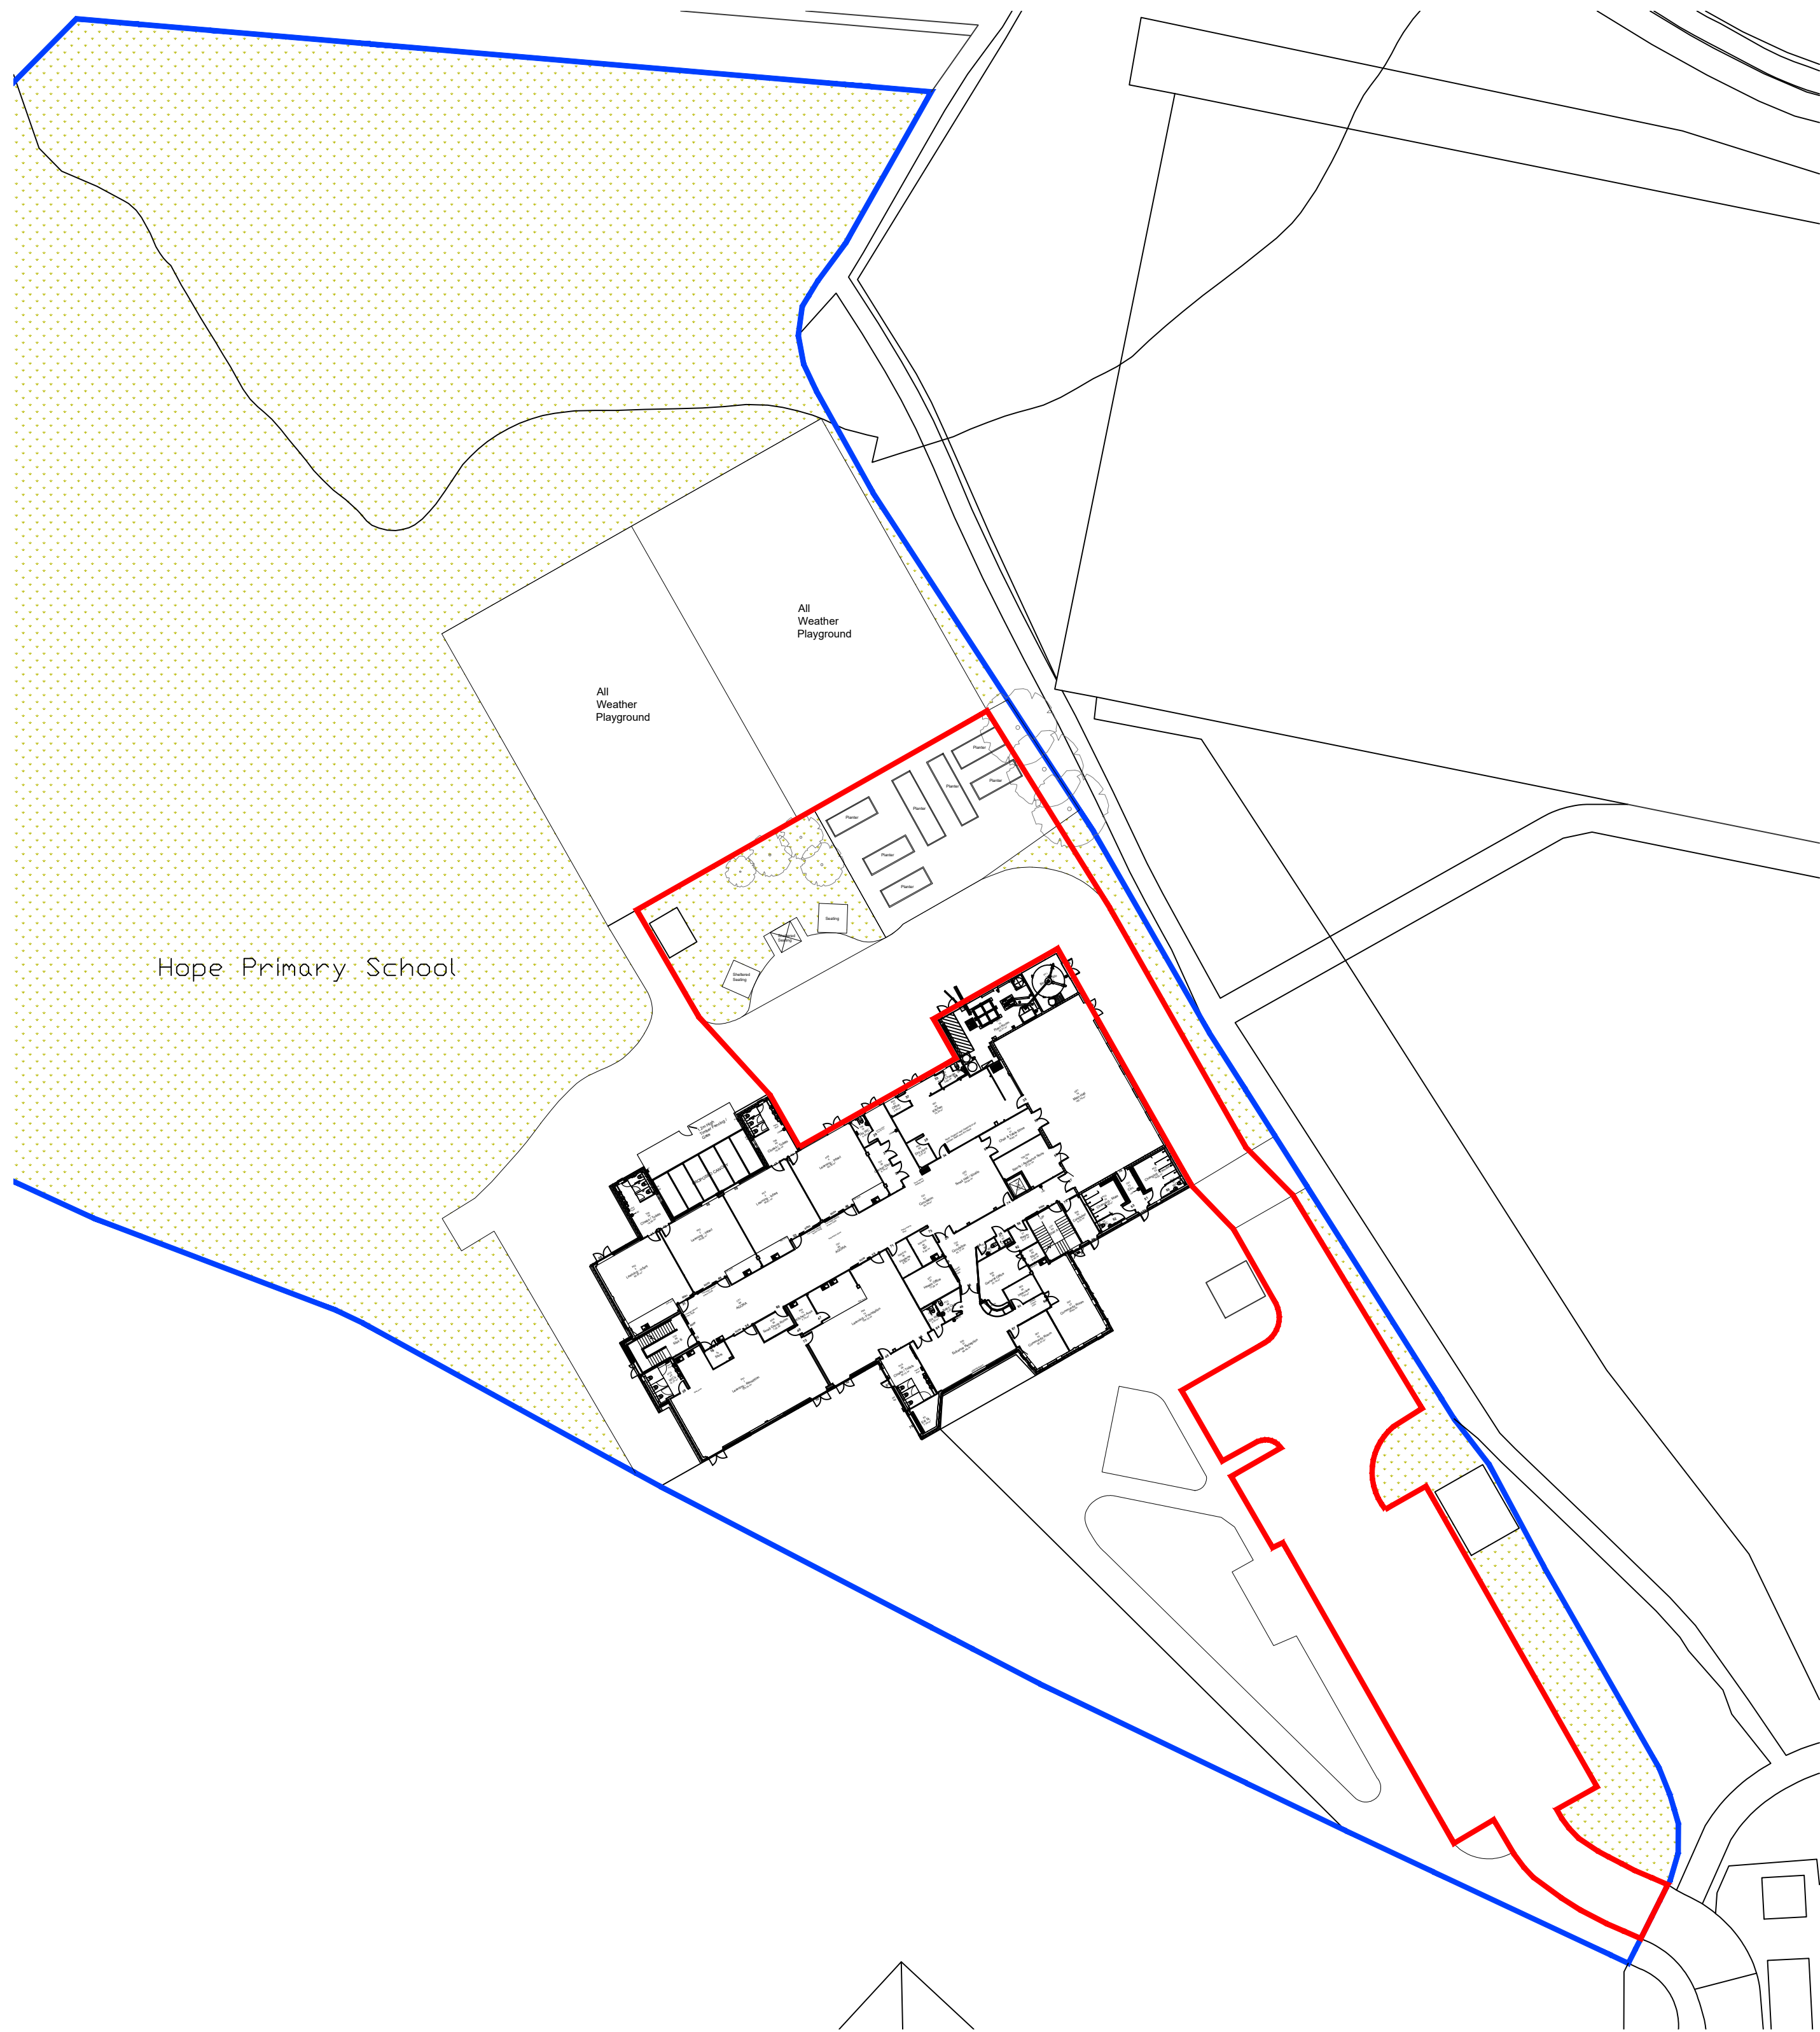

Existing Site Plan @1:500 scale

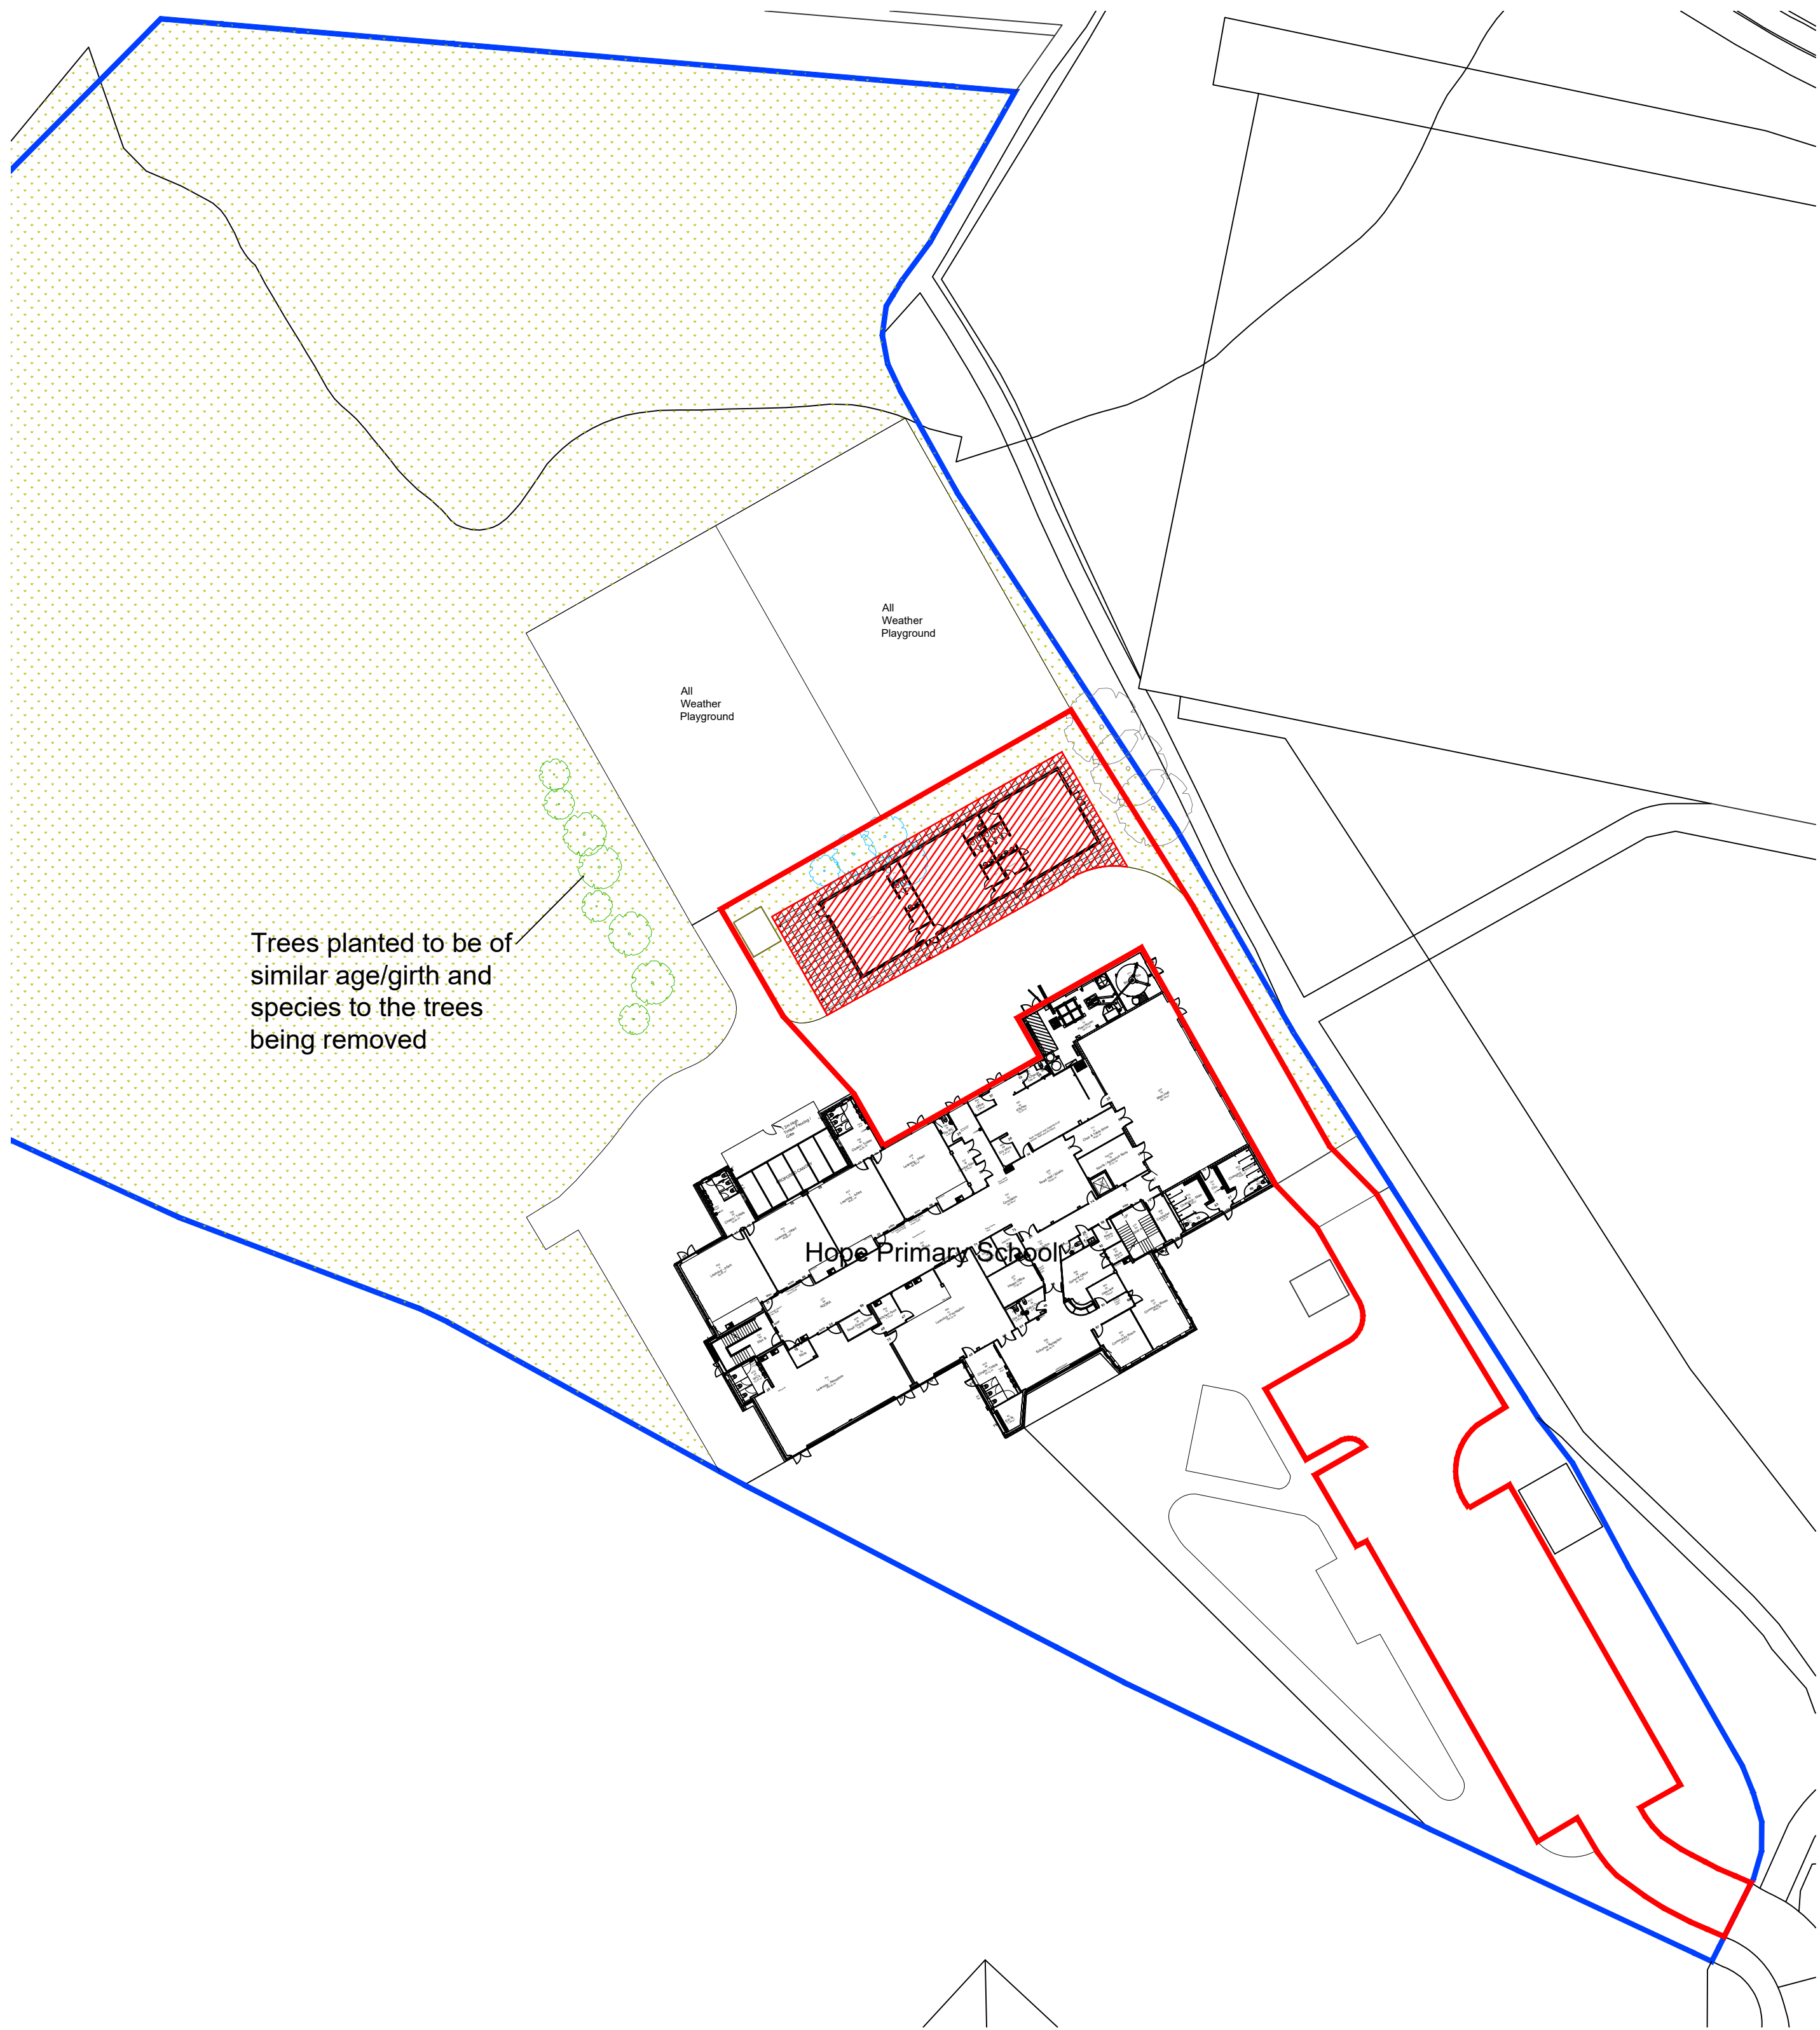

Proposed Site Plan @1:500 scale

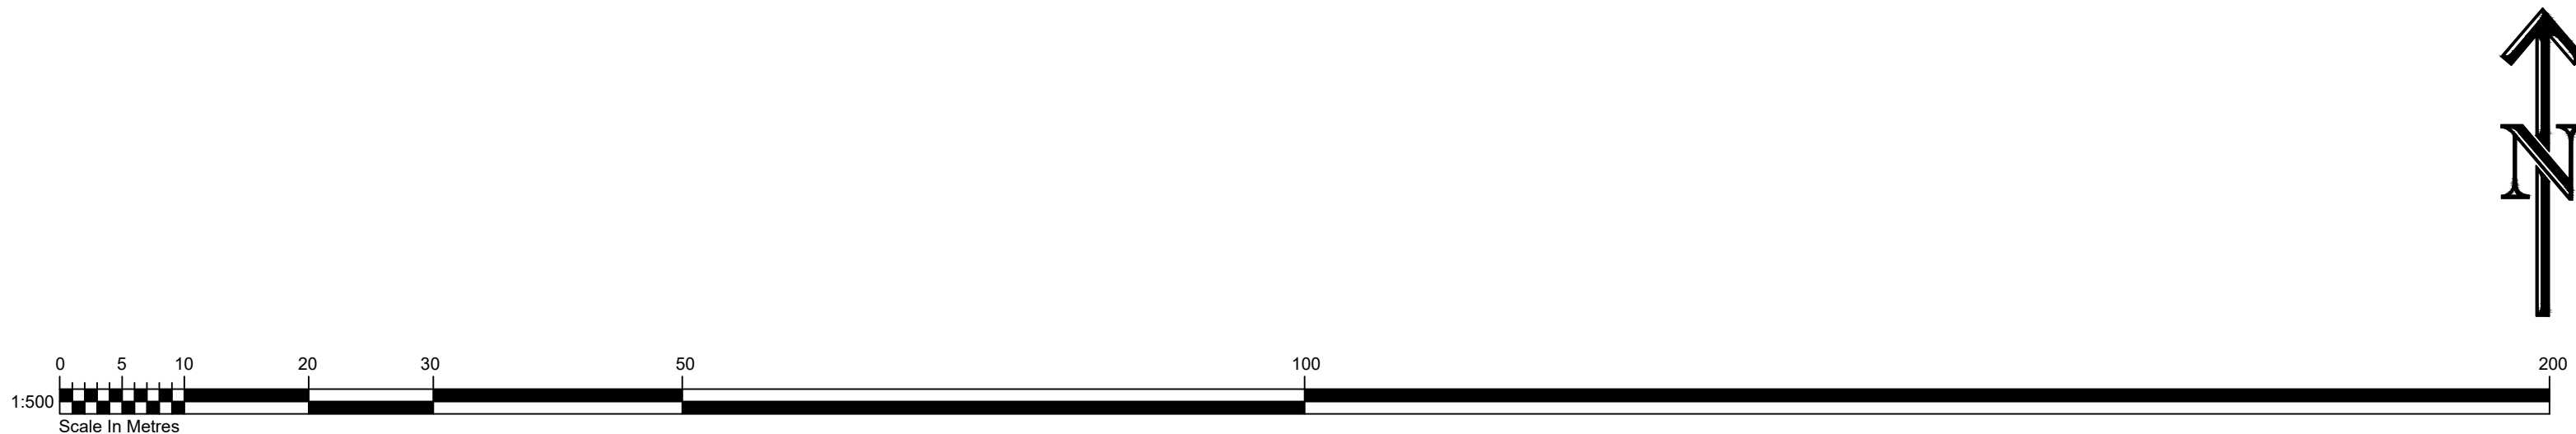

- KEY
- Existing Tree
 - Tree Removed
 - Tree Planted to be of similar age/girth and species to the trees being removed

P03	Proposed Building Location moved 2m closer to school building	CS	PW	28.02.24
P02	8no. Trees to be planted	CS	PW	19.02.24
Rev	Amendments	Dwn	Ck	Date

PLANNING ISSUE

WS3

PROPERTY & CONSTRUCTION CONSULTANTS
Claire Court
Oriel Road
Bootle
Liverpool
L20 7AD
Tel No: (0151) 944 2030
Fax No: (0151) 944 1625
E-mail: cs@cunliffes.com

RIBA
Chartered Practice

RICS

Client
Hope Primary School
Huyton

Drawing Title
Site Plan

Drawn	Date	Checked
CS	13.11.2023	PW
SCALE	1:500 @ A1	

DWG No.	7273-HPR-CUN-XX-XX-DR-A-1200	STATUS	S1	REVISION	P02
---------	------------------------------	--------	----	----------	-----