



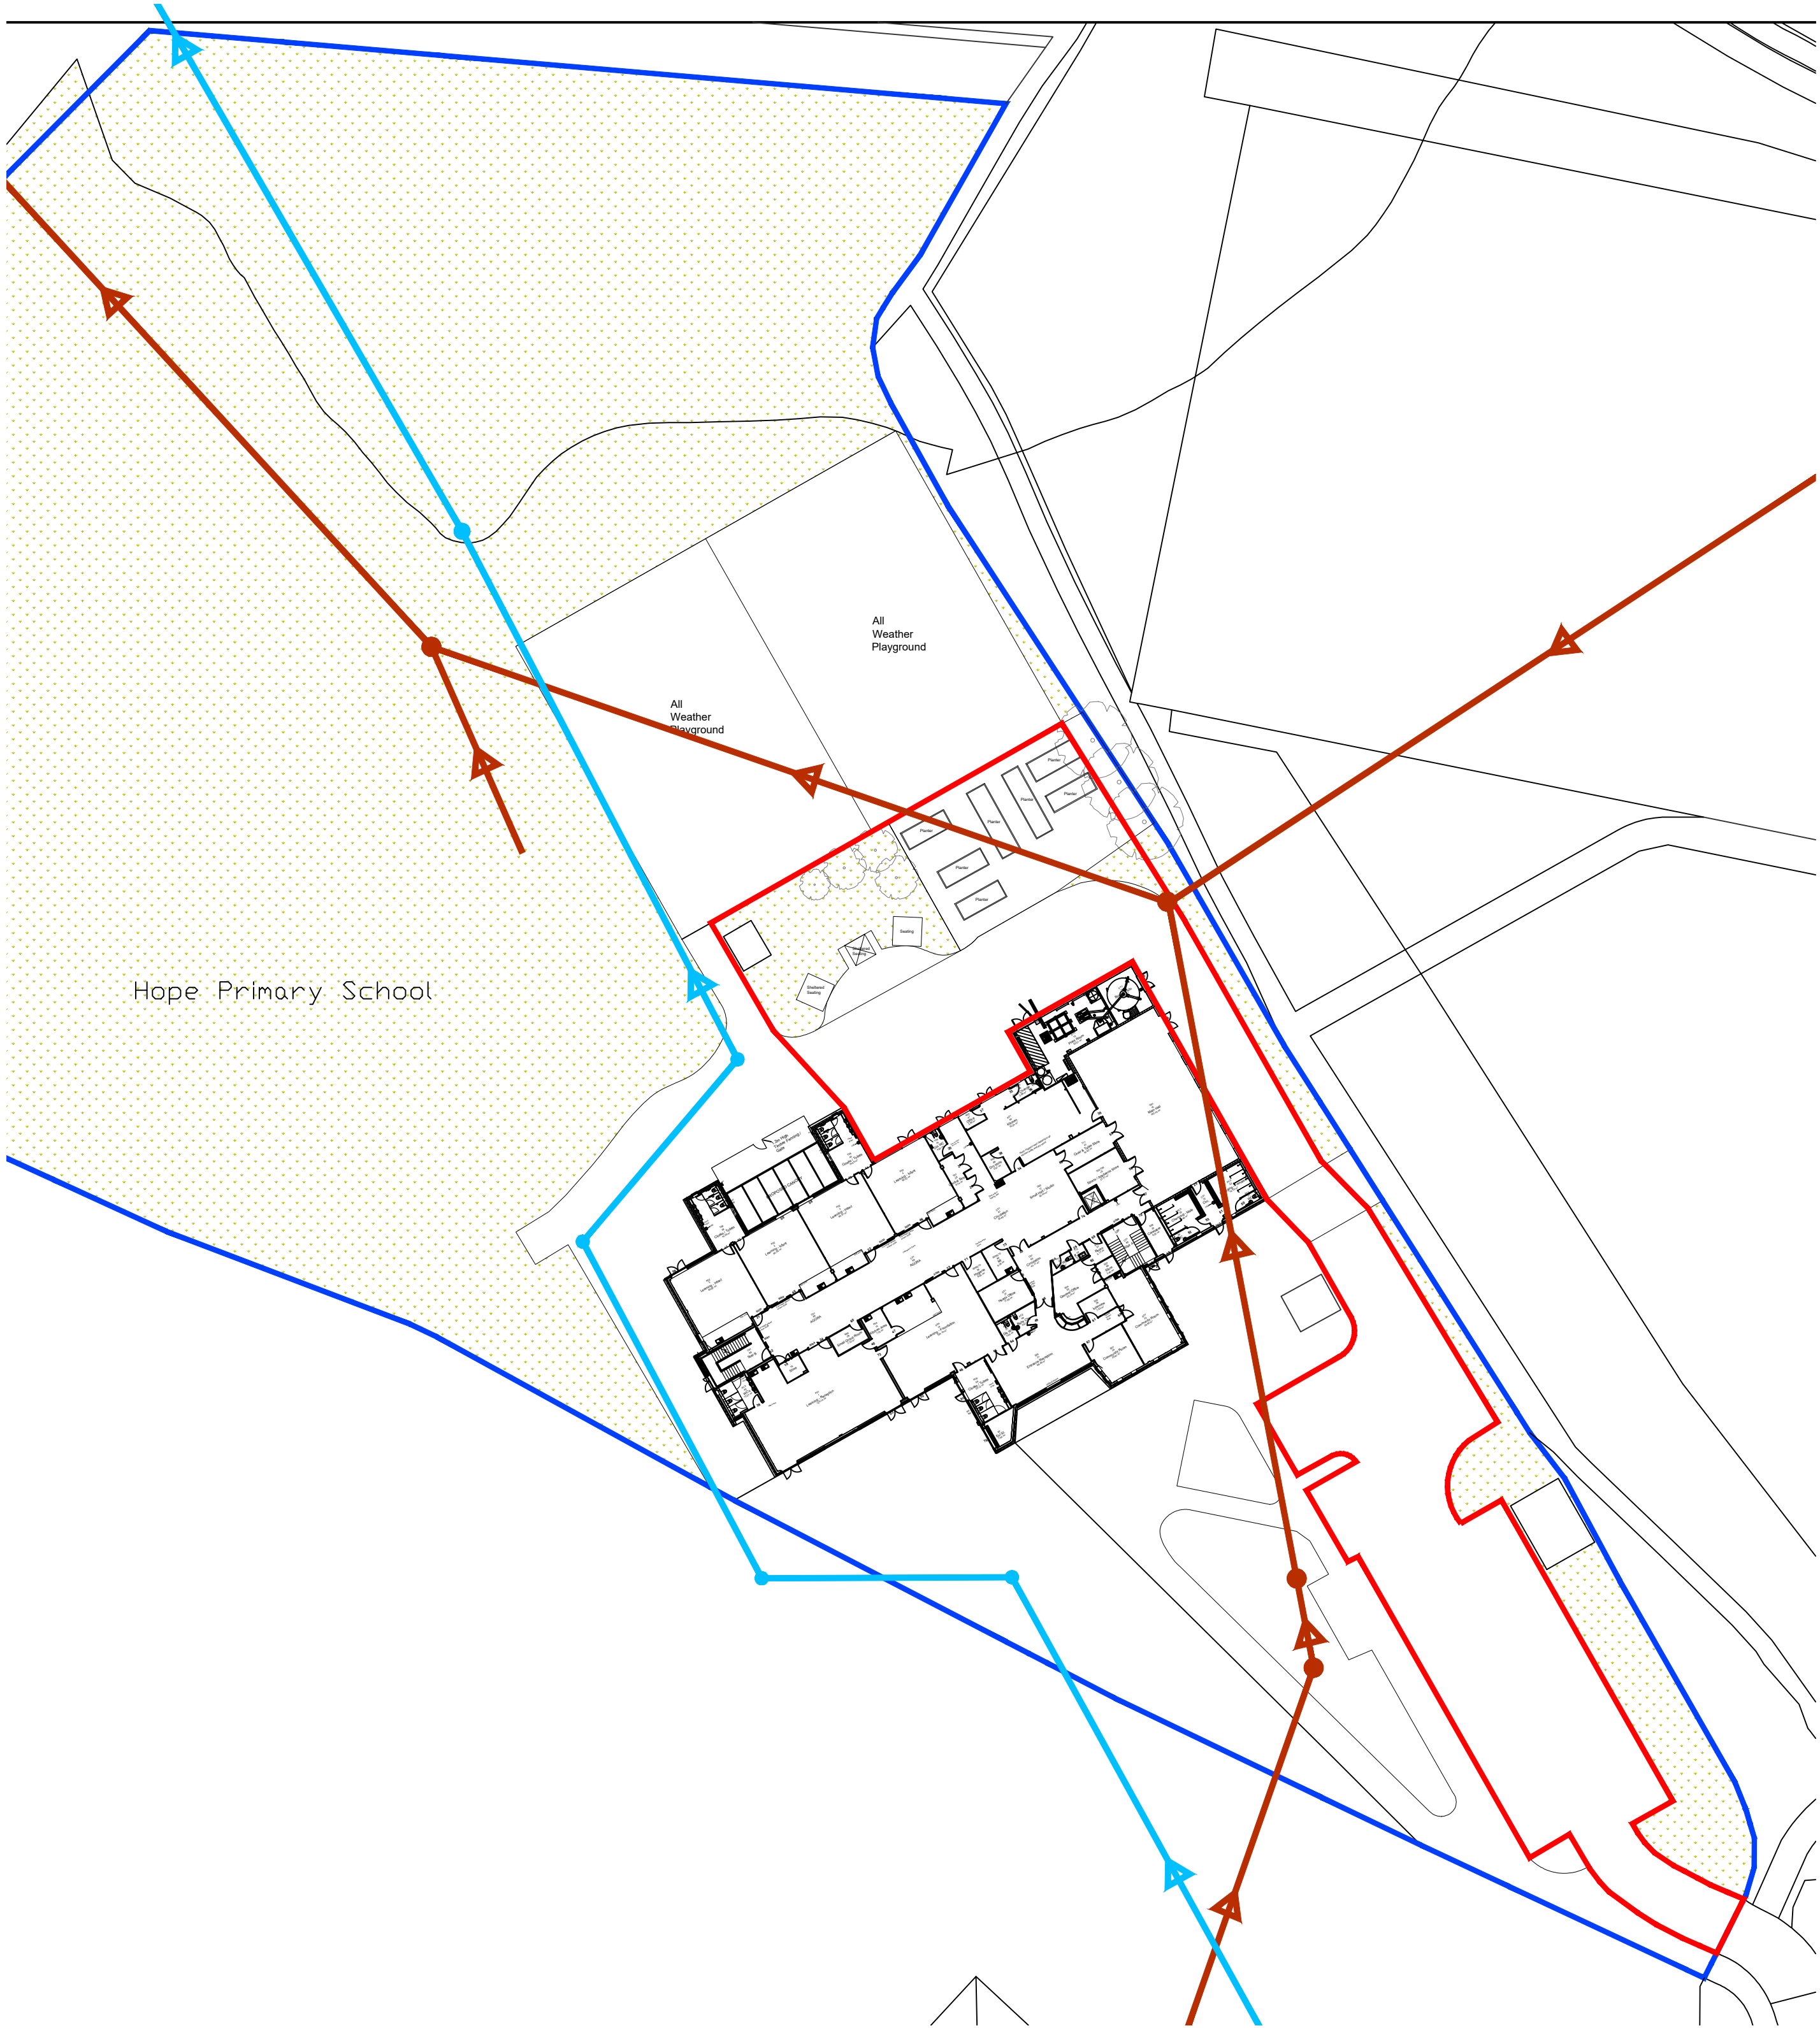


Existing Site Plan @1:500 scale

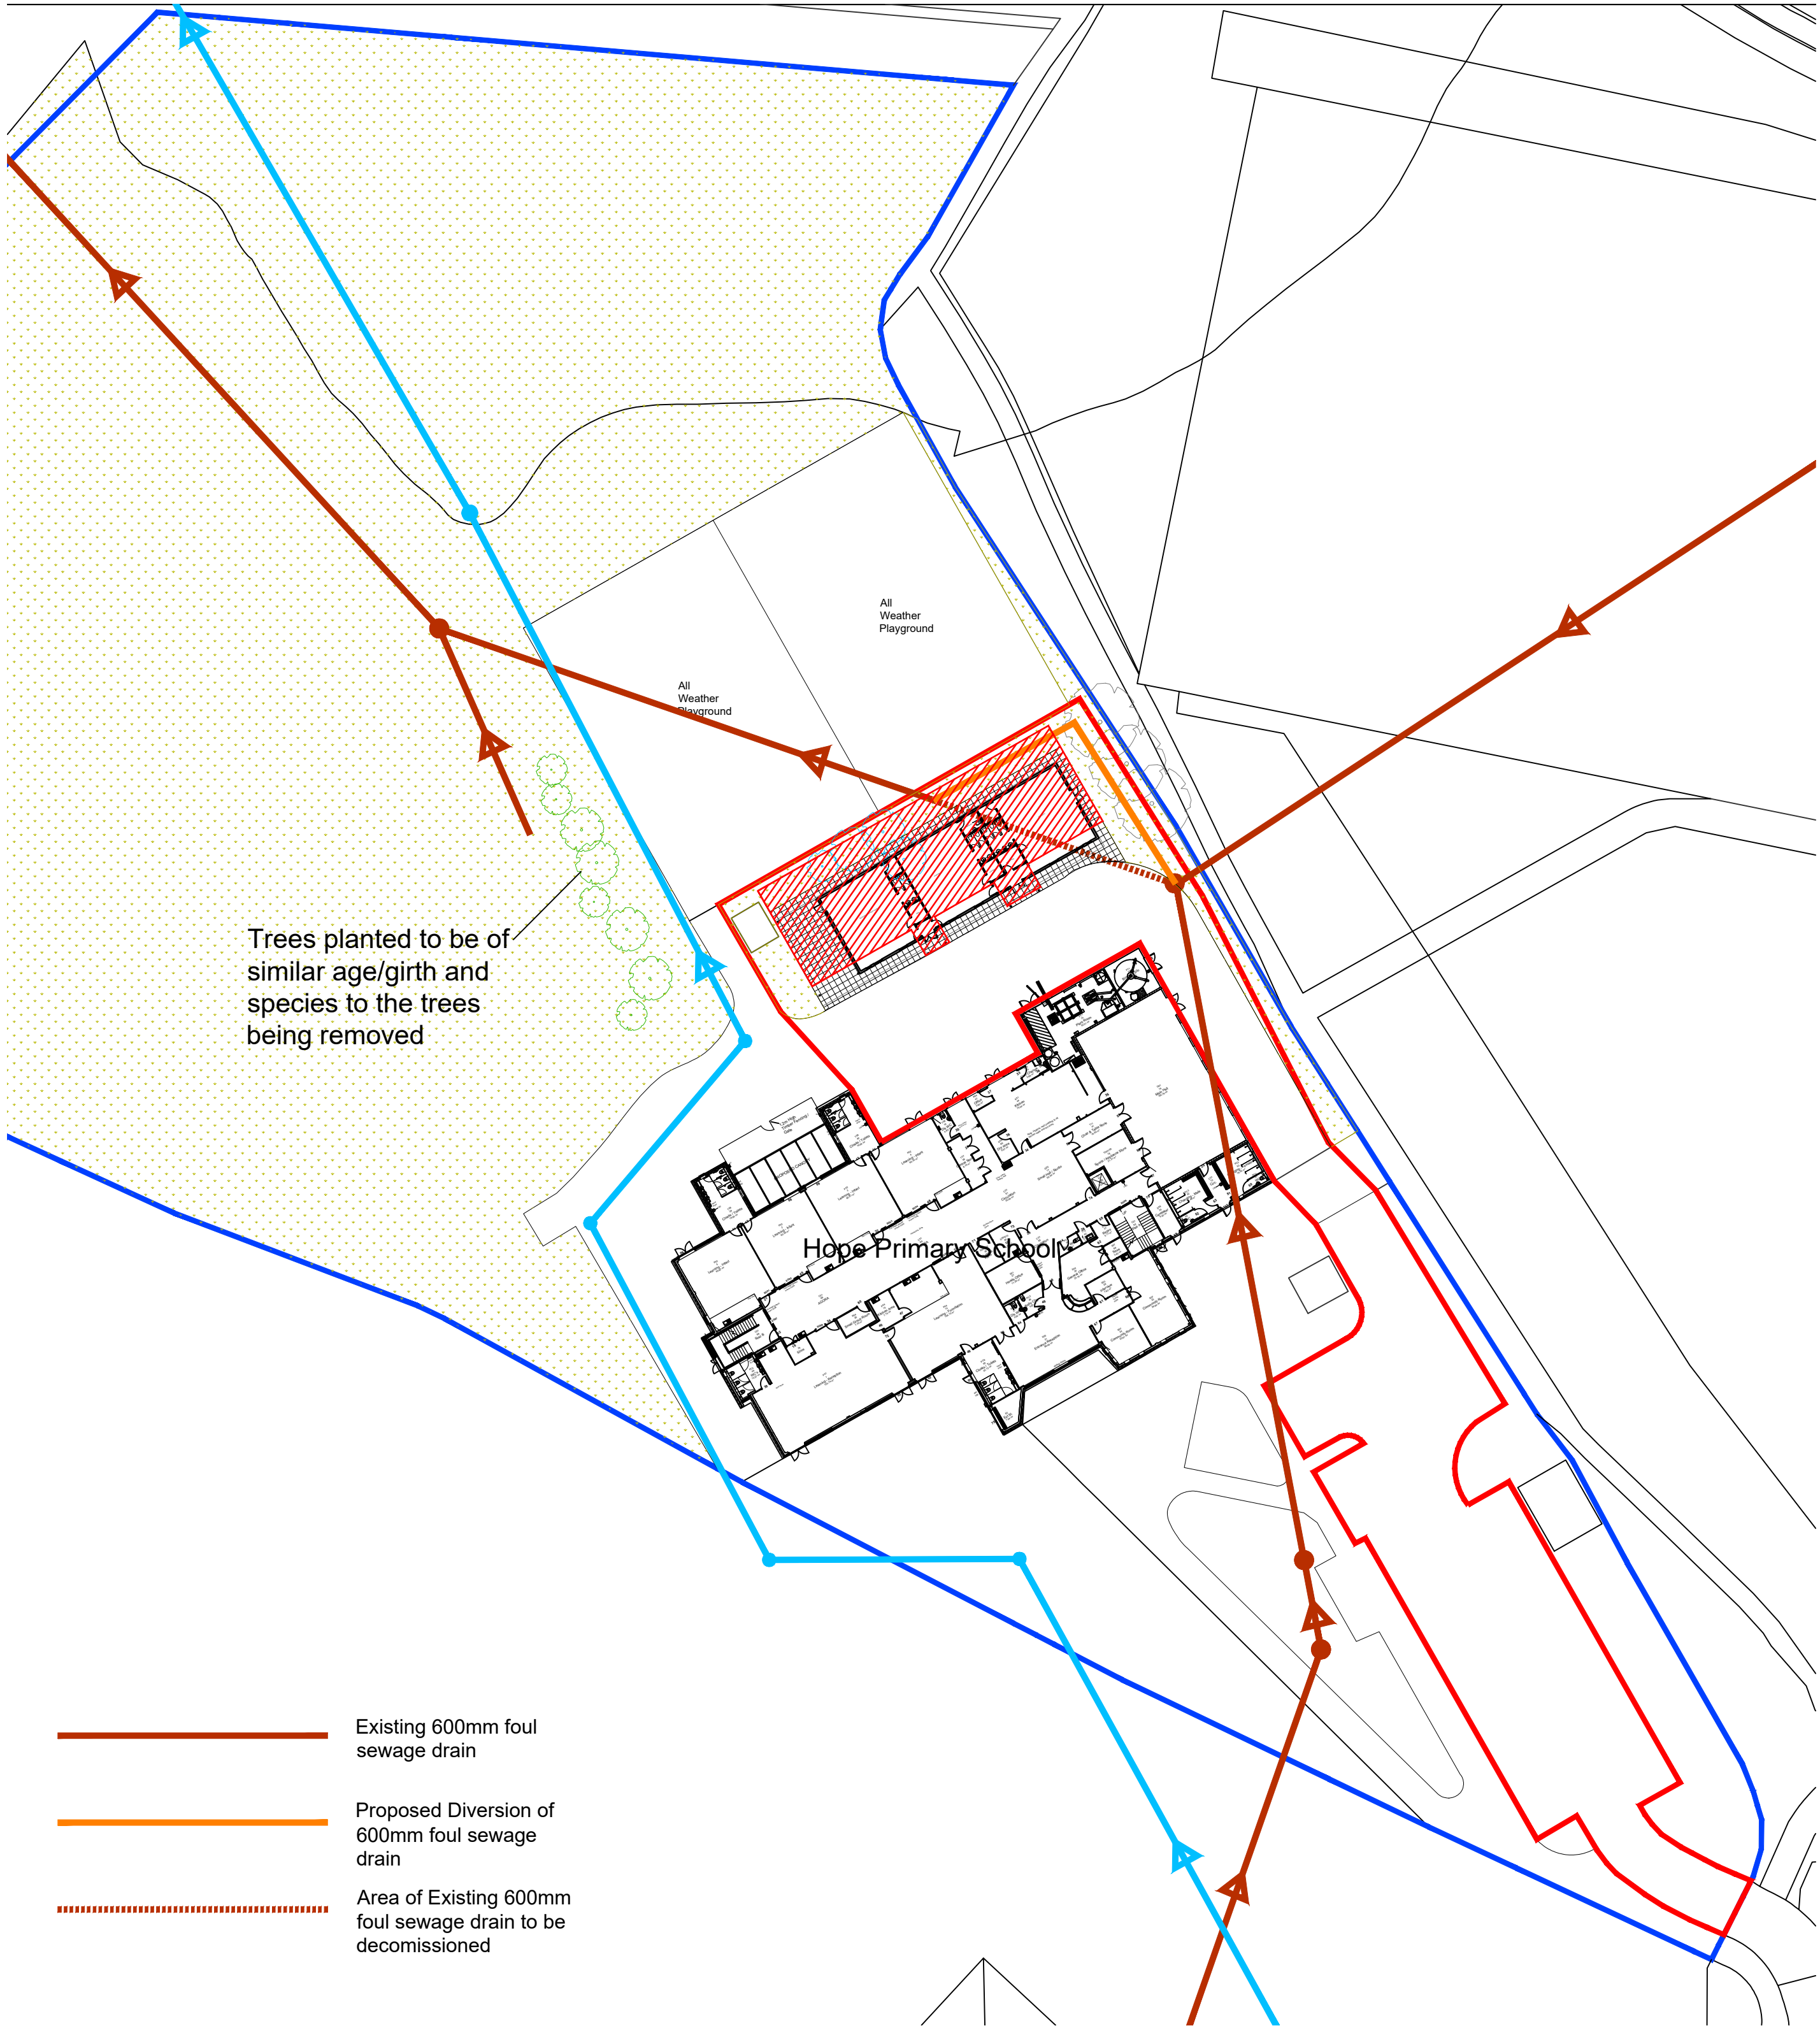

Proposed Site Plan @1:500 scale

- Existing 600mm foul sewage drain
- Proposed Diversion of 600mm foul sewage drain
- Area of Existing 600mm foul sewage drain to be decommissioned

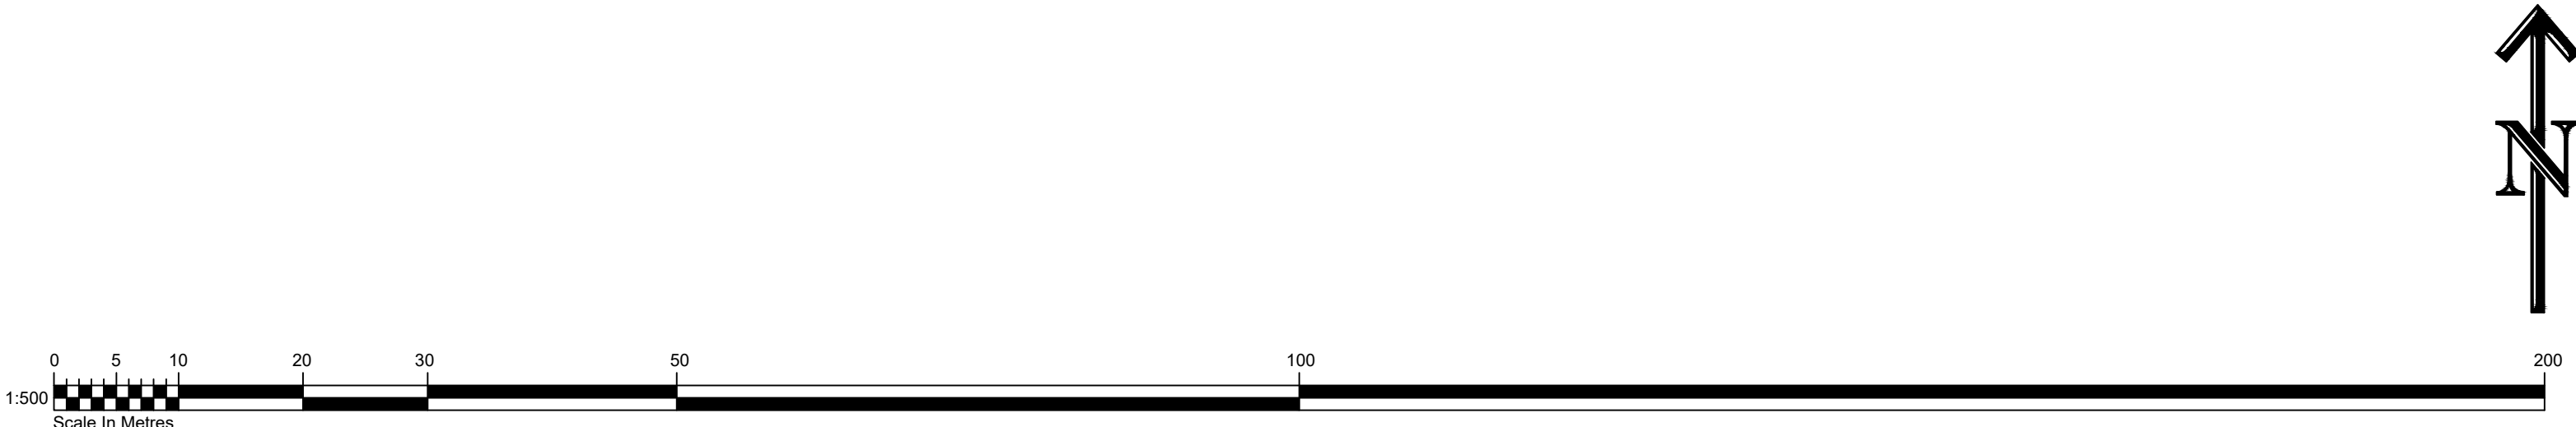

- KEY
- Existing Tree
 - Tree Removed
 - Tree Planted to be of similar age/girth and species to the trees being removed

P01	-	-	-
Rev	Amendments	Dwn.	Ck. Date
PLANNING ISSUE		WS3	
 PROPERTY & CONSTRUCTION CONSULTANTS Claire Court Oriol Road Bootle Liverpool L20 7AD Tel No: (0151) 944 2030 Fax No: (0151) 944 1625 E-mail: cs@cunliffes.com		Client Hope Primary School Huyton	
		Drawing Title Site Plan Drainage Proposals	
 Chartered Practice		Project Title Proposed External Classrooms	
		SCALE 1:500 @ A1	
DWG No.	7273-HPR-CUN-XX-XX-DR-A-1201	STATUS	S1 REVISION P01

Chartered Practice