



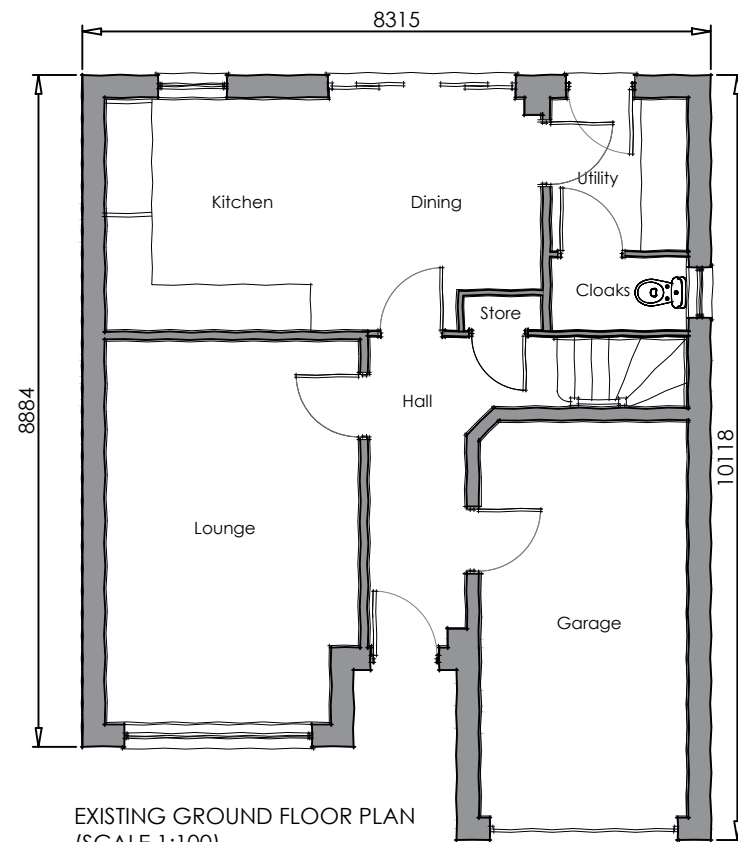


EXISTING REAR ELEVATION
(SCALE 1:100)

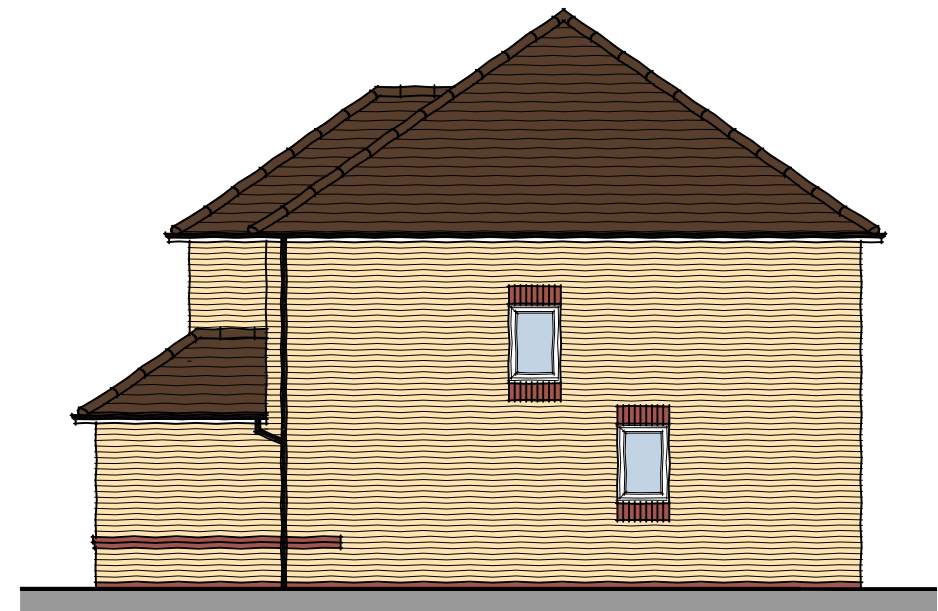


EXISTING SIDE ELEVATION
(SCALE 1:100)





EXISTING REAR ELEVATION
(SCALE 1:100)

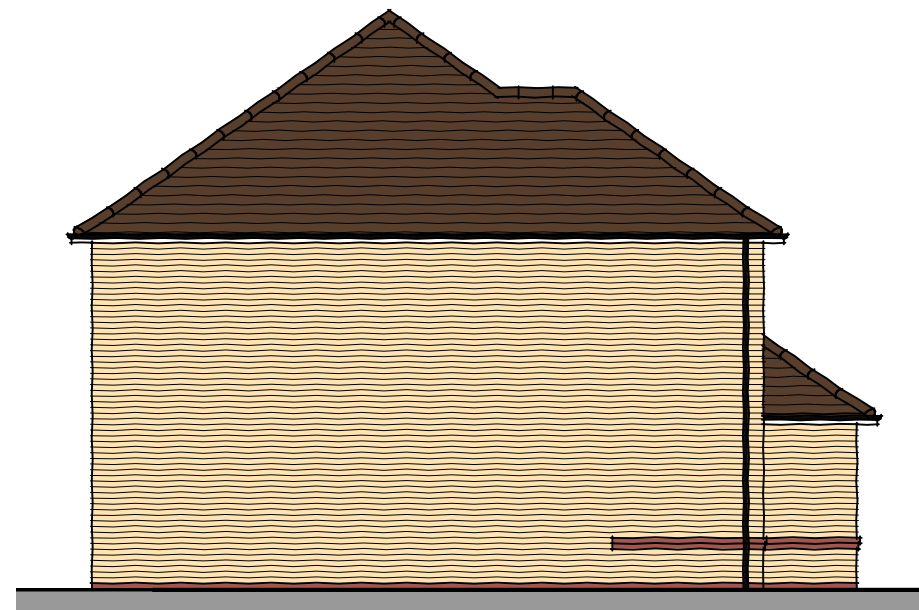

EXISTING SIDE ELEVATION
(SCALE 1:100)

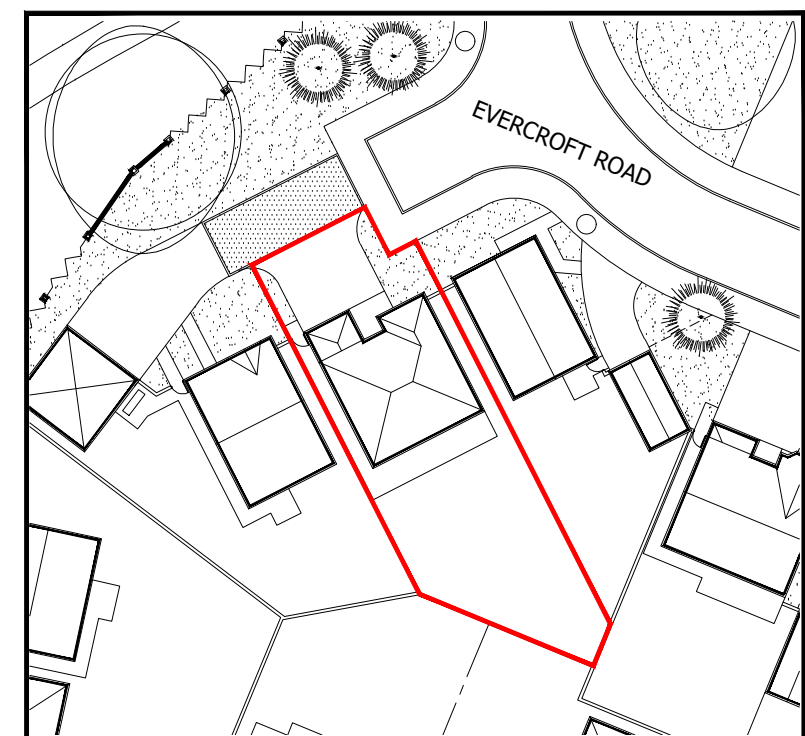

Existing Site Plan (Scale 1:500)

  

PLANNING ISSUE					
Project Description	Scale	Paper Size	Date	Drawn	Revision
Proposed Garage Conversion & Single Storey Rear Extension	1:100 & 1:500	A3	Jan 2024	AD	-
Site Address	Drawing No.				
11 Evercroft Road	ER11/PD/02				
Knowsley					
L14 7AF					
Drawing Title					
Existing Floor Plan & Elevations					