


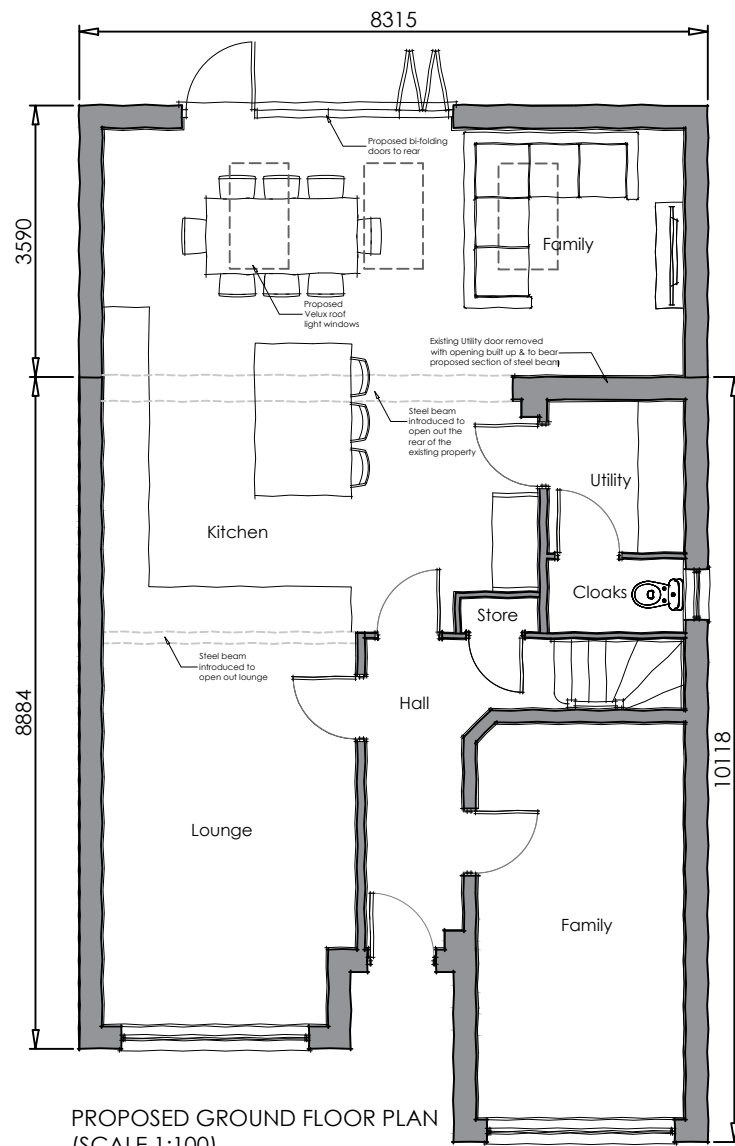

PROPOSED GROUND FLOOR PLAN
(SCALE 1:100)




PROPOSED REAR ELEVATION
(SCALE 1:100)




PROPOSED SIDE ELEVATION
(SCALE 1:100)




PROPOSED REAR ELEVATION
(SCALE 1:100)

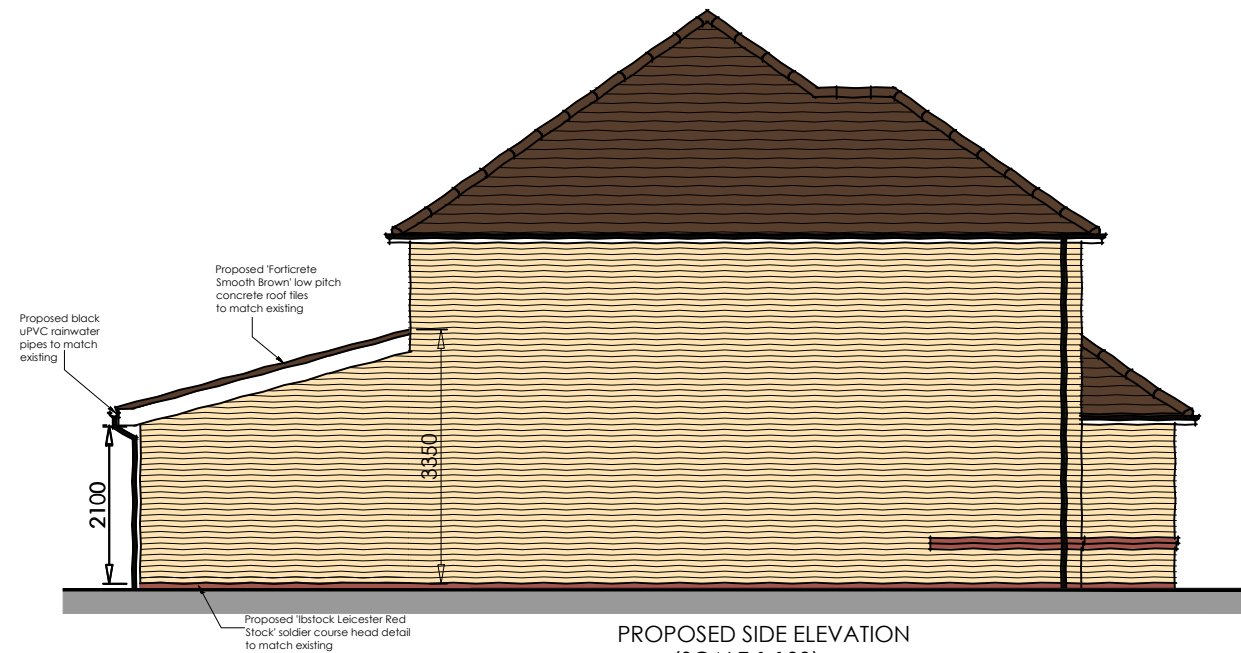

PROPOSED SIDE ELEVATION
(SCALE 1:100)

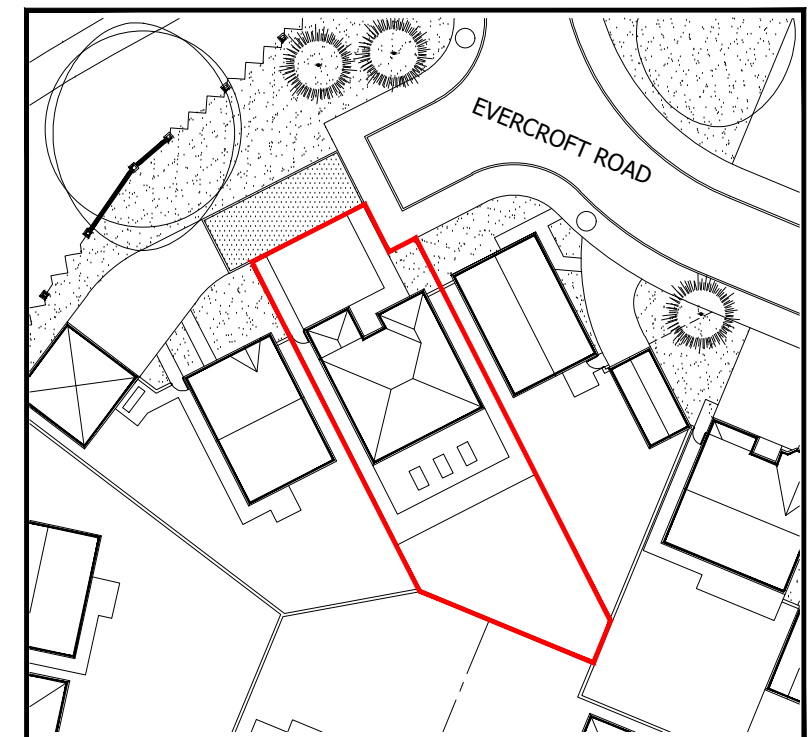

Existing Site Plan (Scale 1:500)

 

PLANNING ISSUE					
Project Description	Scale	Paper Size	Date	Drawn	Revision
Proposed Garage Conversion & Single Storey Rear Extension	1:100 & 1:500	A3	Jan 2024	AD	-
Site Address	Drawing No.				
11 Evercroft Road	ER11/PD/03				
Knowsley	Note				
L14 7AF					
Drawing Title	This drawing is the copyright © and shall not be altered, copied, photographed or reproduced in any way without the consent of the Architect.				
Proposed Floor Plan & Elevations					