


2.75 x 5m Car Parking Provision
to comply to 3no parking spaces for
a four bedroom property

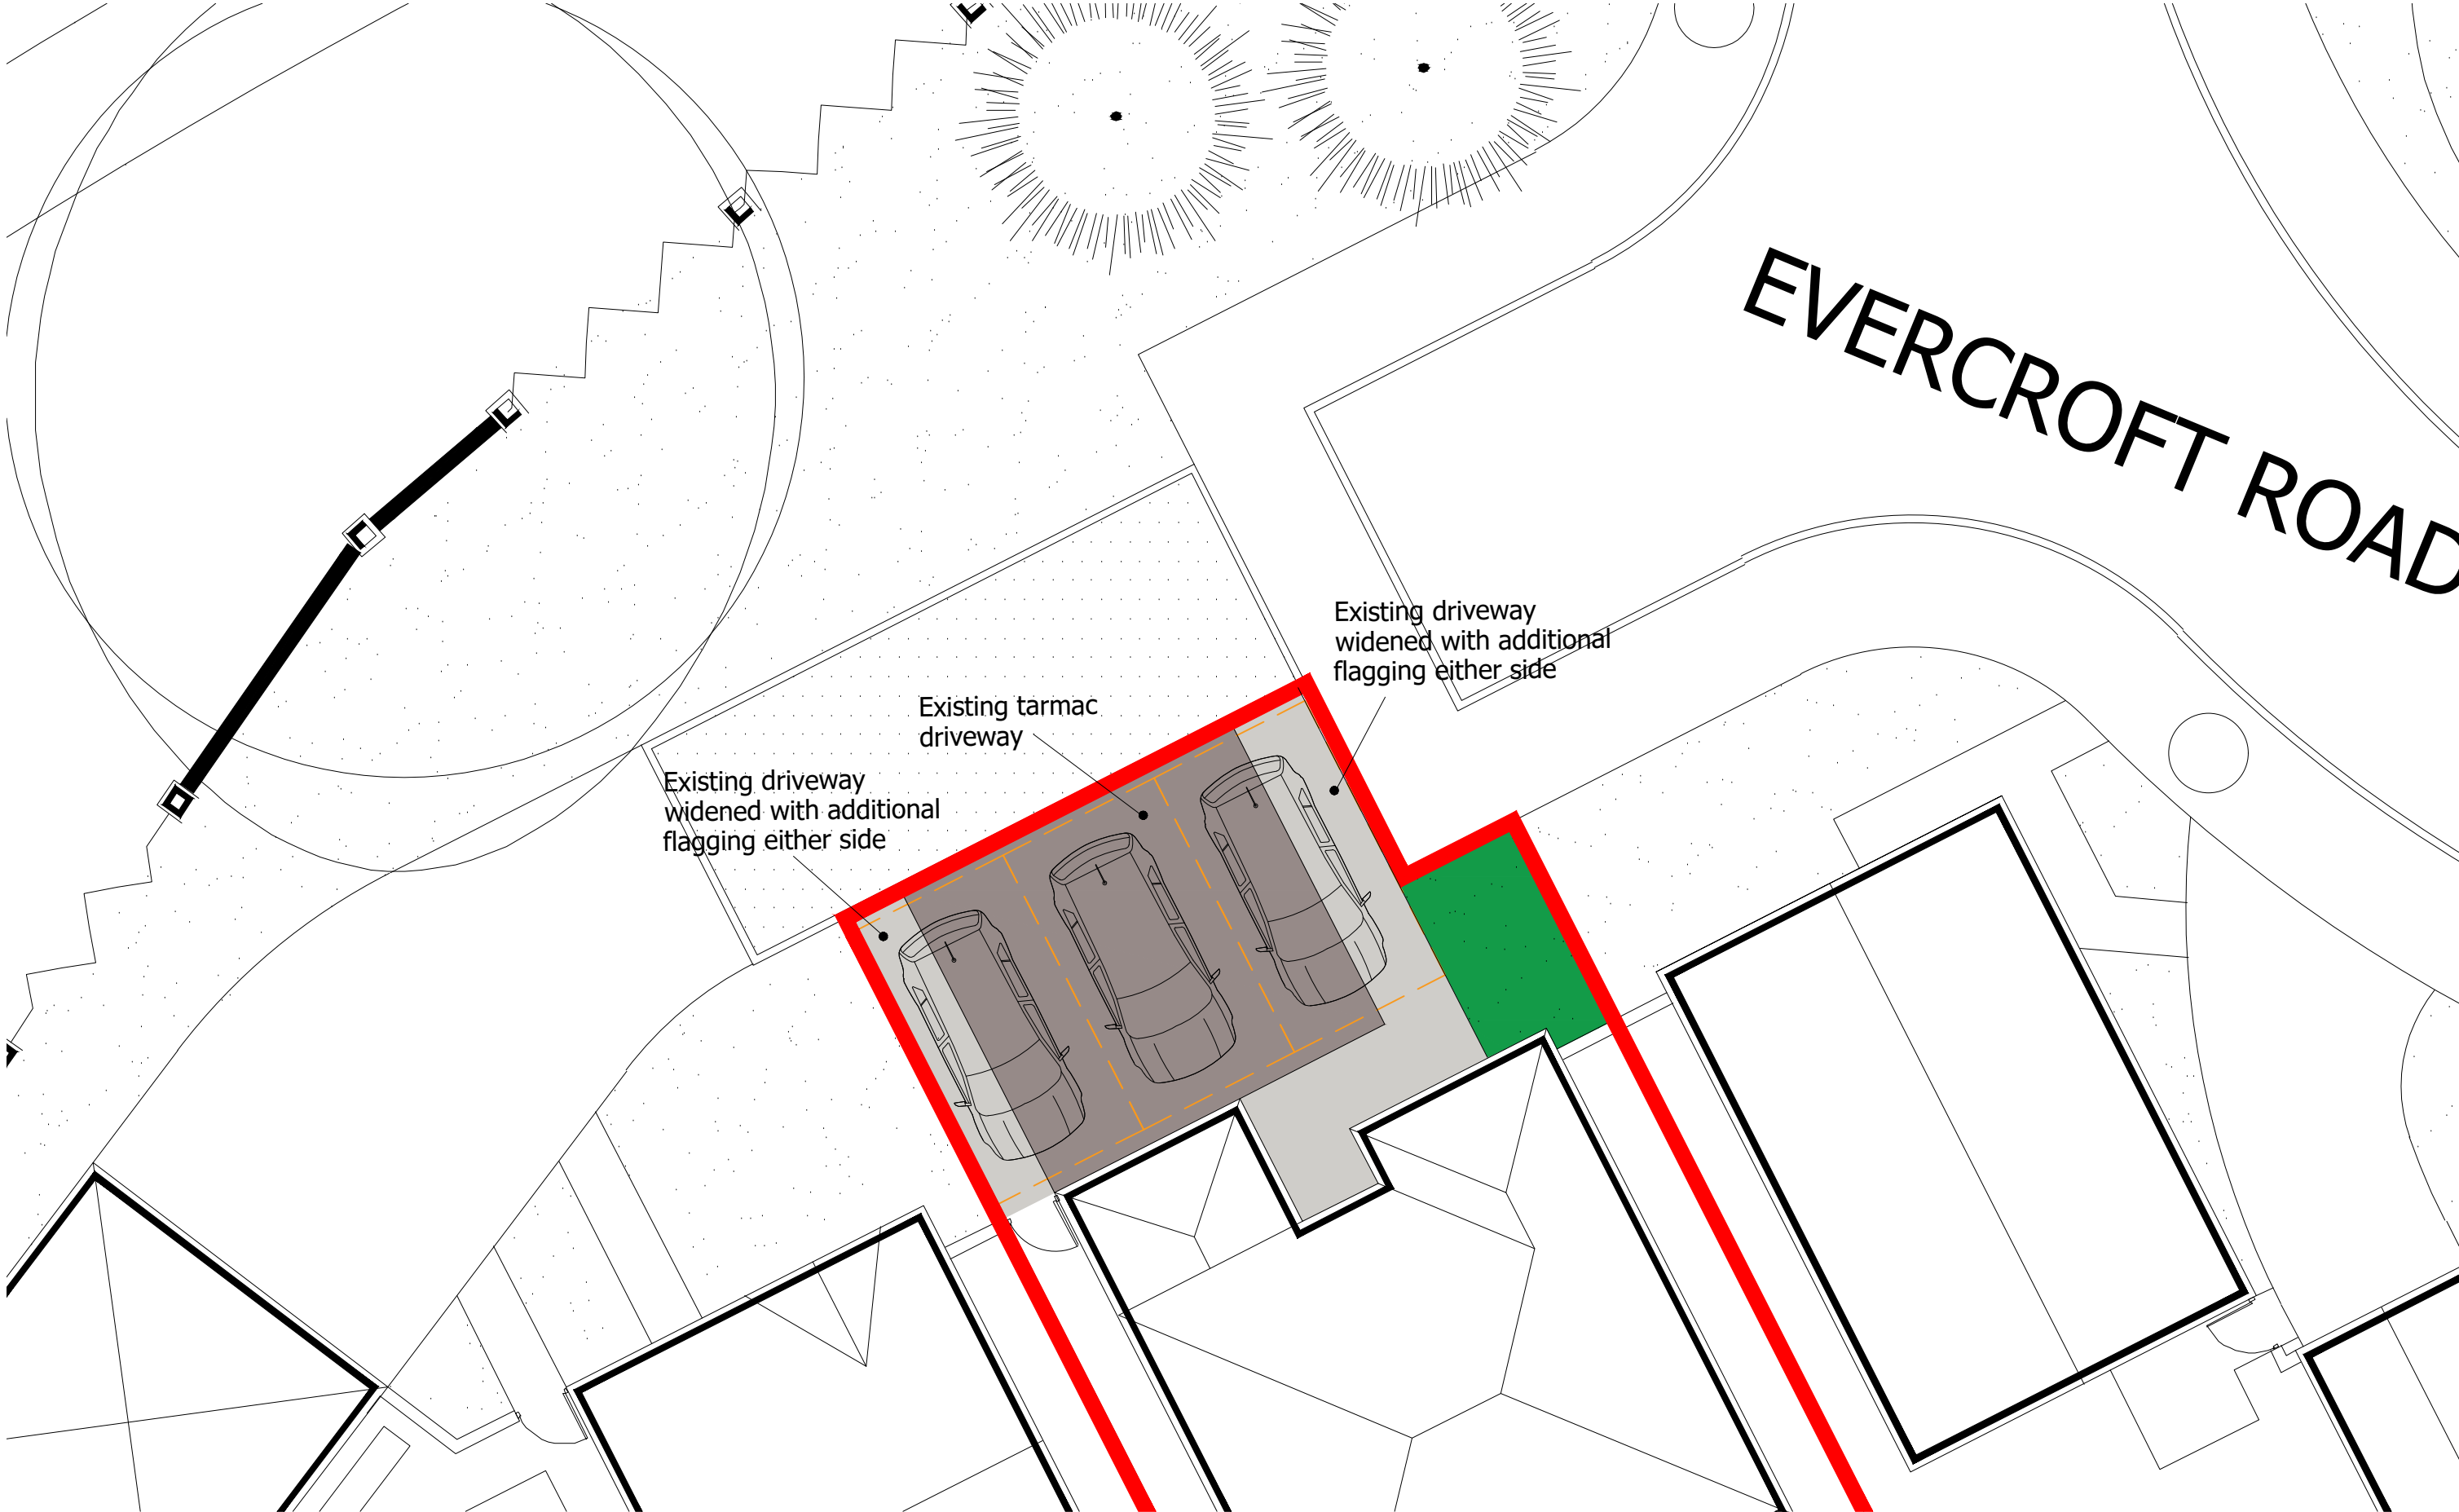

PLANNING ISSUE					
Project Description	Scale	Paper Size	Date	Drawn	Revision
Proposed Garage Conversion & Single Storey Rear Extension	1:100	A3	Jan 2024	AD	-
Site Address	Drawing No.	Note			
11 Evercroft Road	ER11/PD/04	All dimensions/levels are to be checked on site and any discrepancies to be referred back to Architect prior to proceeding.			
Knowsley		All specifications, materials and workmanship to be in accordance with current Building Regulations.			
L14 7AF		All component sizes and references are to be checked prior to materials order. The position of existing drain runs are to be checked and confirmed on site prior to proceeding with the works. All relevant boundary positions are to be dimensionally checked prior to proceeding with the works.			
Drawing Title	This drawing is the copyright © and shall not be altered, copied, photographed or reproduced in any way without the consent of the Architect.				
Site Plan					