


All dimensions to be checked on site.
Figured dimensions to be read in preference to scaled.


This drawing is copyright and remains the property of SMITH YOUNG Architecture Ltd unless otherwise agreed.

SMITH YOUNG Architecture Ltd accepts no responsibility for any unauthorised amendments to the drawing and does not permit unauthorised copying of the drawing.


Revisions / Notes:

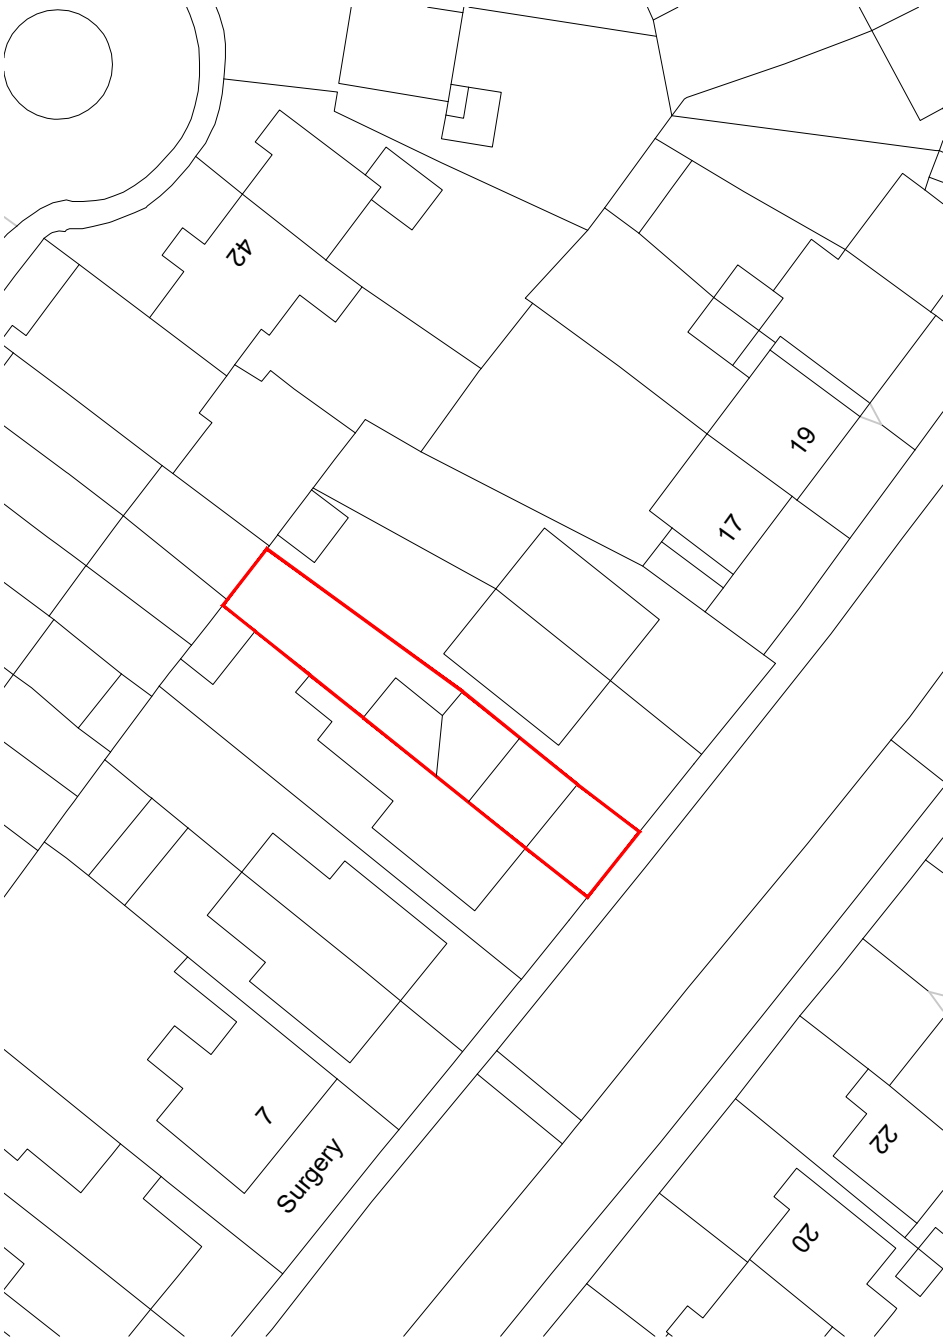


Existing Site Plan
Scale 1:500

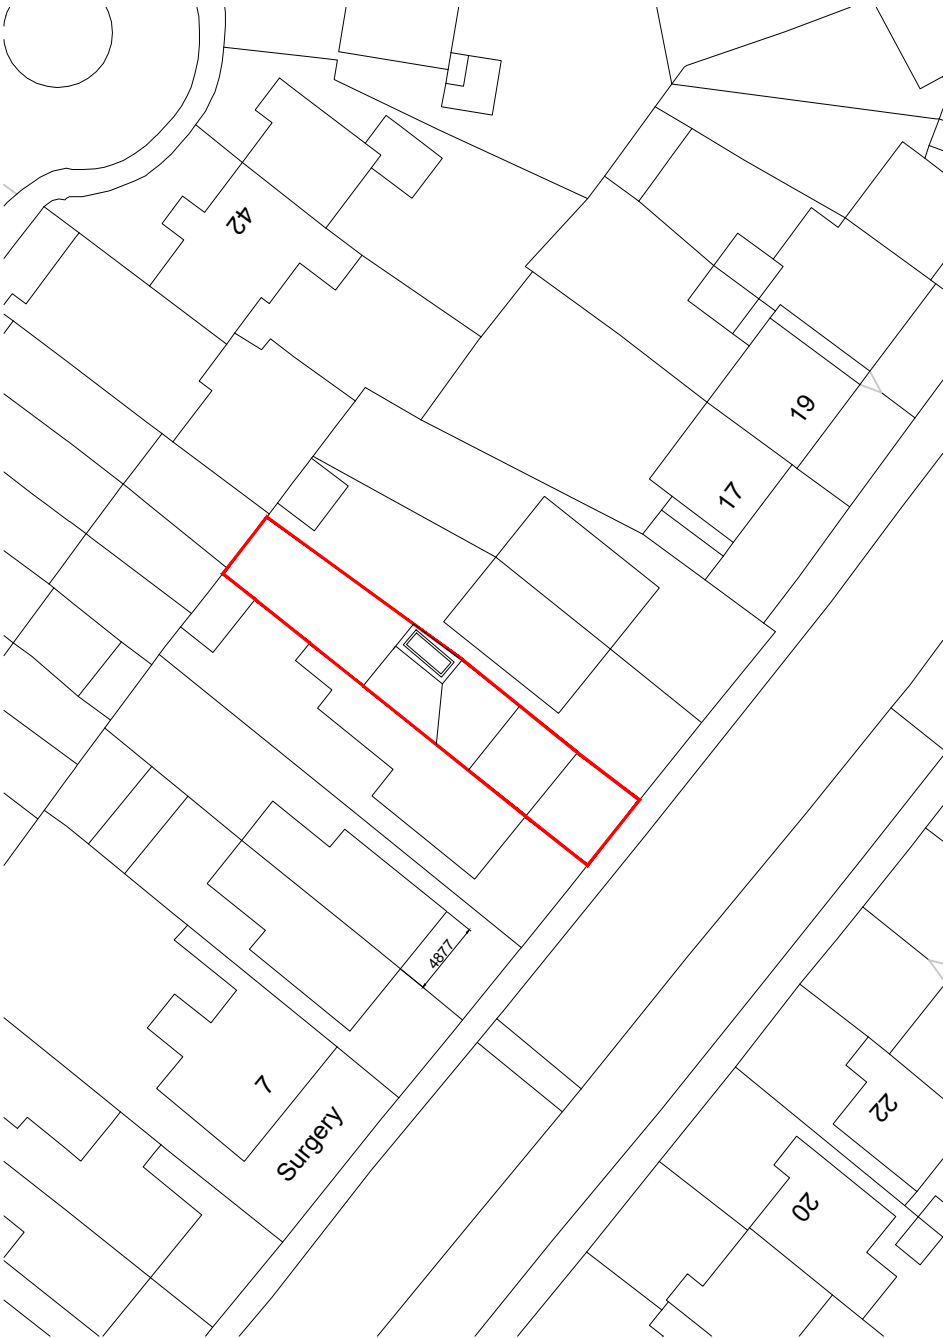

Proposed Site Plan
Scale 1:500

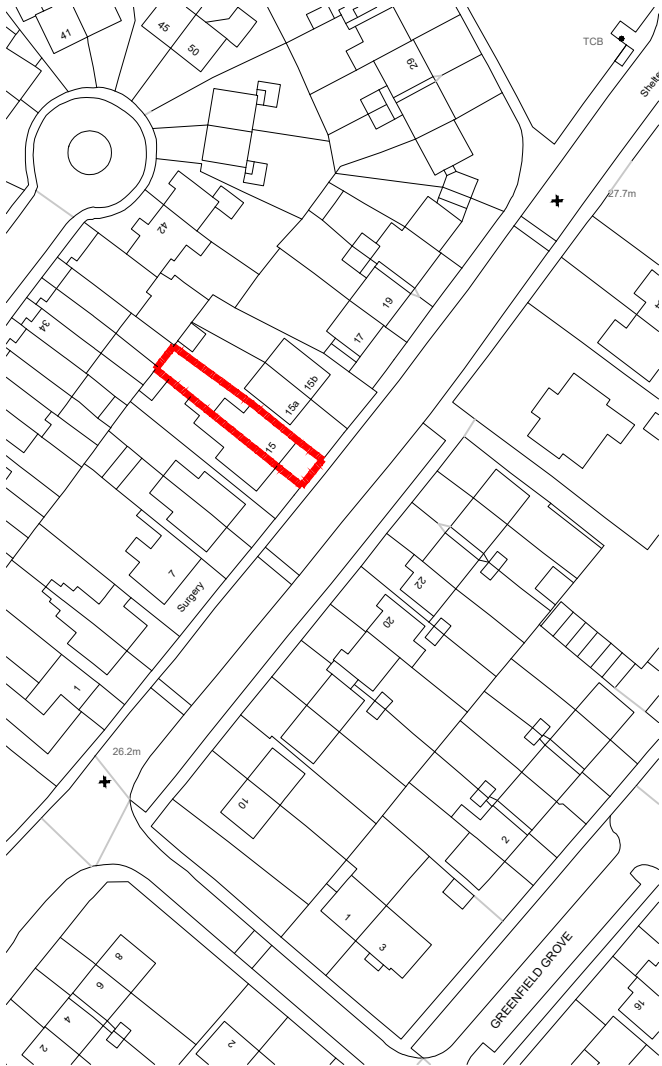

Location Plan
Scale 1:1250

 

Job Title:	15 St Johns Road		
Purpose:	PLANNING		
Client:	Mrs Roberts		
Date:	November 2024		
Drawing Title:	Location plan		
Drawn By:	VWJJ	Checked By:	INIT
Scale:	VARIES	Paper Size:	A3
Job Number:	24.049	Drwg No:	001
		Rev:	