




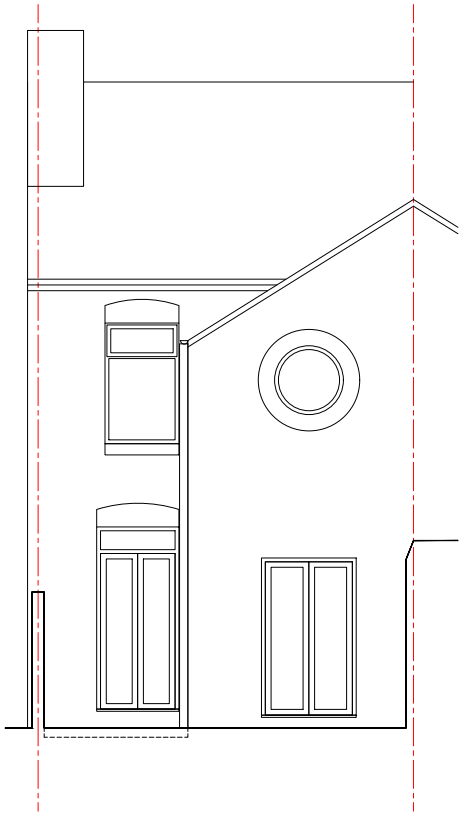


Existing Rear Elevation
Scale 1:100

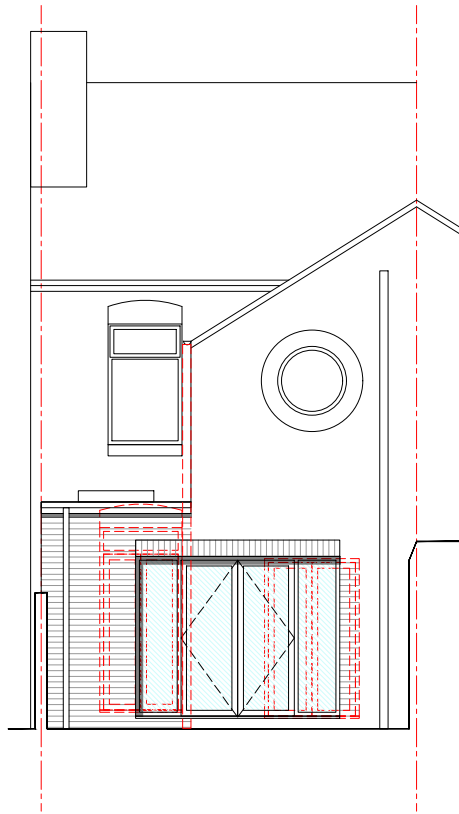

Proposed Rear Elevation
Scale 1:100

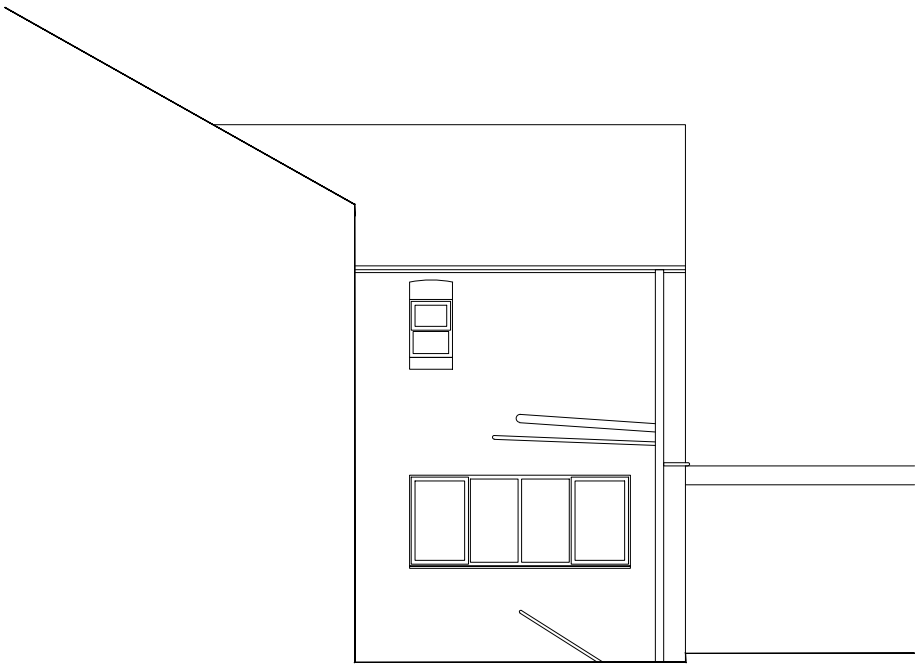

Existing Side Elevation
Scale 1:100

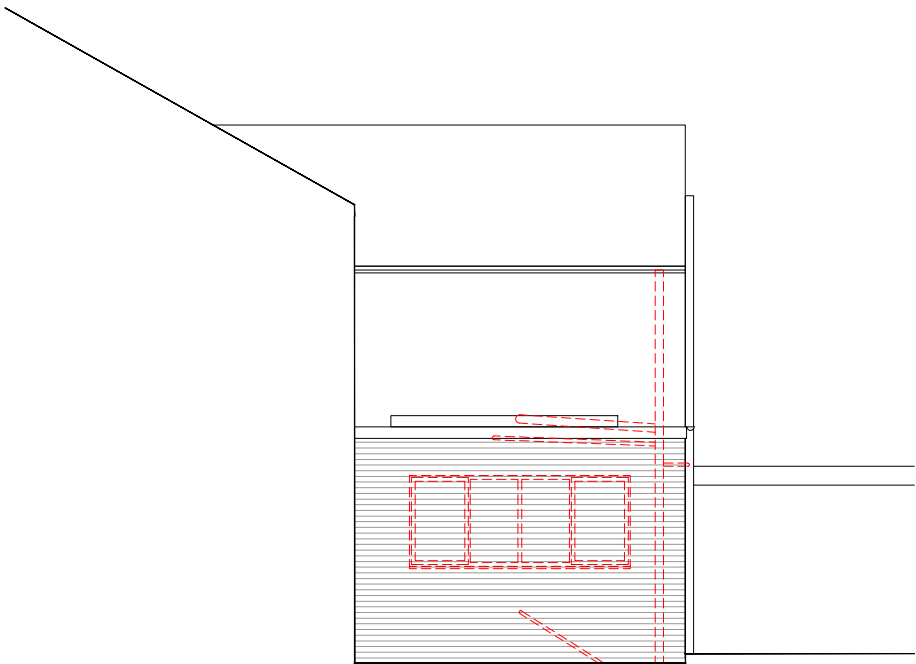

Proposed Side Elevation
Scale 1:100

All dimensions to be checked on site.
Figured dimensions to be read in preference to scaled.

This drawing is copyright and remains the property of SMITH YOUNG Architecture Ltd unless otherwise agreed.

SMITH YOUNG Architecture Ltd accepts no responsibility for any unauthorised amendments to the drawing and does not permit unauthorised copying of the drawing.

Revisions / Notes:

Red dashed line indicates
demolition.


BRICK:
Facing brick, colour tbc, spec tbc,
all to LAPO approval

PATIO DOORS:
Patio doors to be UPVC double
glazed panel doors, colour white,
all to LAPO approval.

FLAT ROOF:
Flat roof to be single ply
membrane, colour to be grey, all
to LAPO approval.

ROOFLIGHT LIGHT:
Roof light to be aluminum double
glazed, colour to be grey, all to
LAPO approval.

RAINWATER GOODS:
All existing rainwater goods to be
replaced with UPVC, colour to be
Grey. All fascias/ soffits to be
white, all to LAPO approval.

 

Job Title:	15 St Johns Road		
Purpose:	PLANNING		
Client:	Mrs Roberts		
Date:	November 2024		
Drawing Title:	Existing, Proposed Elevations		
Drawn By:	VWJJ	Checked By:	INIT
Scale:	1:100	Paper Size:	A3
Job Number:	24.049	Drwg No:	003
		Rev:	