

Proposed Plans and Elevations

Height 3M

Height 2.6M

South Elevation

Scale 1:100

Note Proposed new classroom
Does **not** require a ramped access
Or raised decking

West Elevation



North Elevation

Composite Cladding

East Elevation

Ground Floor Plan

Overall size of the proposed building
22M x 8M

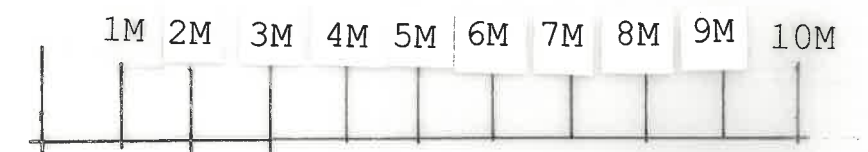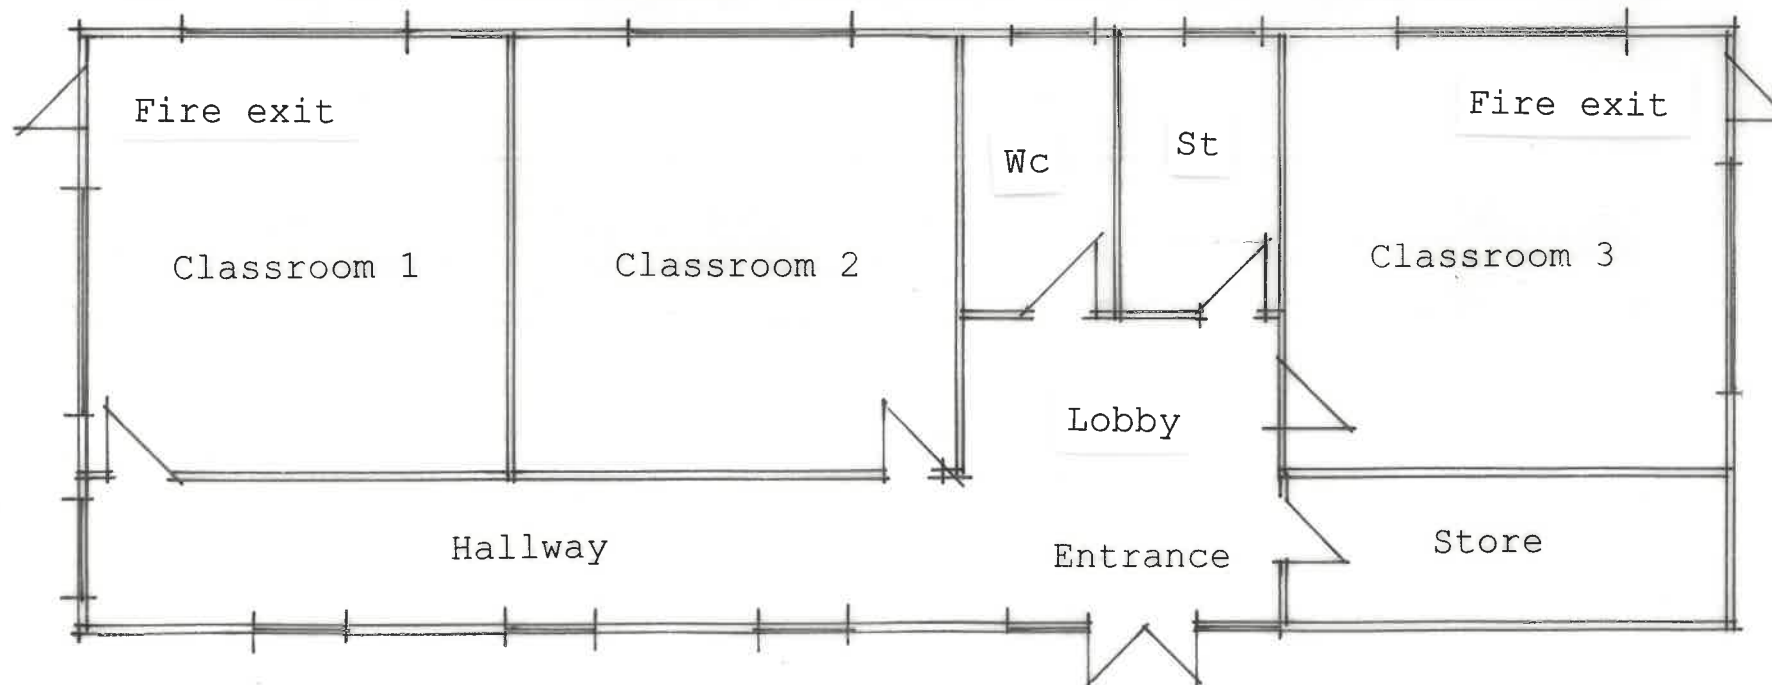

scale 1:100

The Bracknell Centre, Bracknell Avenue,

Southdene, Kirkby Knowsley. L32 9PW 31 October 2024

@A3 Dwg AL7