


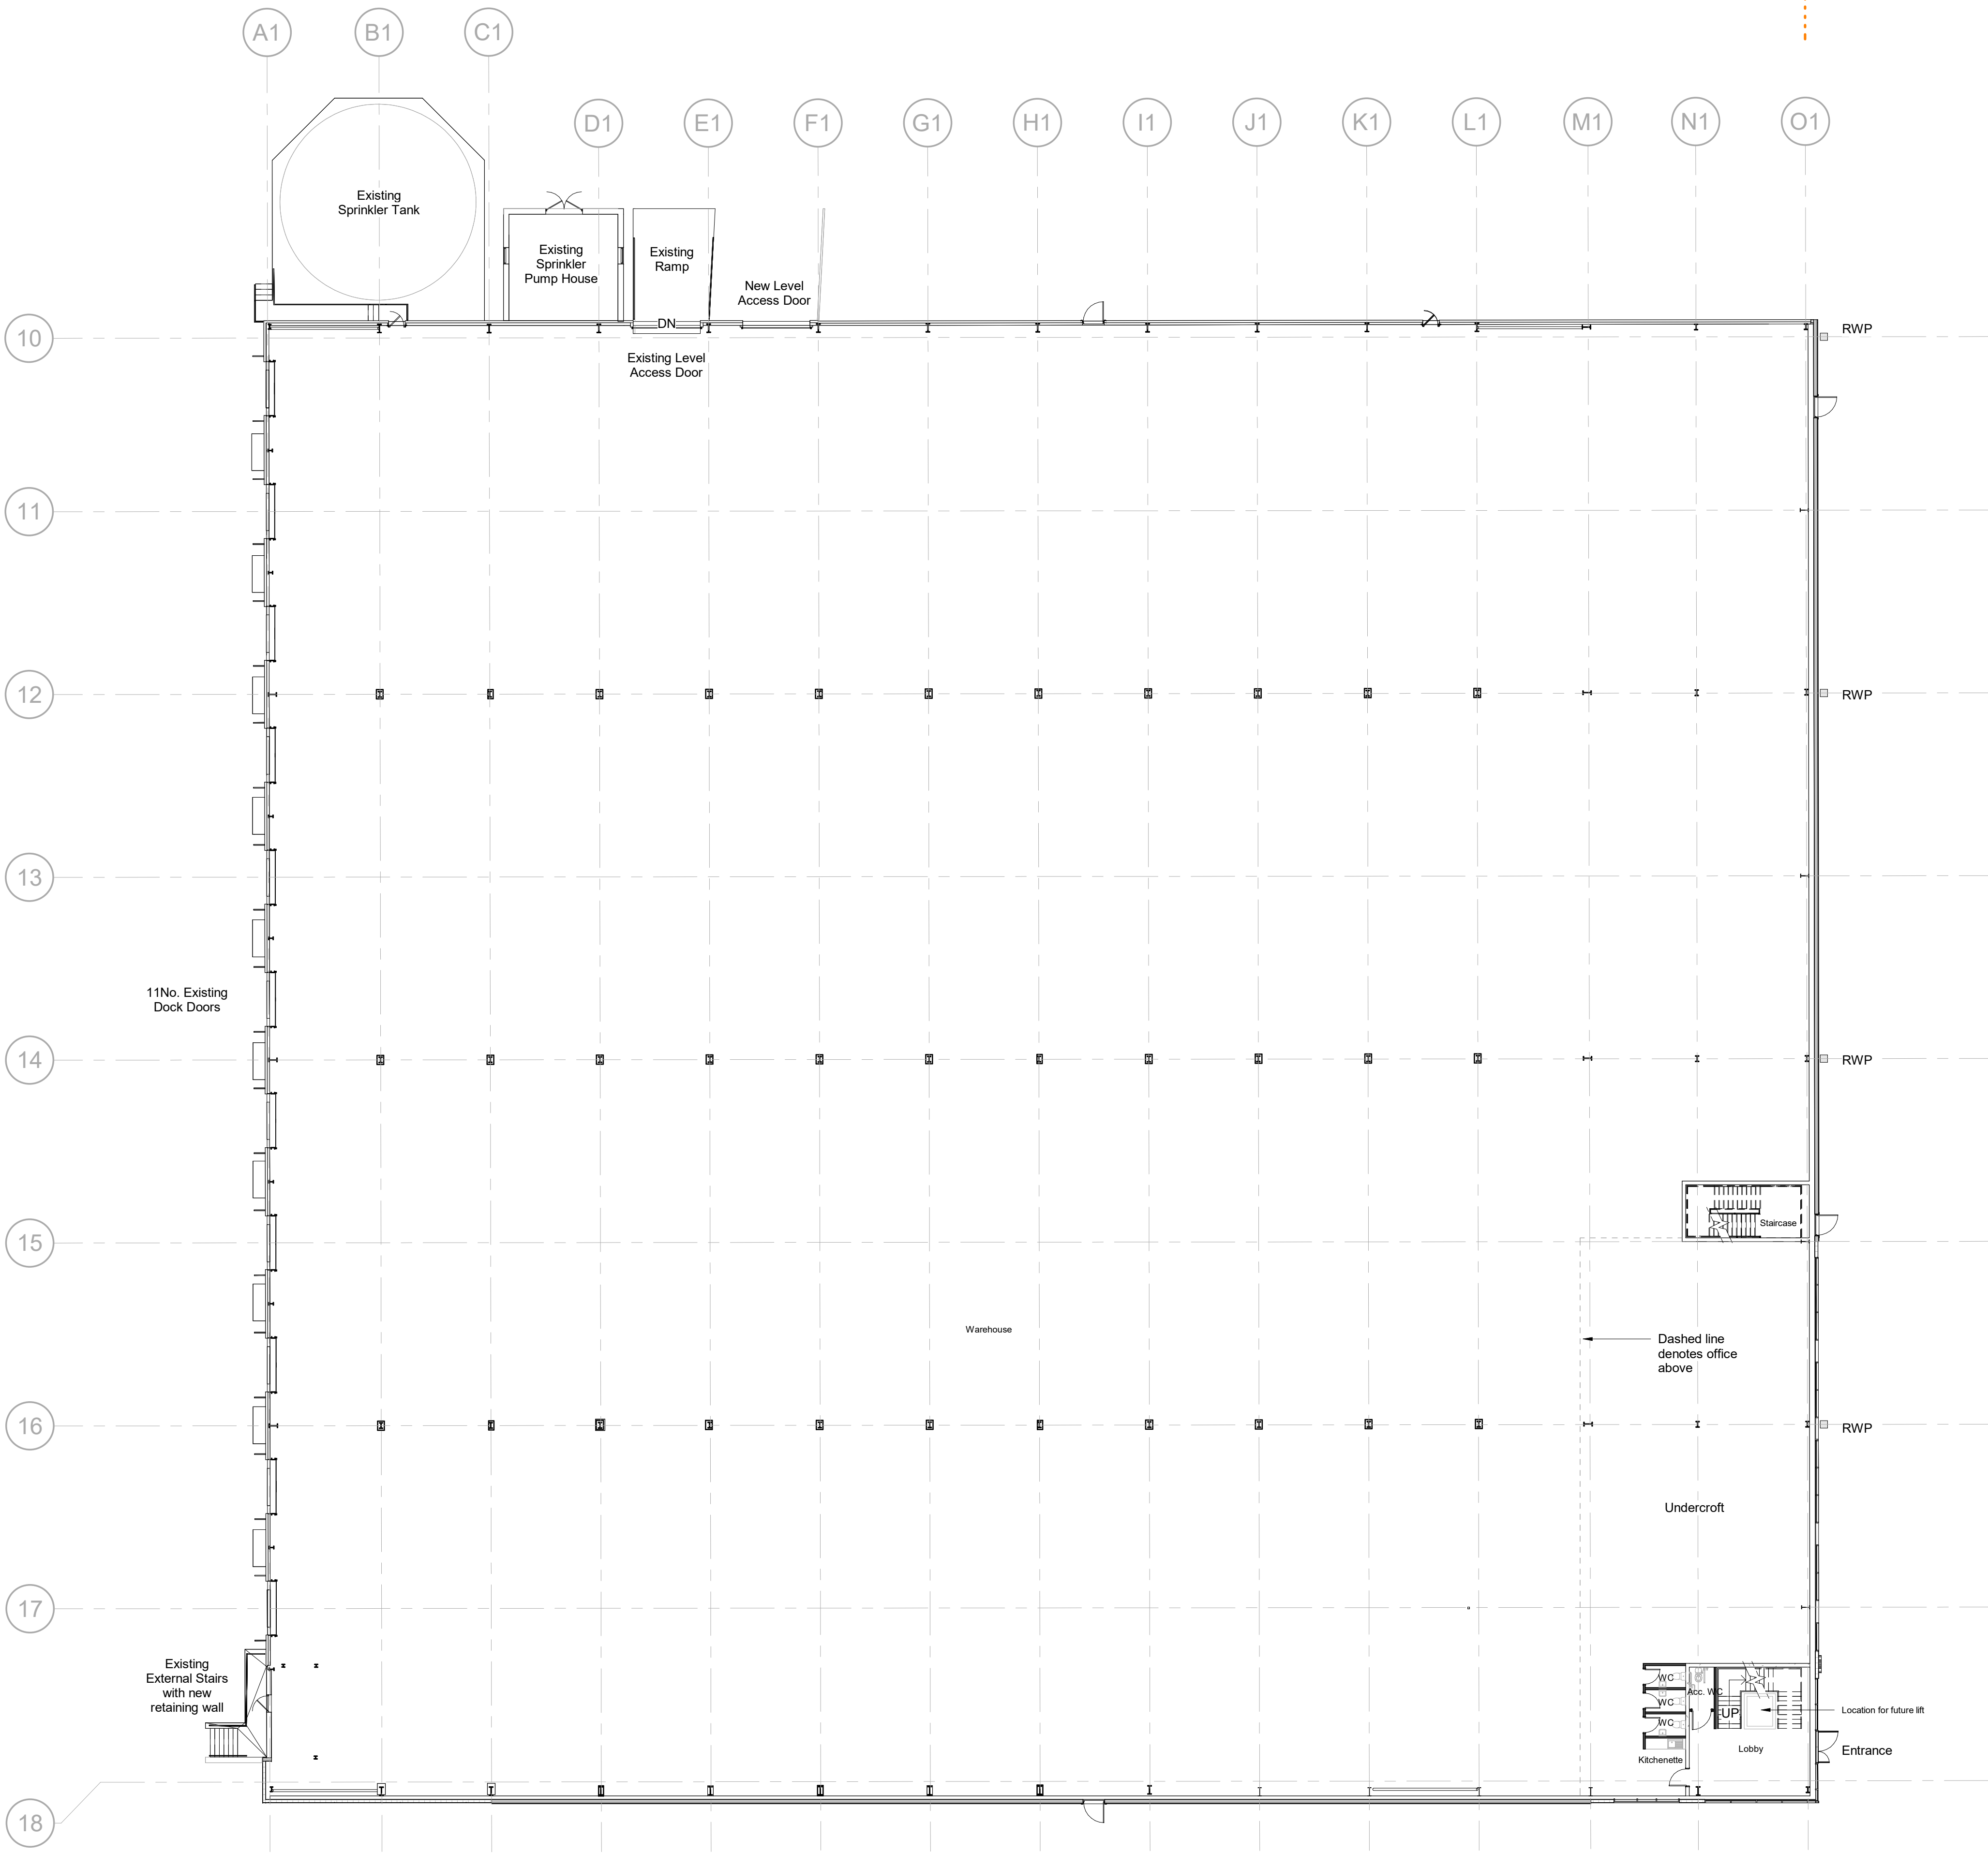

Unit A1 - GA_00_Proposed
Scale @ 1 : 200

Scale Bars			
1:100	mm	1000	2000
1:200	mm	1000	2000
1:500	M	5	10
1:1250	M	10	20

NOTES

- All dimensions and levels are to be checked on site.
 - Any discrepancies are to be reported to the architect before any work commences
 - This drawing shall not be scaled to ascertain any dimensions. Work to figured dimensions only.
 - This drawing shall not be reproduced without express written permission from AEW.
 - Title overlay drawings and ownership boundaries are produced using all reasonable endeavors. AEW cannot be responsible for the accuracy or scale discrepancy of base plans supplied to them.
 - All works are to be undertaken in accordance with Building Regulations and the latest British Standards.
 - All proprietary materials and products are to be used strictly in accordance with the manufacturers recommendations.
- This drawing contains the following model files: -
- 13579-AEW-B2-XX-M3-A-0002_Existing Survey

CDM 2015

Client notified of duties: 08/08/23
Principal Designer: TBC

Unless noted below, all known hazards have been highlighted on the drawing.

Cavite notes - Steel structure columns / beams locations / sizes are indicative only and subject structural engineers design

U-VALUE NOTE
U-values based on current part - L - Table 4.1, Wall and roof thickness may change subject to SBEM calculation.

Rev	Date	Description	Drawn by	Checked By
P01	13/12/24	Initial Issue	DW / ES	DRS

Status: S2 Purpose of Issue: Issue for information

drawing stage: RIBA Stage 3 - Planning

client: DAVOS Property Developments Limited

project: Huyton, Sovereign Phase 2 - Unit A & B (Warehouse)

drawing title: Unit A1 - Proposed GA Ground Floor Plan

date: 02/12/24 drawn: DW / ES
scale @ A1: As indicated checked: DRS

Rev: P01

Dwg No: 13579-AEW-B2-00-DR-A-0541

aew architects
0161 214 4370
www.aewarchitects.com

aew