


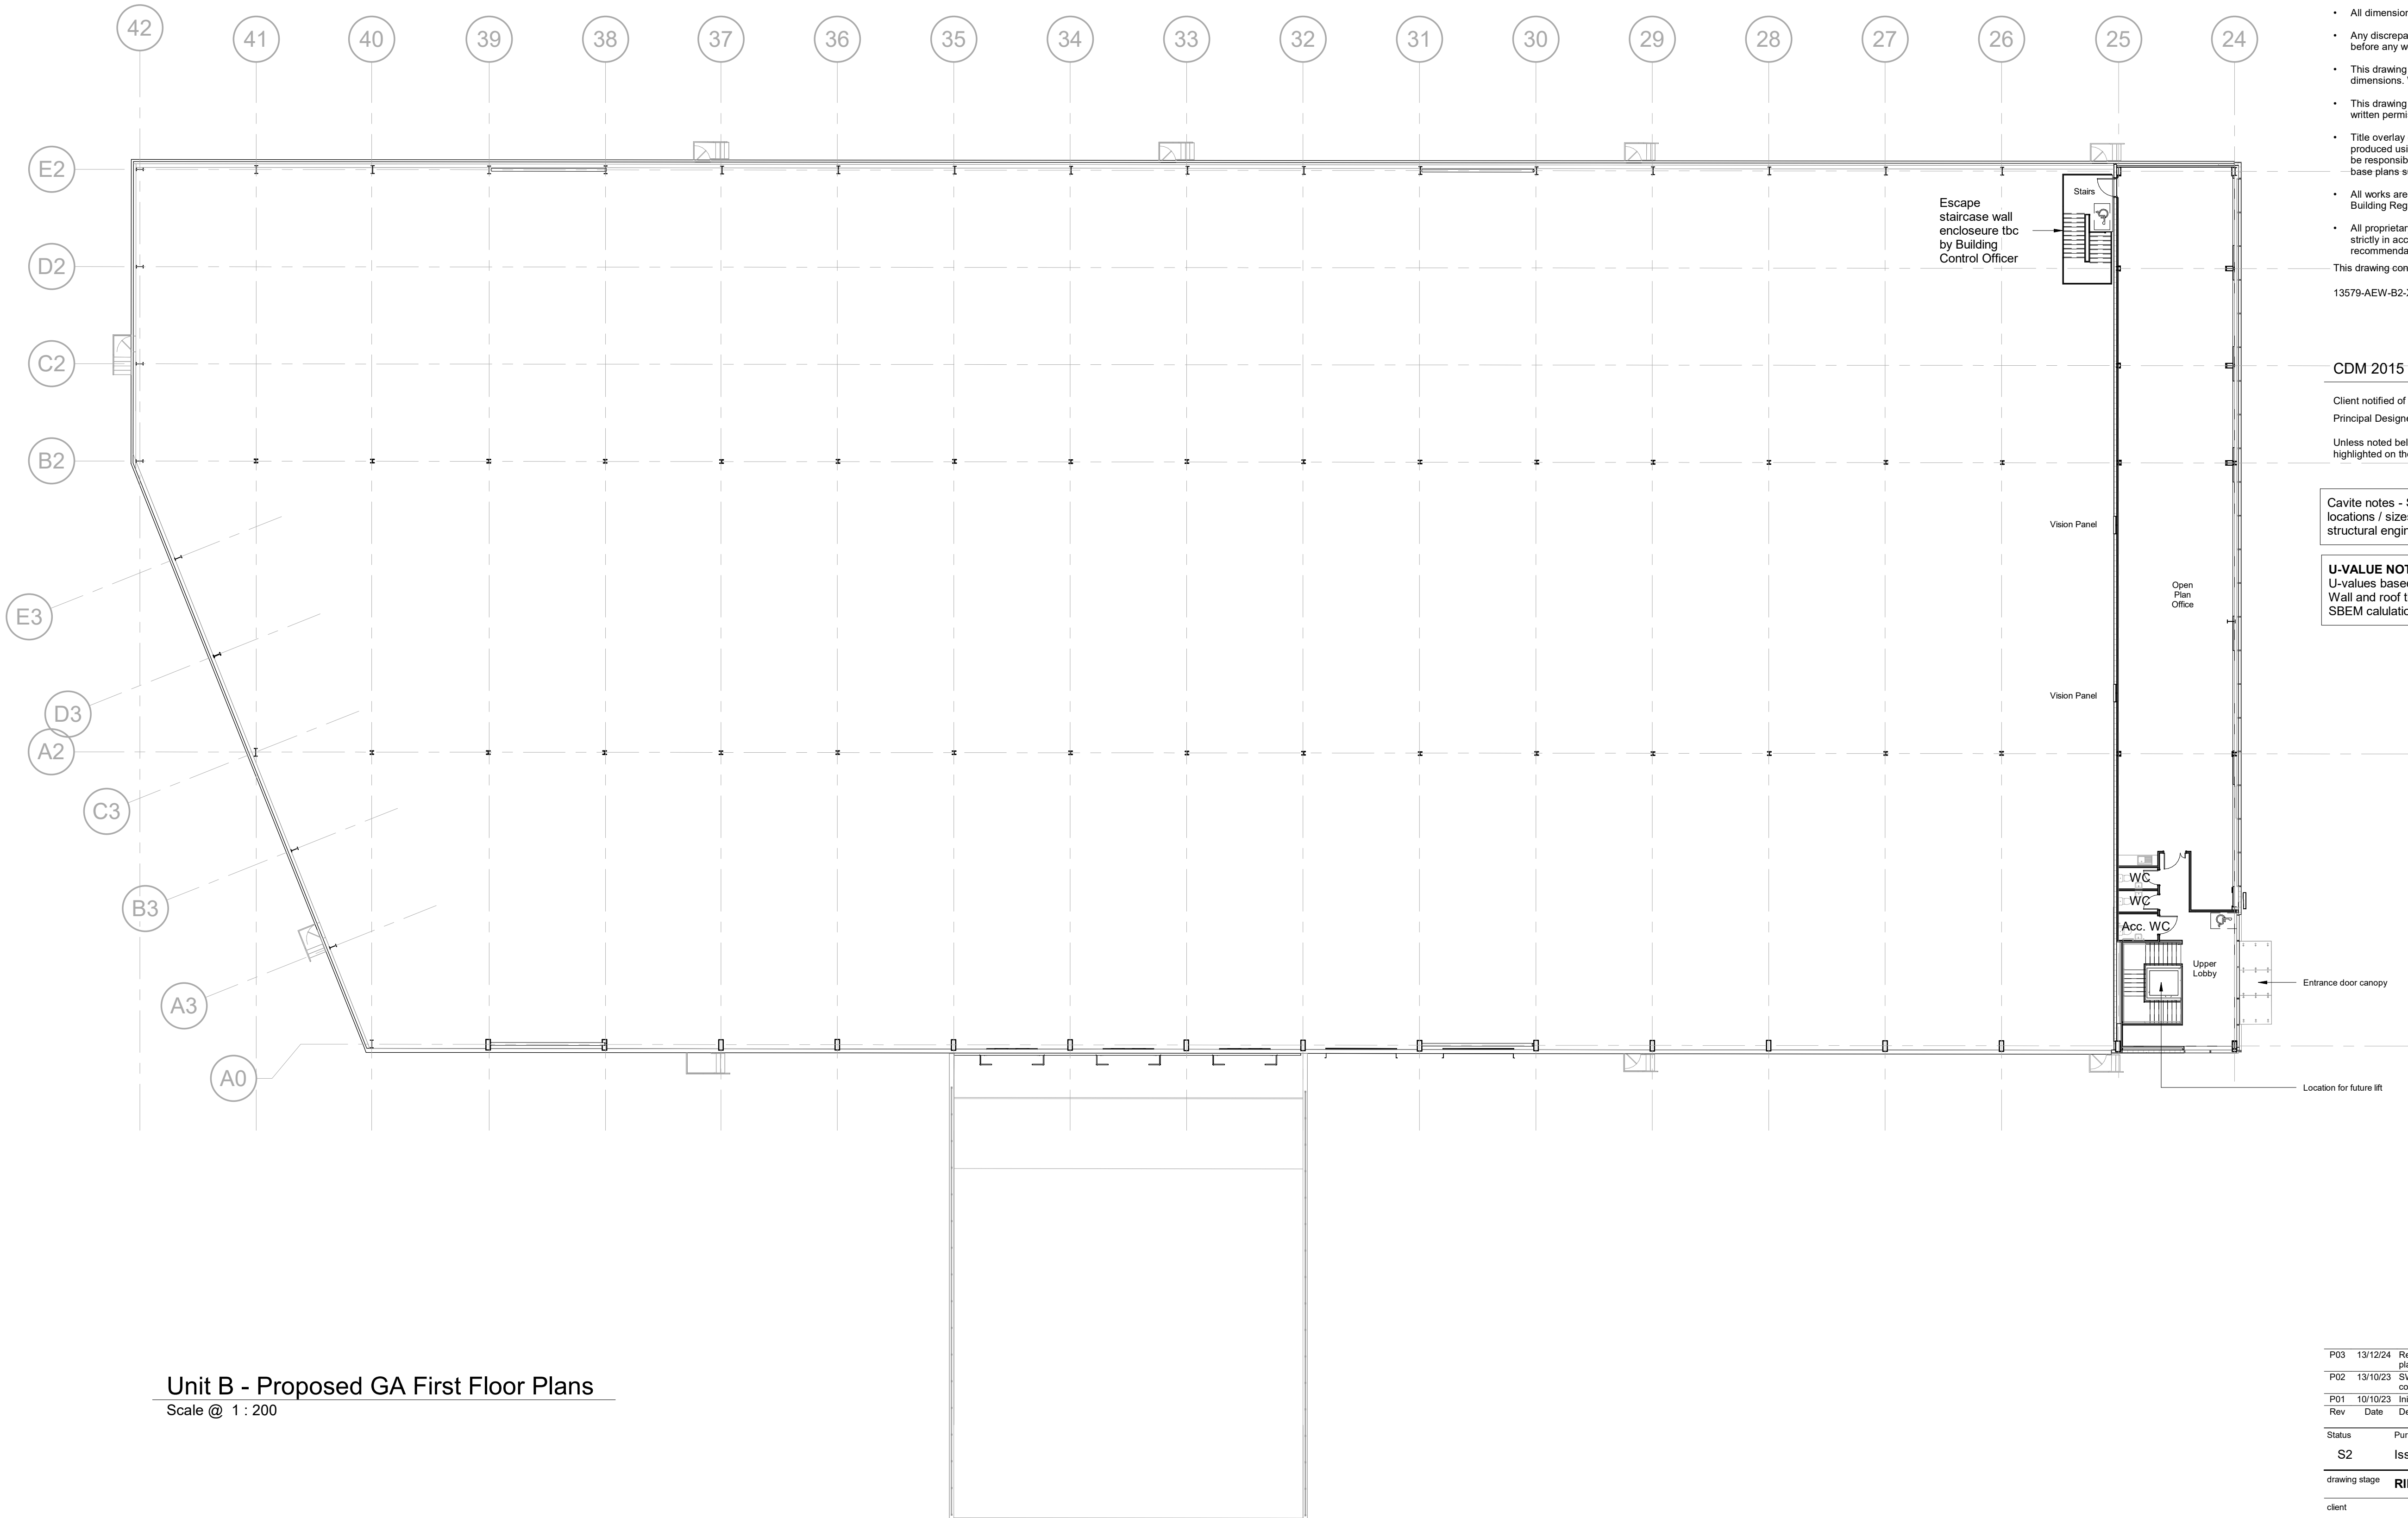

Scale Bars				
1:100	mm	1000	2000	5000
1:200	mm	1000	2000	5000
1:500	M	5	10	25
1:1250	M	10	30	70

- NOTES**
- All dimensions and levels are to be checked on site.
 - Any discrepancies are to be reported to the architect before any work commences
 - This drawing shall not be scaled to ascertain any dimensions. Work to figured dimensions only.
 - This drawing shall not be reproduced without express written permission from AEW.
 - Title overlay drawings and ownership boundaries are produced using all reasonable endeavors. AEW cannot be responsible for the accuracy or scale discrepancy of base plans supplied to them.
 - All works are to be undertaken in accordance with Building Regulations and the latest British Standards.
 - All proprietary materials and products are to be used strictly in accordance with the manufacturers recommendations.
- This drawing contains the following model files: -
- 13579-AEW-B2-XX-M3-A-0002_Existing Survey

CDM 2015

Client notified of duties: **08/08/23**

Principal Designer: **TBC**

Unless noted below, all known hazards have been highlighted on the drawing.

Cavite notes - Steel structure columns / beams locations / sizes are indicative only and subject structural engineers design

U-VALUE NOTE
U-values based on current part - L - Table 4.1, Wall and roof thickness may change subject to SBEM calculation.

P03	13/12/24	Resized sheet; updated for planning approval	DW / ES	DRS
P02	13/10/23	SW elevation updated to client's comments	DW	DRS
P01	10/10/23	Initial Draft Issue for comments	DW/MMW	DRS
Rev	Date	Description	Drawn by	Checked By
Status	Purpose of Issue			
S2	Issue for information			
drawing stage	RIBA Stage 3 - Planning			
client	DAVOS Property Developments Limited			
project	Huyton, Sovereign Phase 2 - Unit A & B (Warehouse)			
drawing title	Unit B - Proposed GA First Floor Plans			
date	04/10/23	drawn	DW/MMW	
scale @ A1	As indicated	checked	DRS	

Rev
P03

Dwg No
13579-AEW-B3-01-DR-A-0536

aew architects
0161 214 4370
www.aewarchitects.com
aew