

Cavite notes - Steel strucure columns / beams locations / sizes are indicative only and subject structural engineers design

U-VALUE NOTE
U-values based on current part - L - Table 4.1, Wall and roof thickness may change subject to SBEM calculation.


Scale Bars				
1:100	mm	1000	3000	5000
1:200	mm	5000	10000	
1:500	M	5	15	25
1:1250	M	10	30	70

- NOTES**
- All dimensions and levels are to be checked on site.
 - Any discrepancies are to be reported to the architect before any work commences
 - This drawing shall not be scaled to ascertain any dimensions. Work to figured dimensions only.
 - This drawing shall not be reproduced without express written permission from AEW.
 - Title overlay drawings and ownership boundaries are produced using all reasonable endeavors. AEW cannot be responsible for the accuracy or scale discrepancy of base plans supplied to them.
 - All works are to be undertaken in accordance with Building Regulations and the latest British Standards.
 - All proprietary materials and products are to be used strictly in accordance with the manufacturers recommendations.
- This drawing contains the following model files: -
- 13579-AEW-B2-XX-M3-A-0002_Existing Survey

CDM 2015

Client notified of duties: **08/08/23**
Principal Designer: **TBC**

Unless noted below, all known hazards have been highlighted on the drawing:

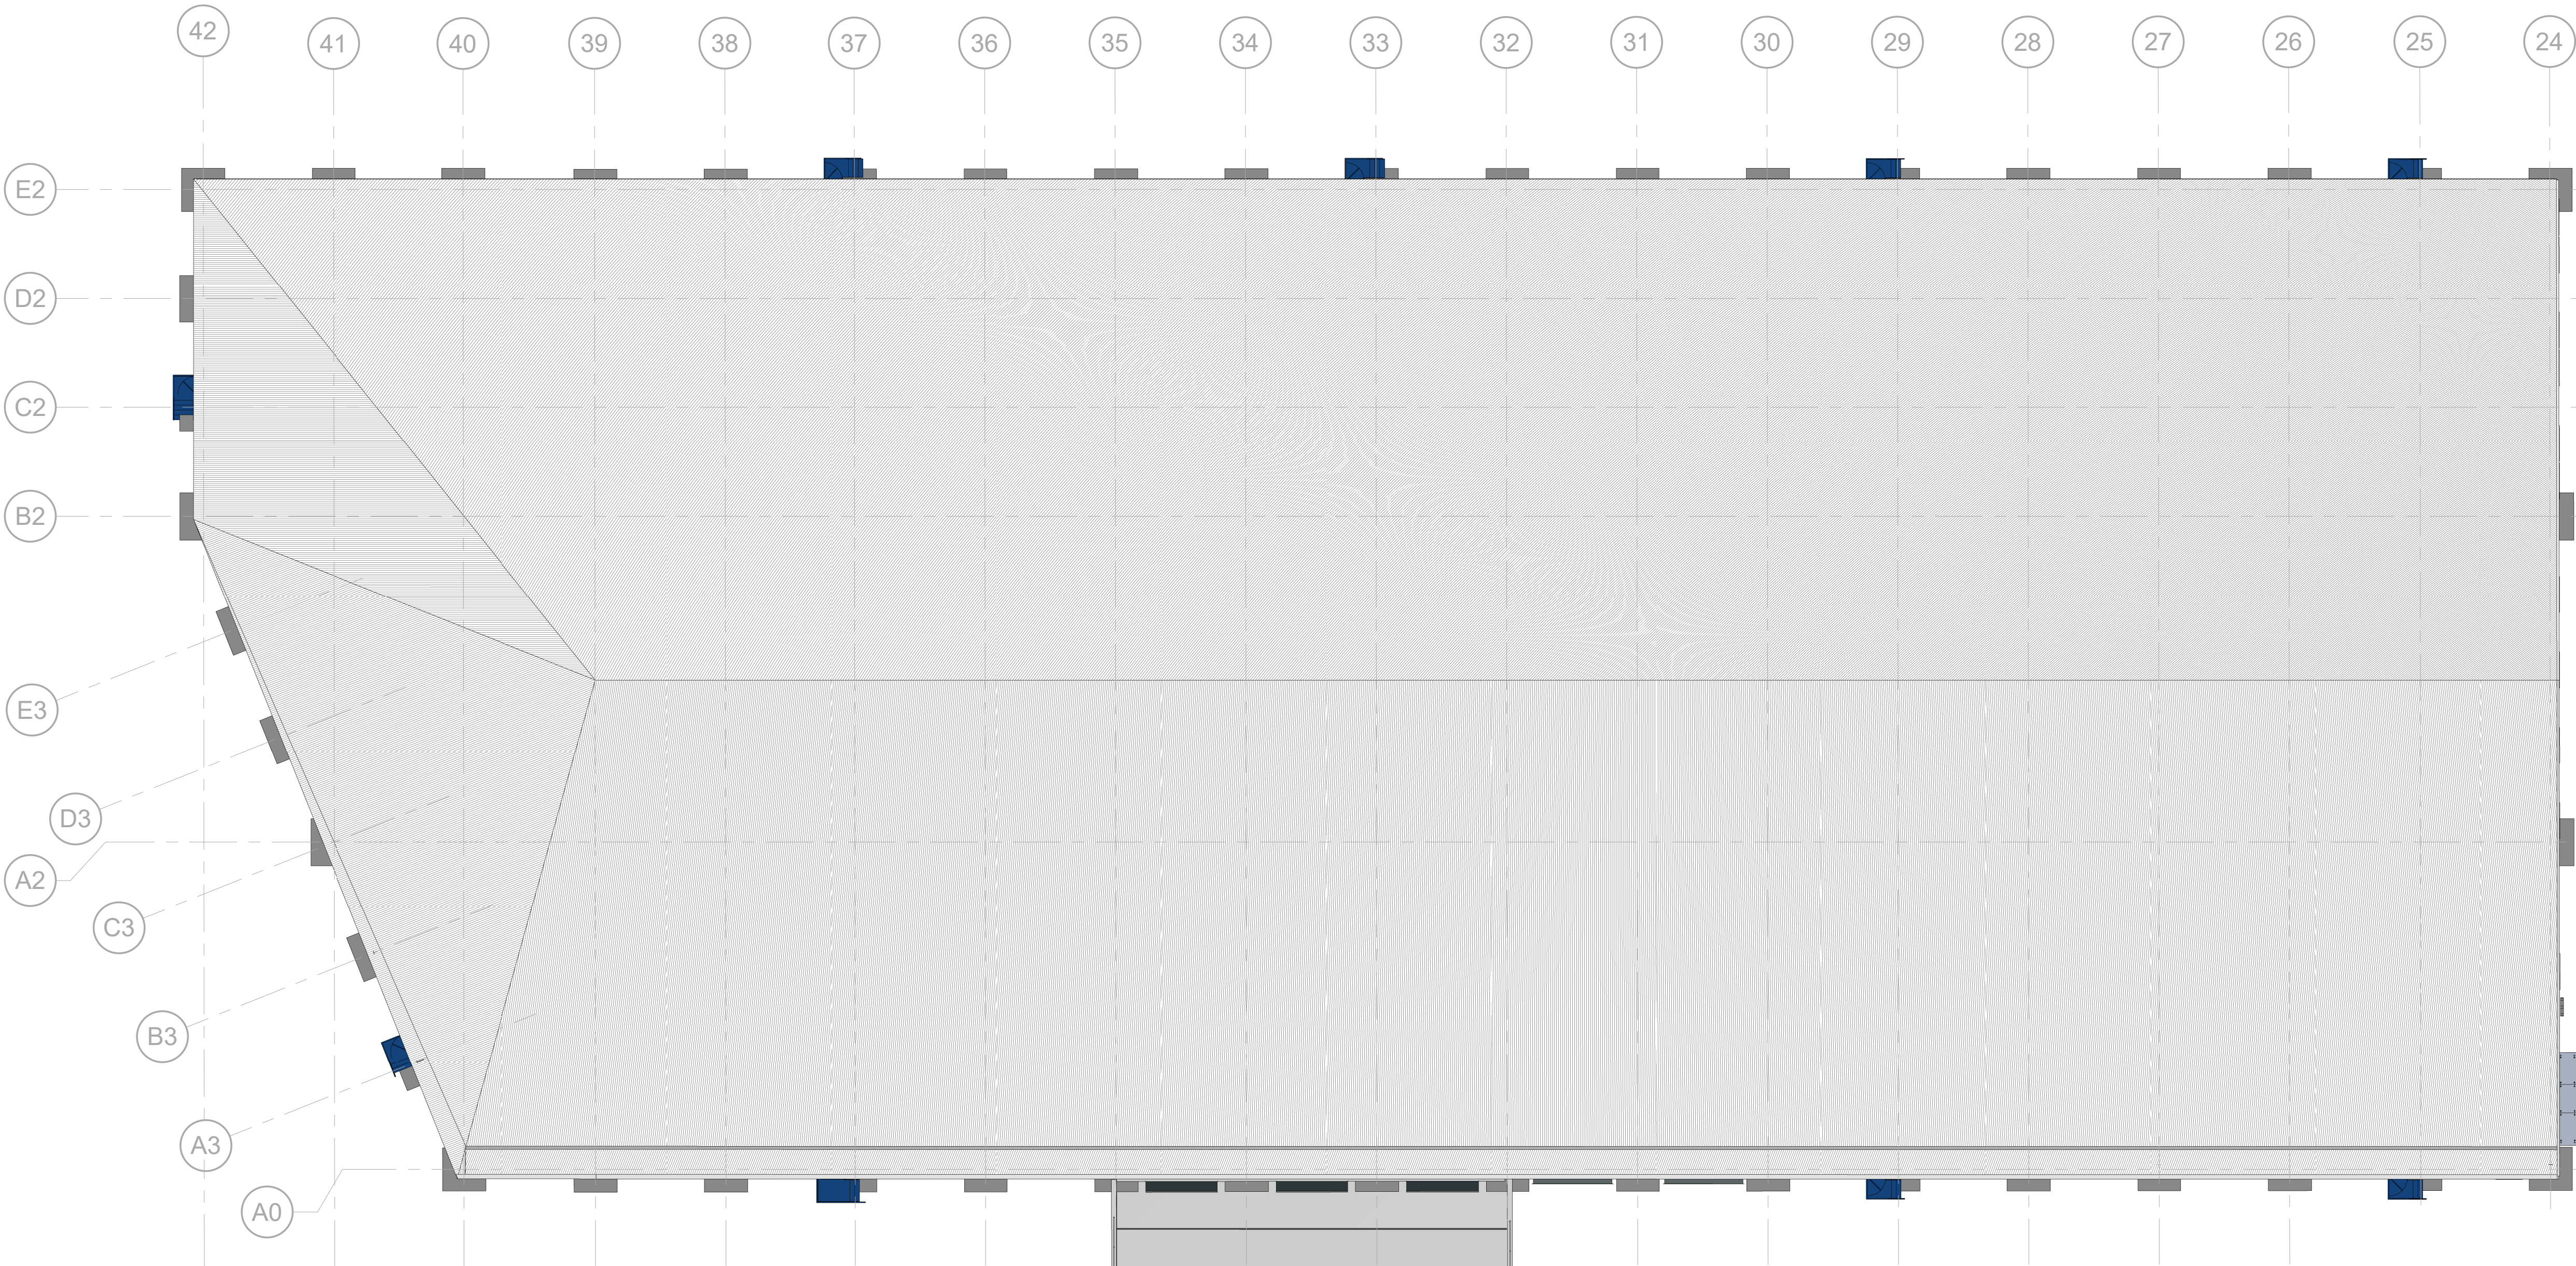

Unit B - Proposed GA Roof Plan
Scale @ 1 : 200

P02	13/12/24	Resized sheet; updated for planning approval	DW / ES	DRS
P01	10/10/23	Initial Draft Issue for comments	DW/MMW	DRS
Rev	Date	Description	Drawn by	Checked By
Status	Purpose of Issue			
S2	Issue for information			
drawing stage RIBA Stage 3 - Planning				