




The contractor is responsible for checking dimensions, tolerances and references. Any discrepancy to be verified with the Architect before proceeding with the works. Where an item is covered by drawings to different scales the larger scale drawing is to be worked to. Do not scale drawing. Figured dimensions to be worked to in all cases.

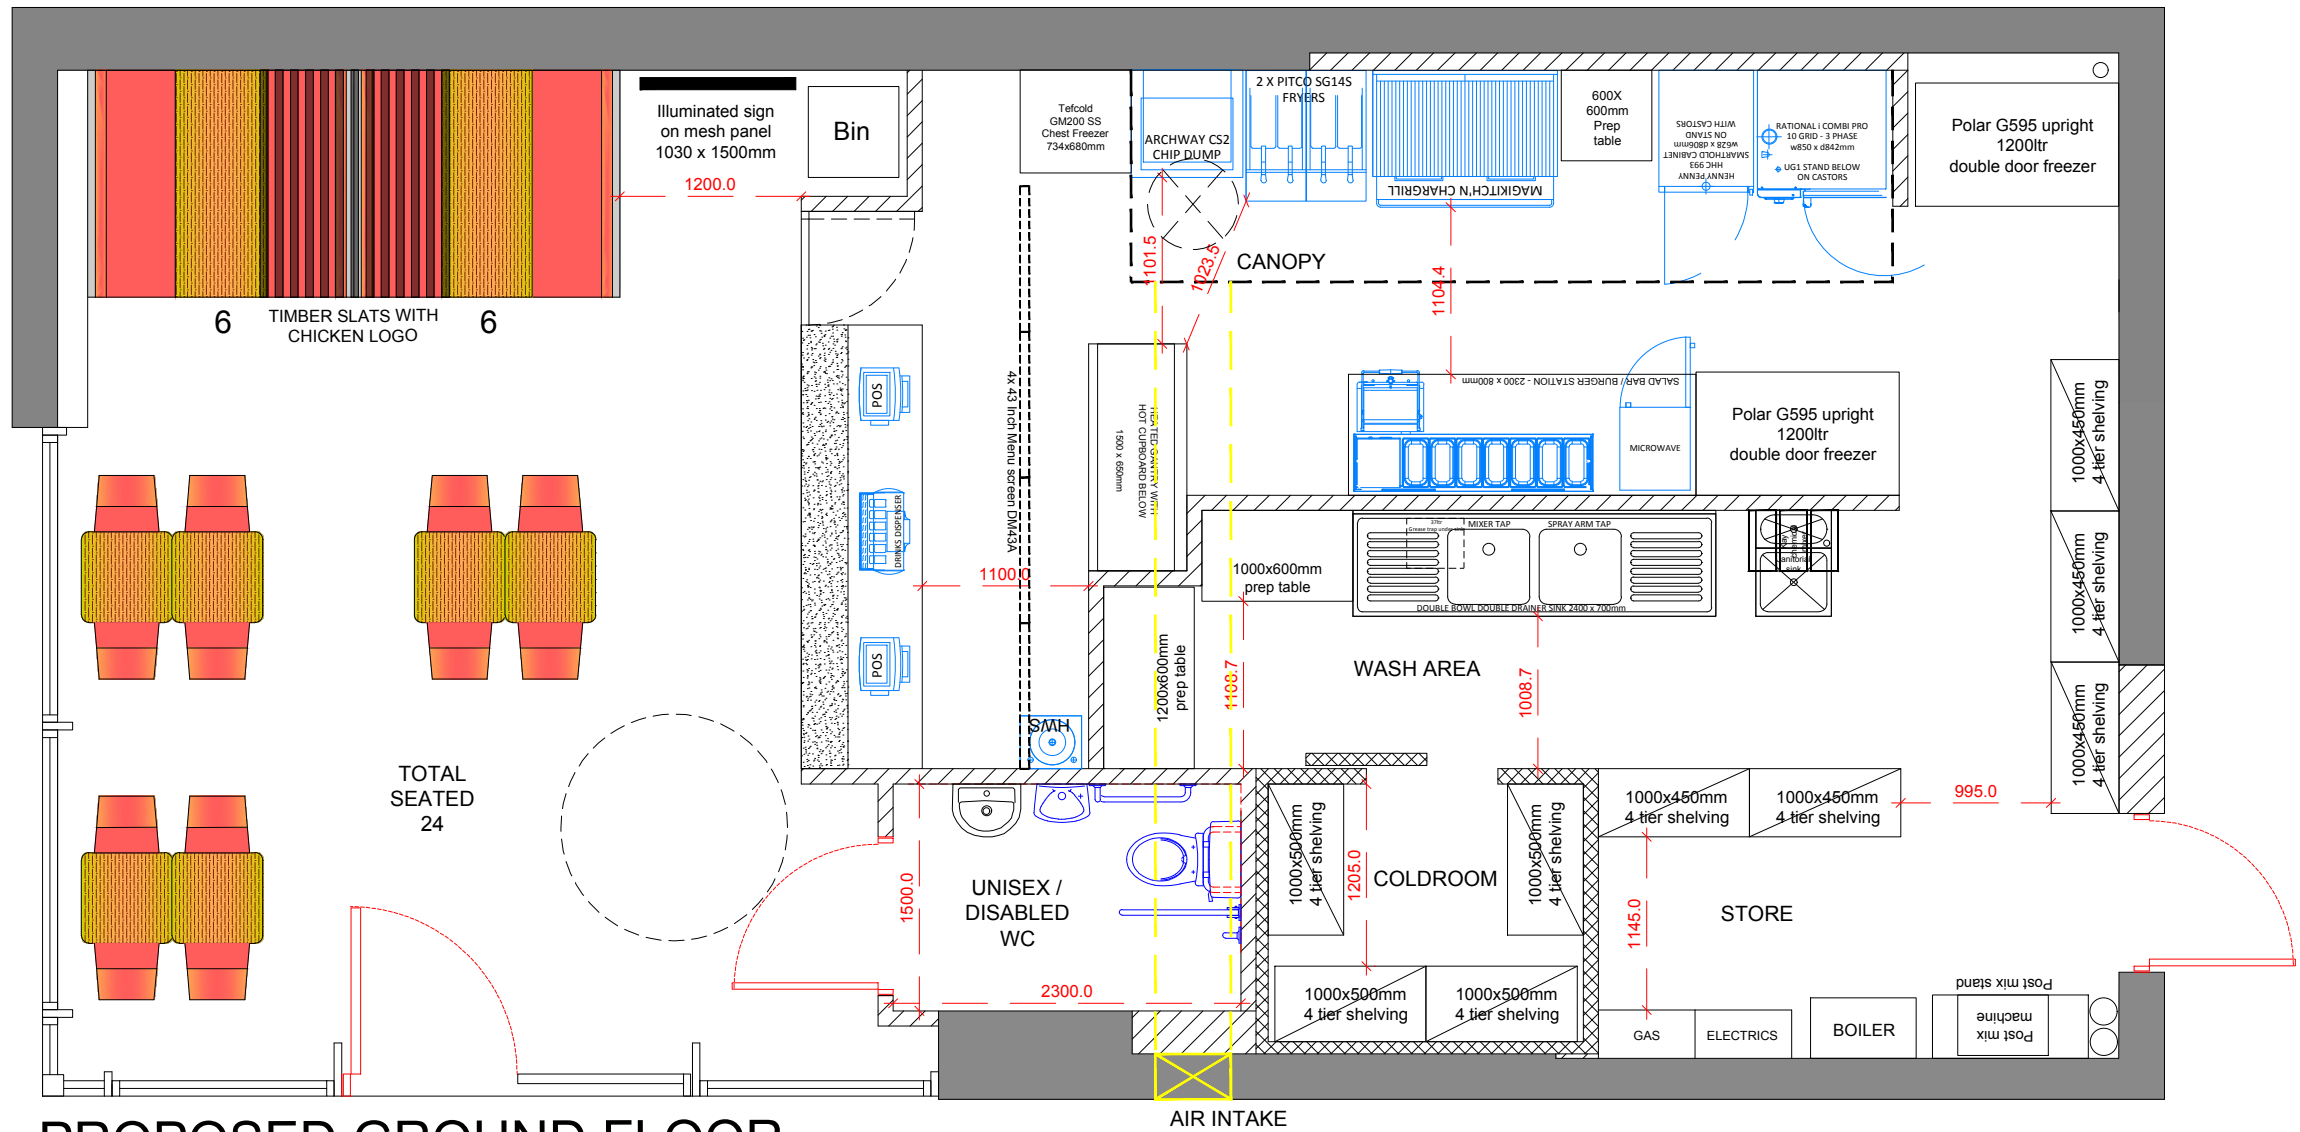

PROPOSED GROUND FLOOR

REV B - 06/10/2022
As requested by Andy

Drawing no. 3		
date	rev.	revision/author/checker
PURPOSE OF ISSUE PLANNING		
PROJECT Unit 13, Leathers Lane, Halewood, Liverpool, L26 0AD		
DRAWING PROPOSED GROUND FLOOR PLAN		
JOB NO. 2022- 0121-003		REV
DRAWN BY. GS	checked	
SCALE 1:50@A3	DATE: 18.10.2022	

ARCHITECTURE & INTERIORS - 51 COLESHILL ROAD -
B36 8DT - 0121 783 6211 - gs@architectureinteriors.co.uk