



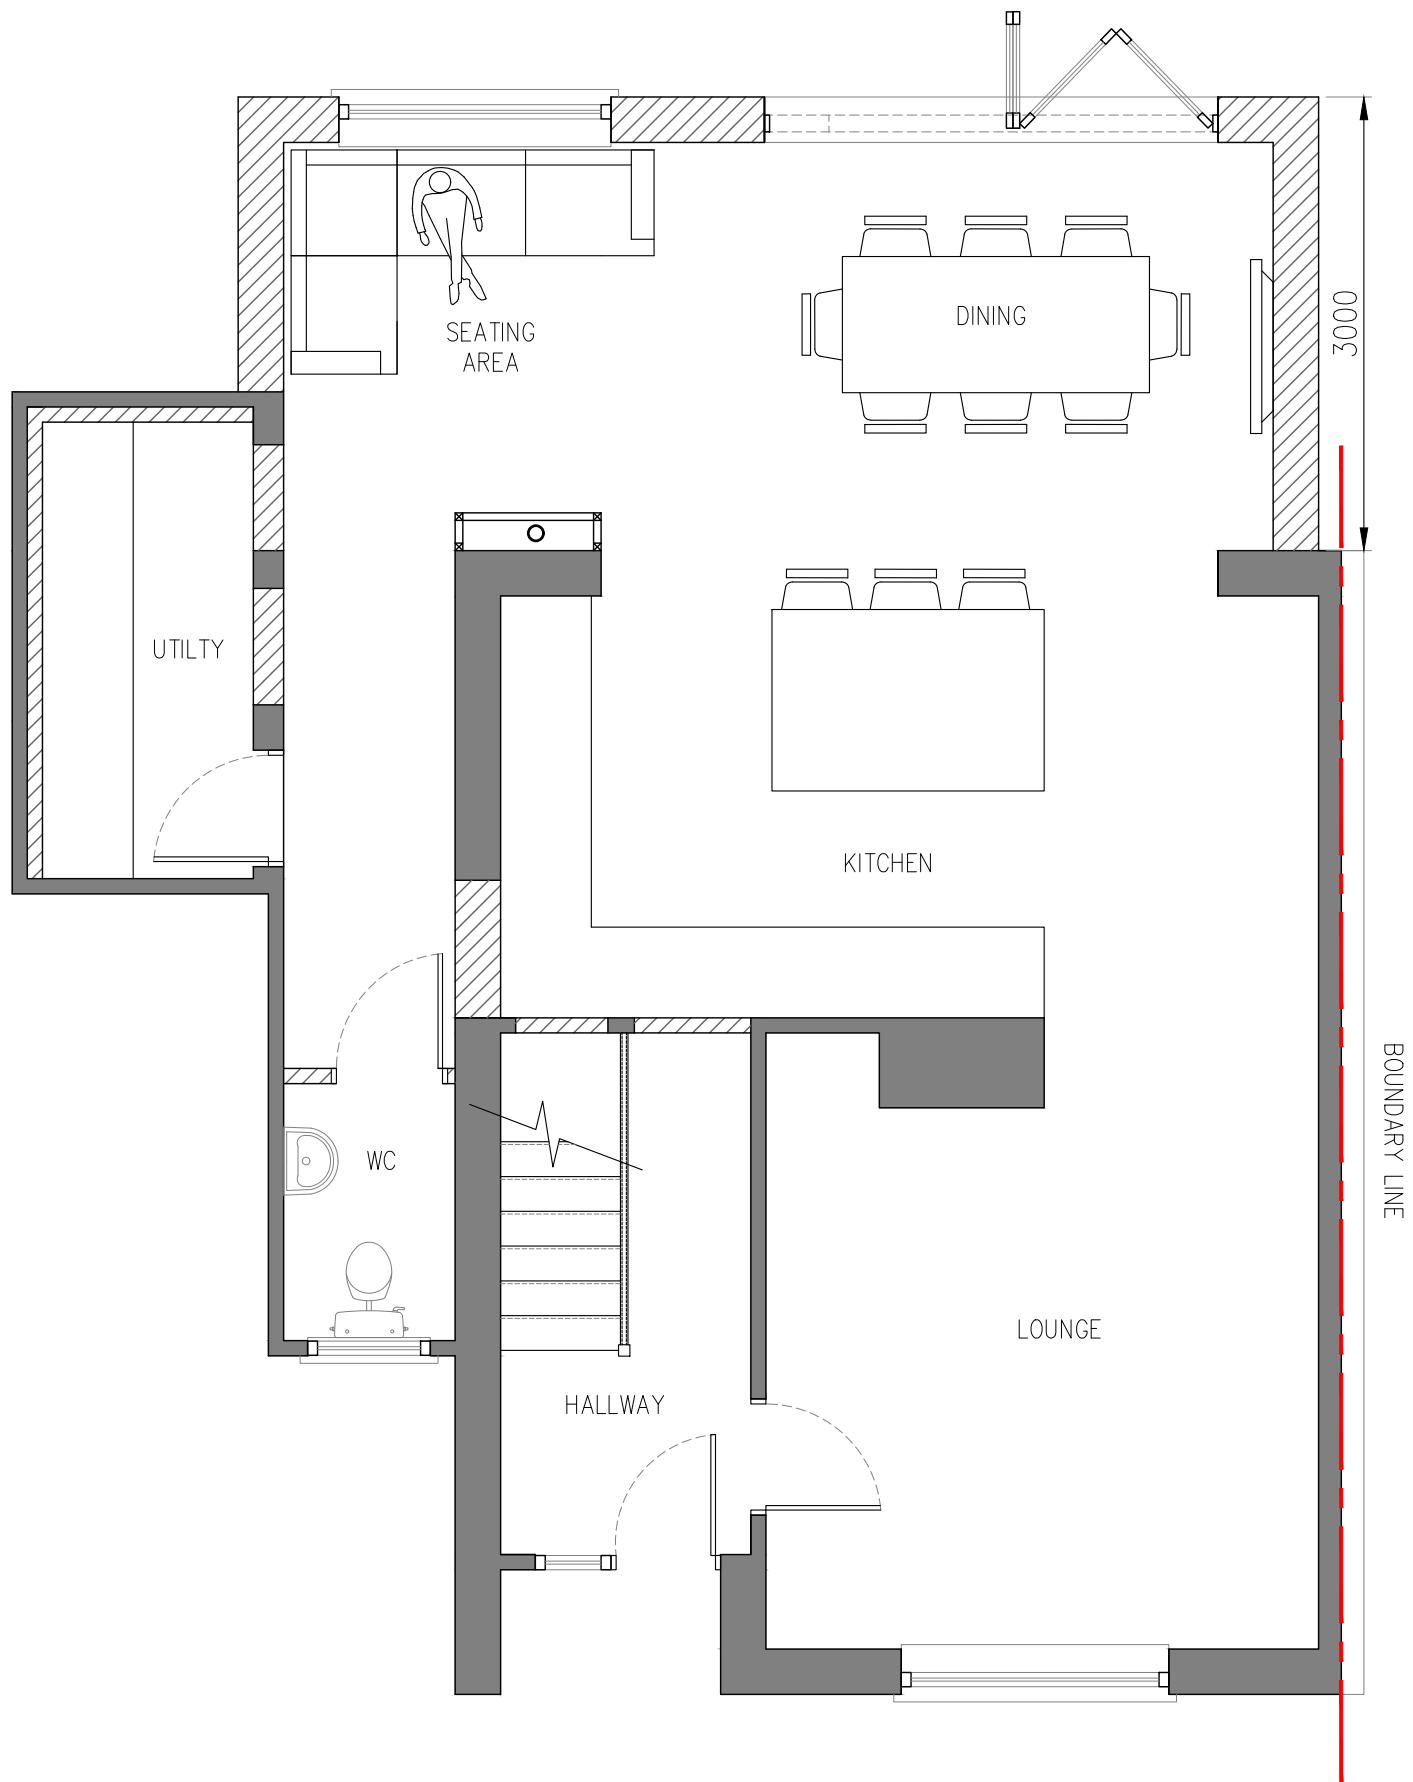


PROPOSED GROUND FLOOR | SCALE 1:50

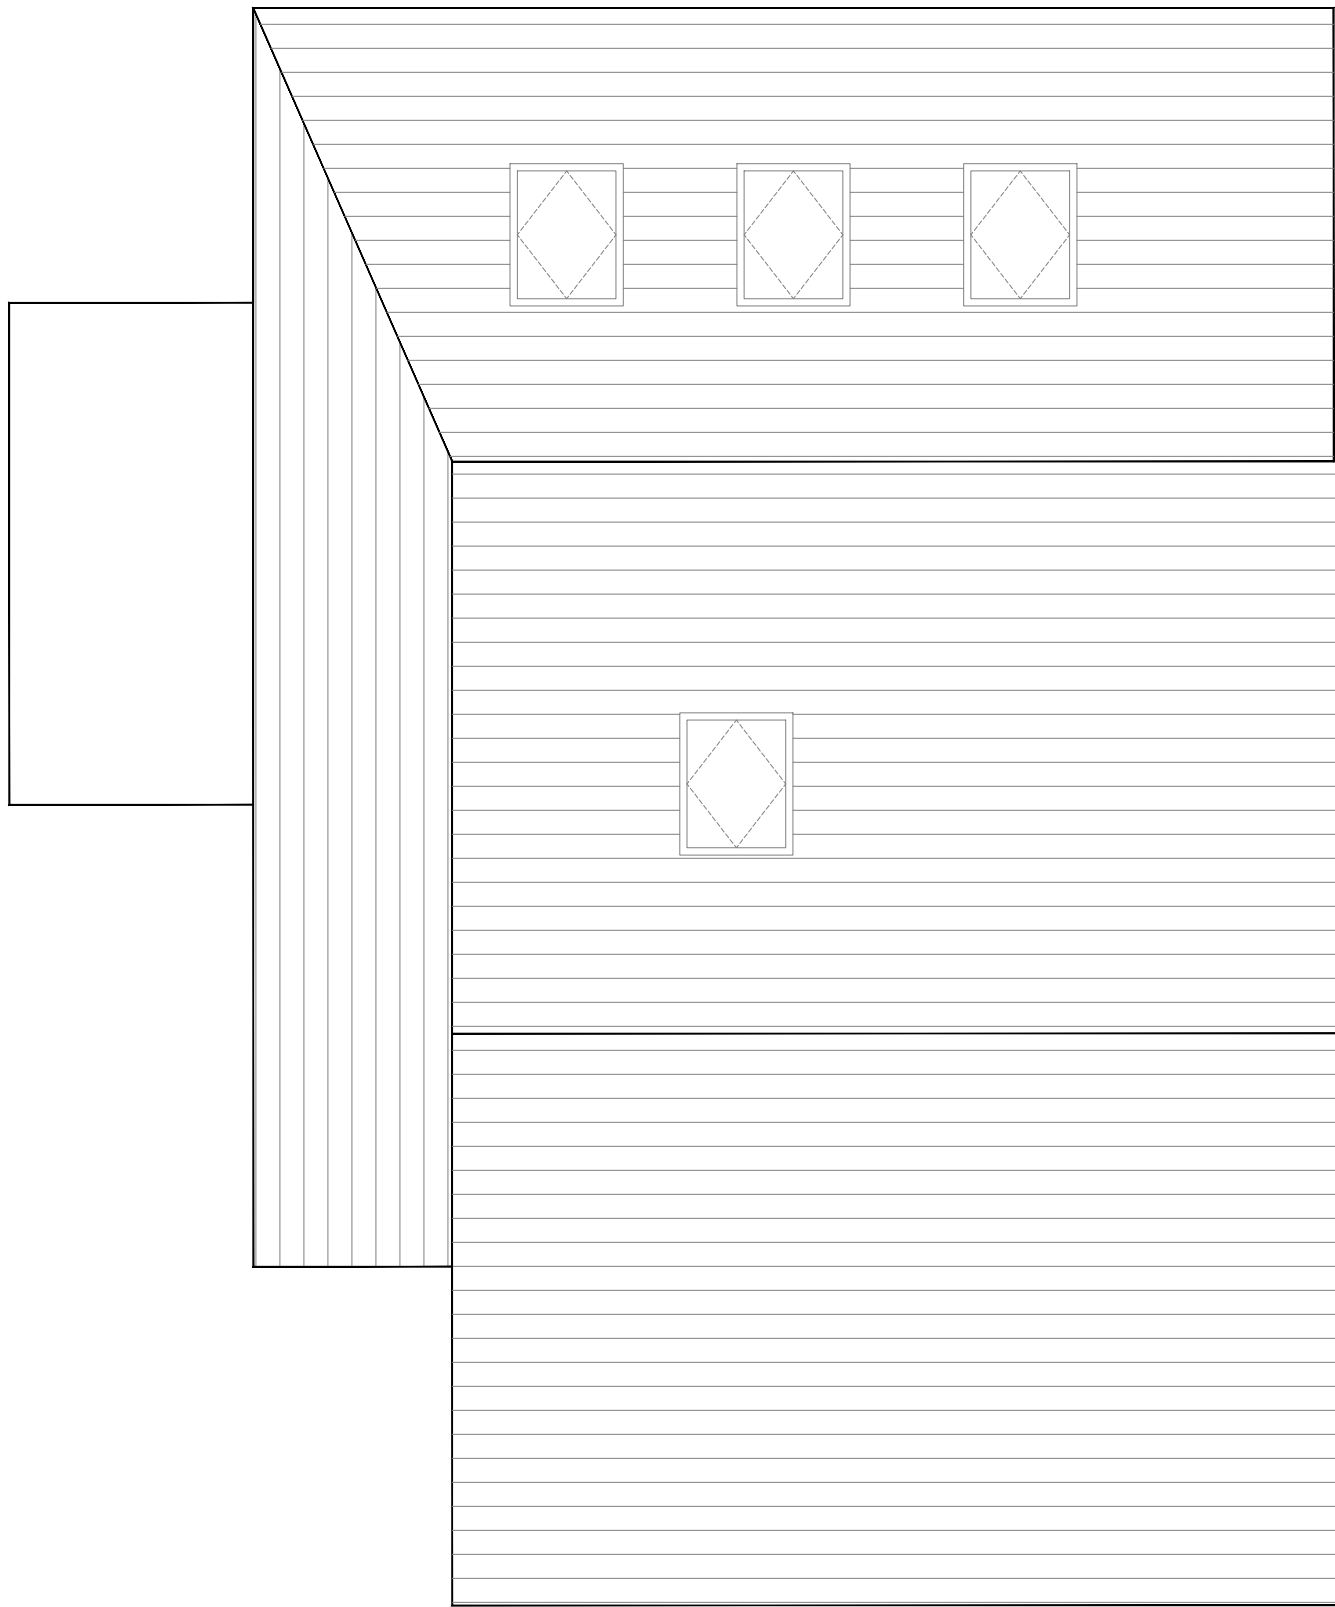


PROPOSED ROOF PLAN | SCALE 1:50



PROPOSED FRONT ELEVATION | SCALE 1:50

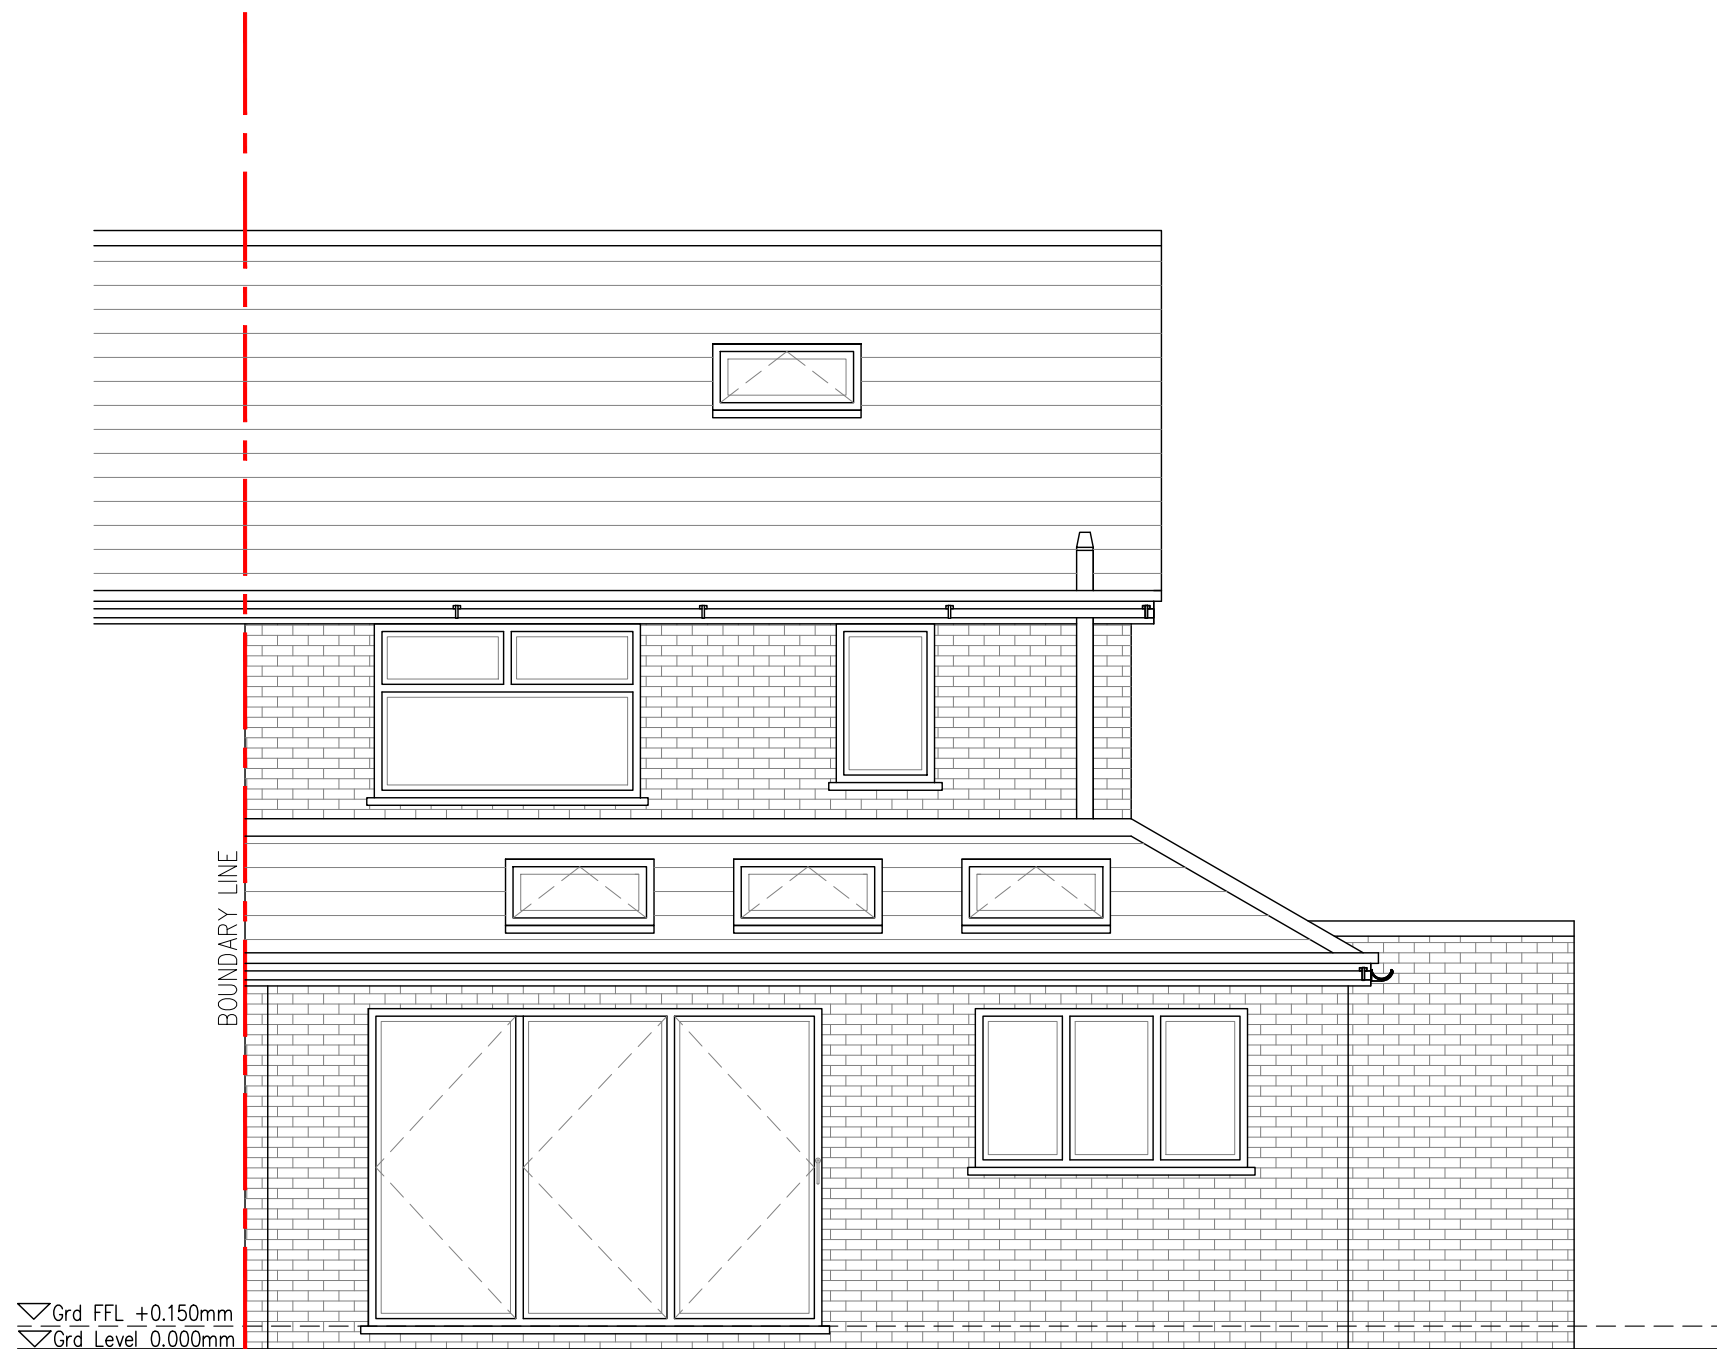


PROPOSED REAR ELEVATION | SCALE 1:50

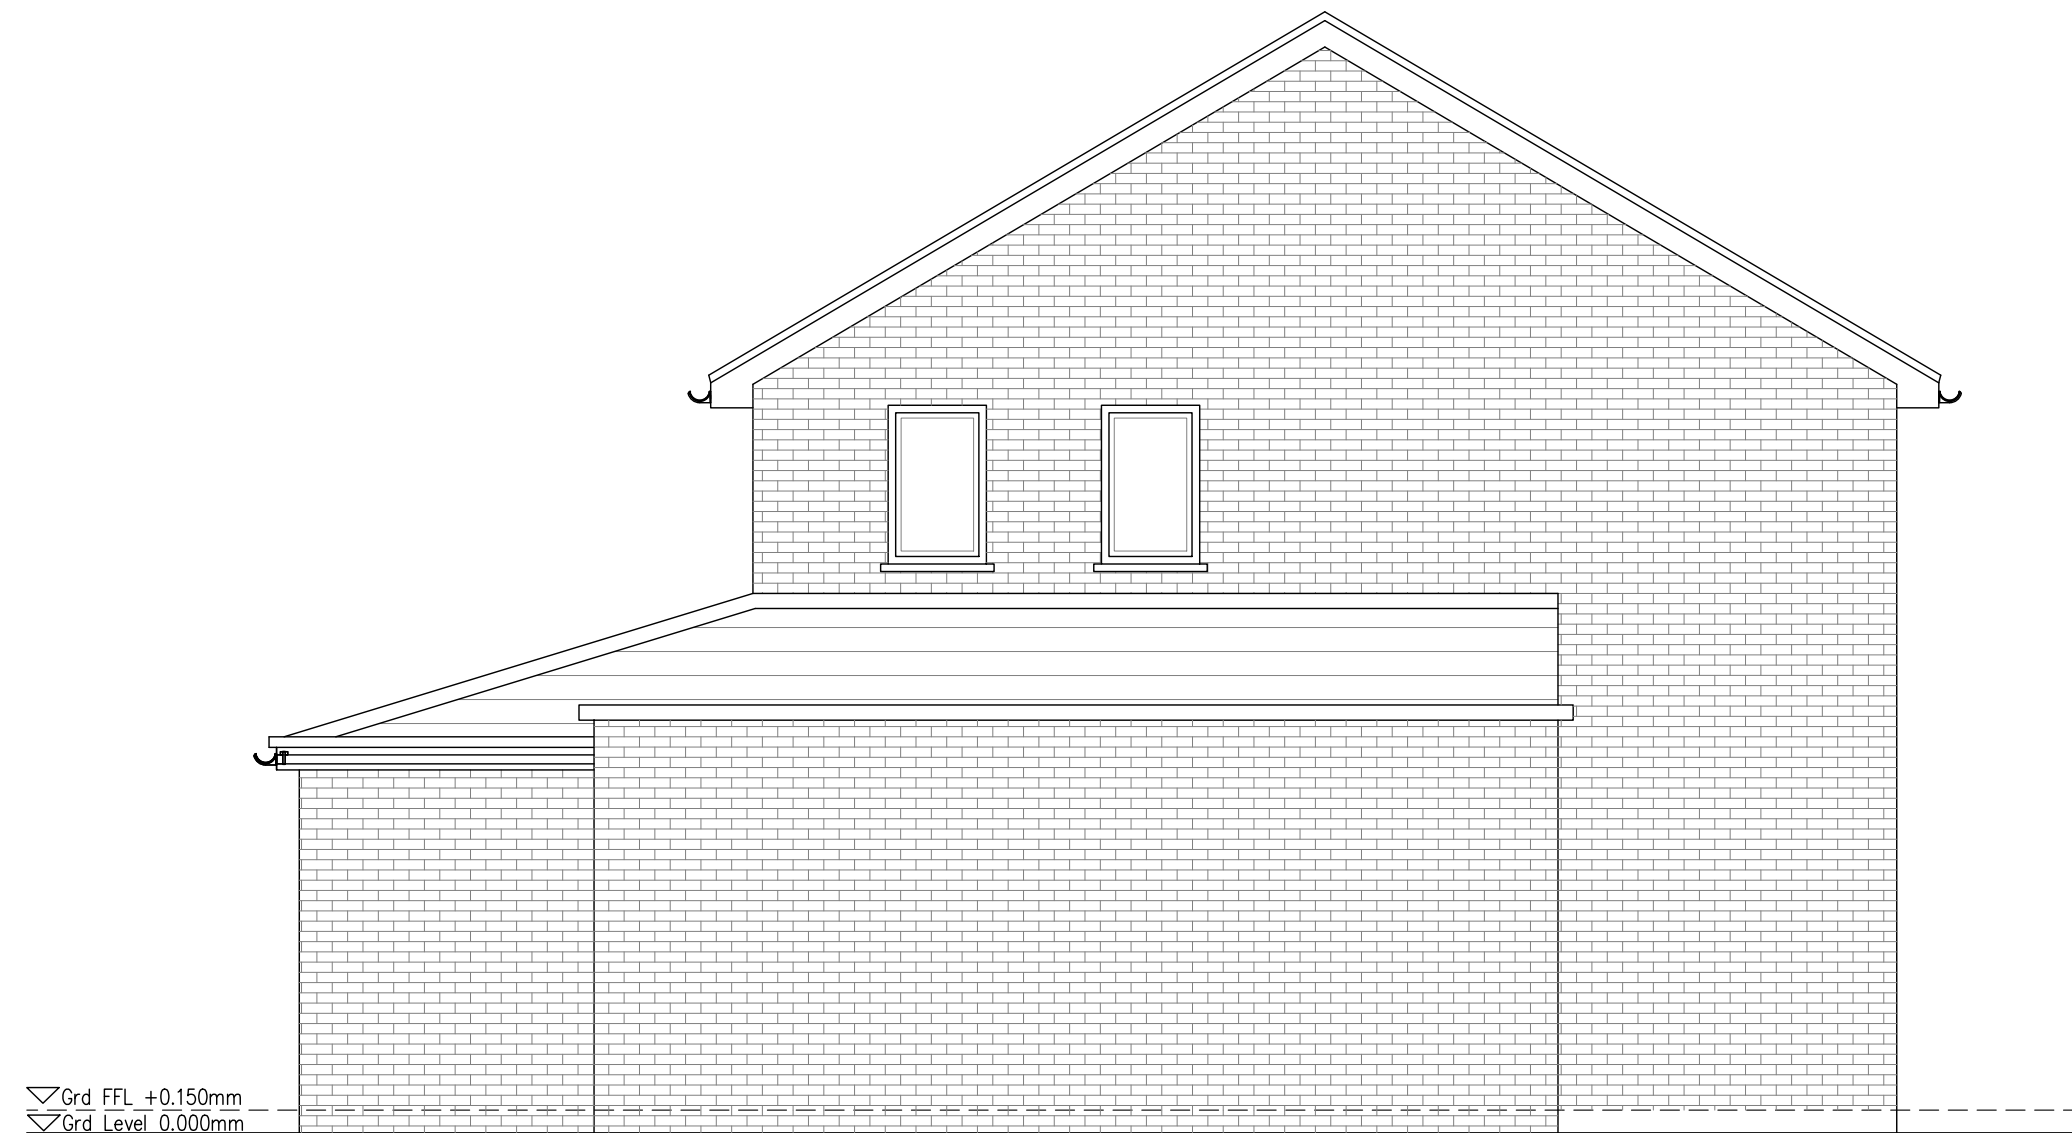

PROPOSED SIDE ELEVATION | SCALE 1:50

|                    |   |               |      |           |
|--------------------|---|---------------|------|-----------|
| STATUS<br>PLANNING | © Copyright of PM DESIGNS®. All rights reserved. ALL dimensions are in millimetres unless stated otherwise. ALL dimensions must be checked on site prior to construction and any discrepancies reported to the architect. Work is subject to change following detailed design. |               |      |           |
|                    | RevNo   | Revision note | Date | Signature |
|                    |   |               |      | Checked   |

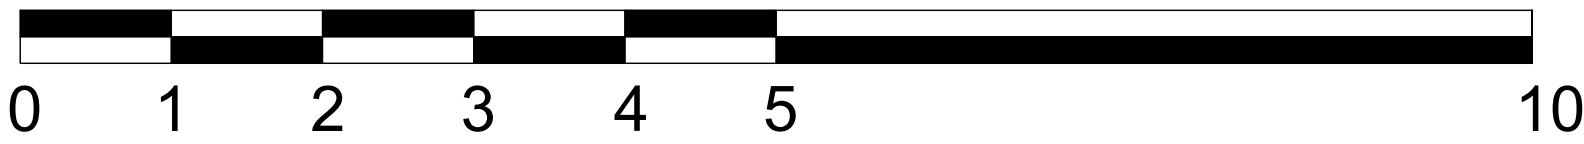

SCALE BAR 1:50

PM |

PARLE MAGUIRE DESIGNS

PROJECT: 116 SUGAR LANE  
KNOWLSEY  
L34 0ES

CLIENT: TREVOR

Drawing Title  
PROPOSED PLANS

Drawing No.  
A102

Date:  
FEB 2026

Scale:  
1:50 @ A1

Revision:  
-

Issue:  
PLANNING STATUS