



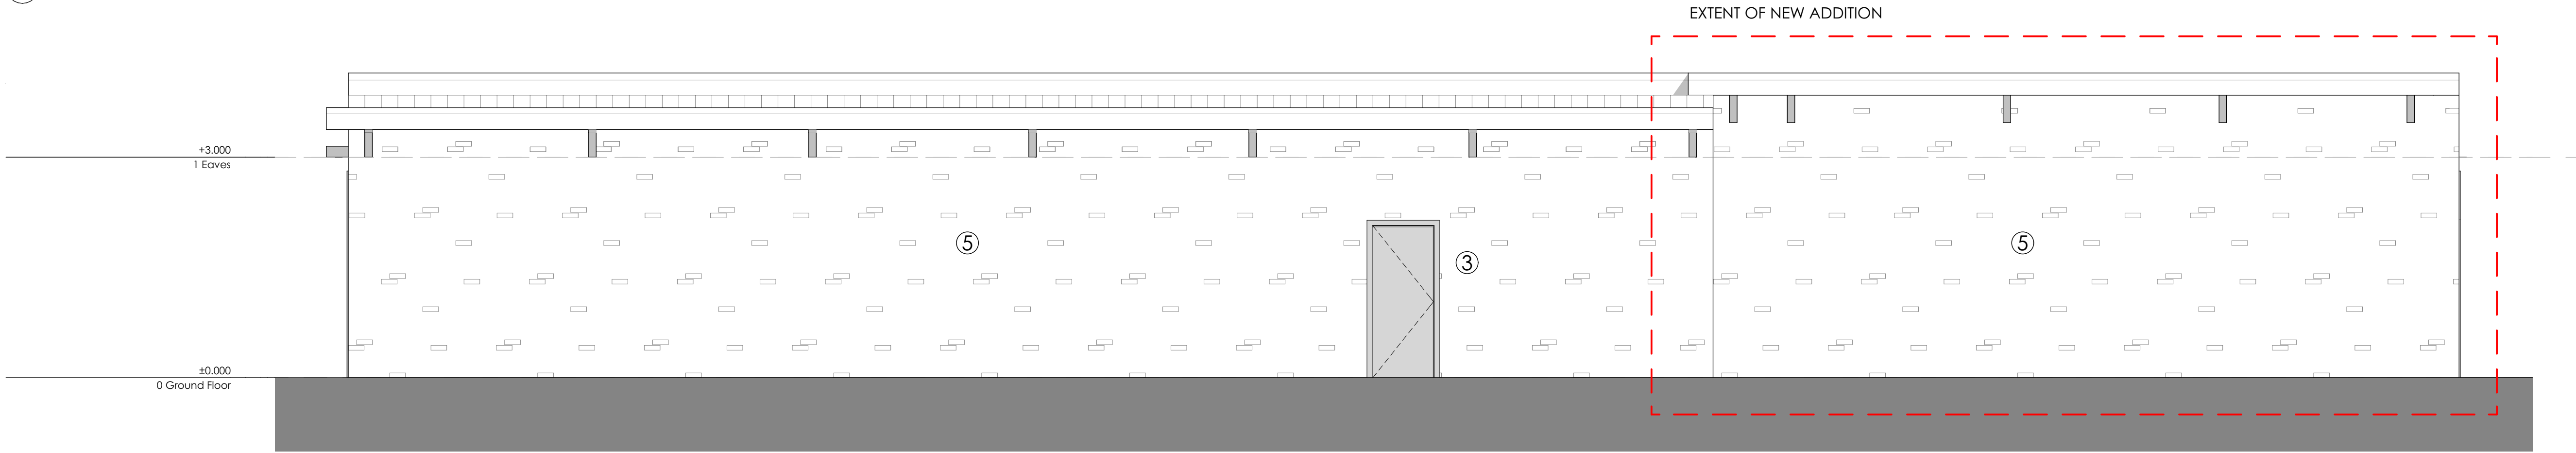


1 Front Elevation (E-04)
1:50

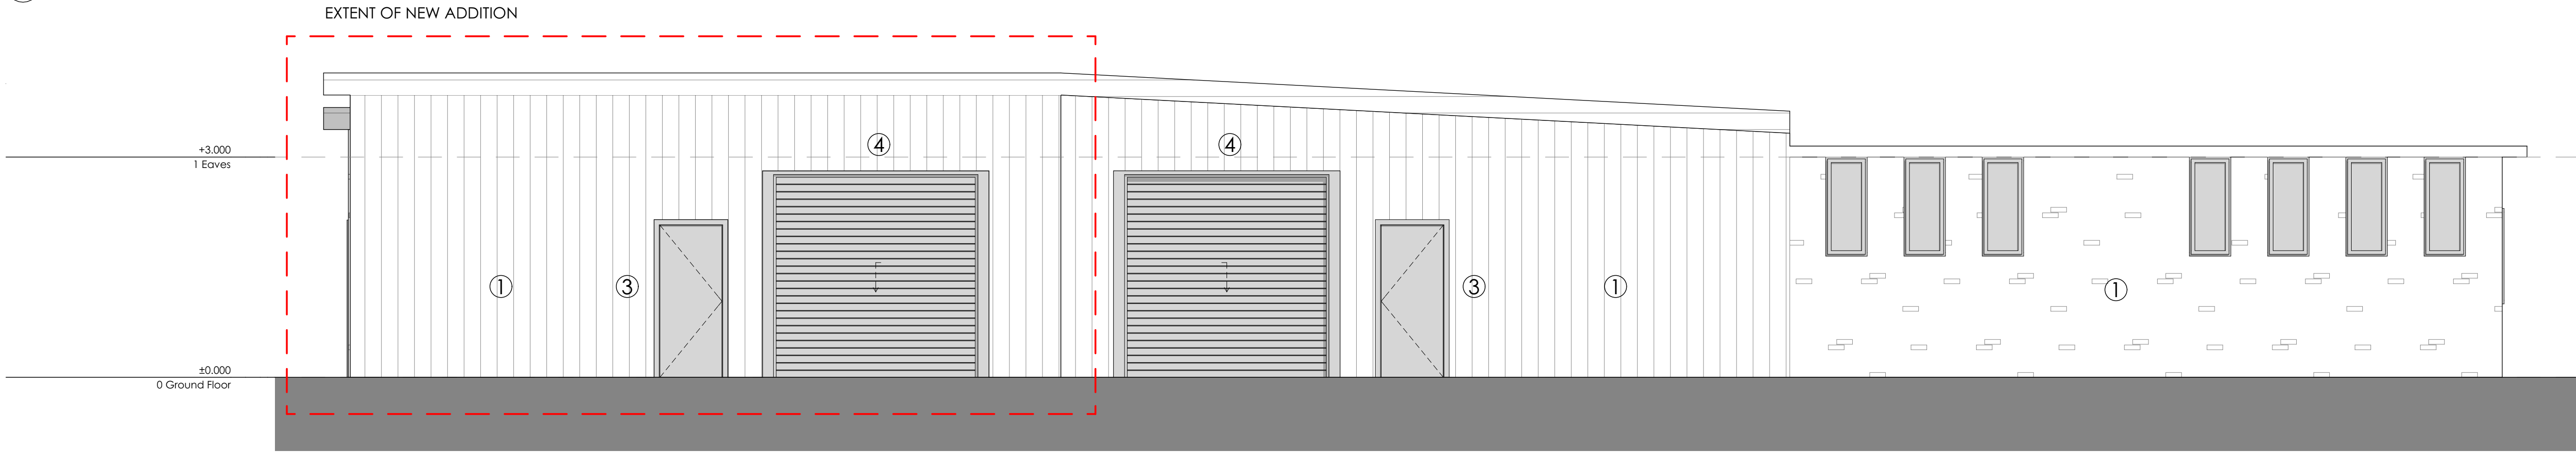

2 Side Elevation (E-02)
1:50



3 Rear Elevation (E-01)
1:50

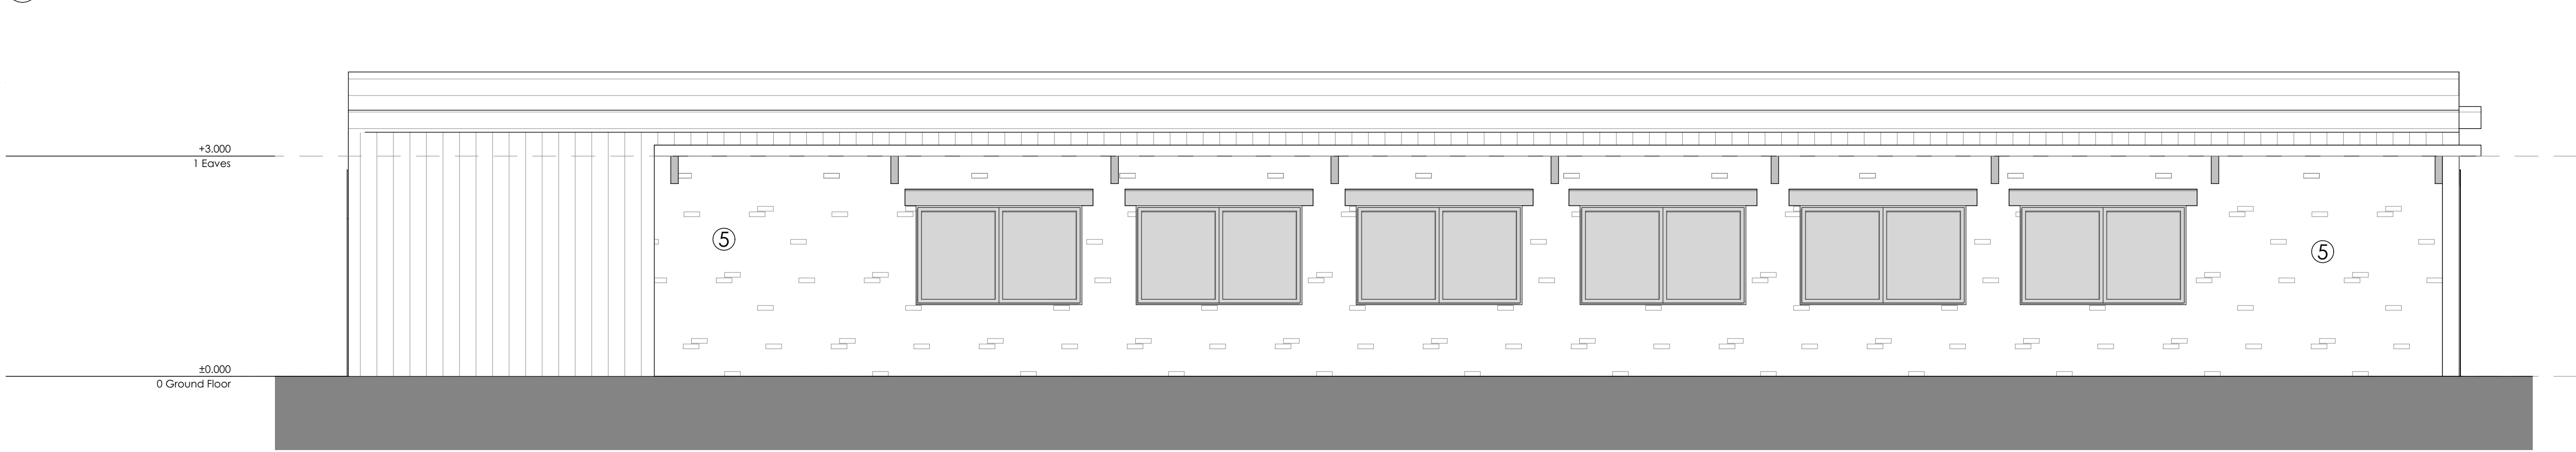

4 Side Elevation (E-03)
1:50

NOTES

ALL DIMENSIONS ARE TO BE CHECKED ON SITE. ANY DISCREPANCIES ARE TO BE REPORTED TO THE ARCHITECT BEFORE ANY WORK COMMENCES. THIS DRAWING SHALL NOT BE SCALED TO ASCERTAIN ANY DIMENSIONS WORK TO FIGURED DIMS ONLY. READ IN CONJUNCTION WITH ALL RELEVANT DETAILS. SPECIFICATIONS, CONSULTANTS, SPECIALISTS AND SUBCONTRACTORS DRAWINGS / SPECIFICATIONS. THIS DRAWING IS THE SUBJECT OF COPYRIGHT WHICH VESTS IN UNIT 3 DESIGN STUDIO LIMITED. IT IS AN INFRINGEMENT OF COPYRIGHT TO REPRODUCE THIS DRAWING, BY WHATEVER MEANS, INCLUDING ELECTRONIC, WITHOUT THE EXPRESS WRITTEN CONSENT OF UNIT 3 DESIGN STUDIO LIMITED WHICH RESERVES ALL RIGHTS

NEW ELEMENTS

MATERIALS KEY

1. PROFILED METAL CLADDING (WALL & ROOF)
Manufacturer: Steadmans
Product: AS35 Composite roof and wall panels
Profile: Trapezoidal
Colour: Light Grey to match existing
Thickness: 80mm wall & 120mm roof

2. POLYCARBONATE ROOFLIGHTS
Manufacturer: Steadmans
Product: GRP Rooflight
Profile: Trapezoidal
Colour: Translucent
Thickness: To suit wall / roof thickness

3. STEEL ACCESS DOOR
Manufacturer: Contractors Choice
Product: Steel
Colour: Mid Grey

4 SECTIONAL DOOR / ROLLER SHUTTER
Manufacturer: Contractors Choice
Product: Insulated Sectional Door / Roller Shutter
Colour: Dark Grey

5. EXISTING BRICK RETAINED

01 20/12/2024 TH First Issue
02 18/02/2025 REV DATE DEN Materials added to elevations

STATUS STAGE 3 - PLANNING



Scale Bar 1:50
0 0.5 1 1.5 2m

CLIENT HARTLEY INVESTMENTS

PROJECT NUMBER 241003
PROJECT WOODWARD ROAD
SITE LOCATION 14 Woodward Road, Kirkby, L33 7UZ

unit3
designstudio
22A Jordan Street,
Liverpool,
L1 0BP
T: 0151 203 1117
E: mail@unit3-designstudio.com
W: www.unit3-designstudio.com

DRAWING No.	241003-U3L-01-ZZ-DR-A-3101		
DRAWING NAME	Proposed Elevations Main Building		
REVISION	02	SCALE - 1:50	SHEET SIZE - A1
DATE - 18/02/2025	DRAWN - TH	CHECKED - AF	