




		m ²	acre
	Proposed Site Area	2279	0.56

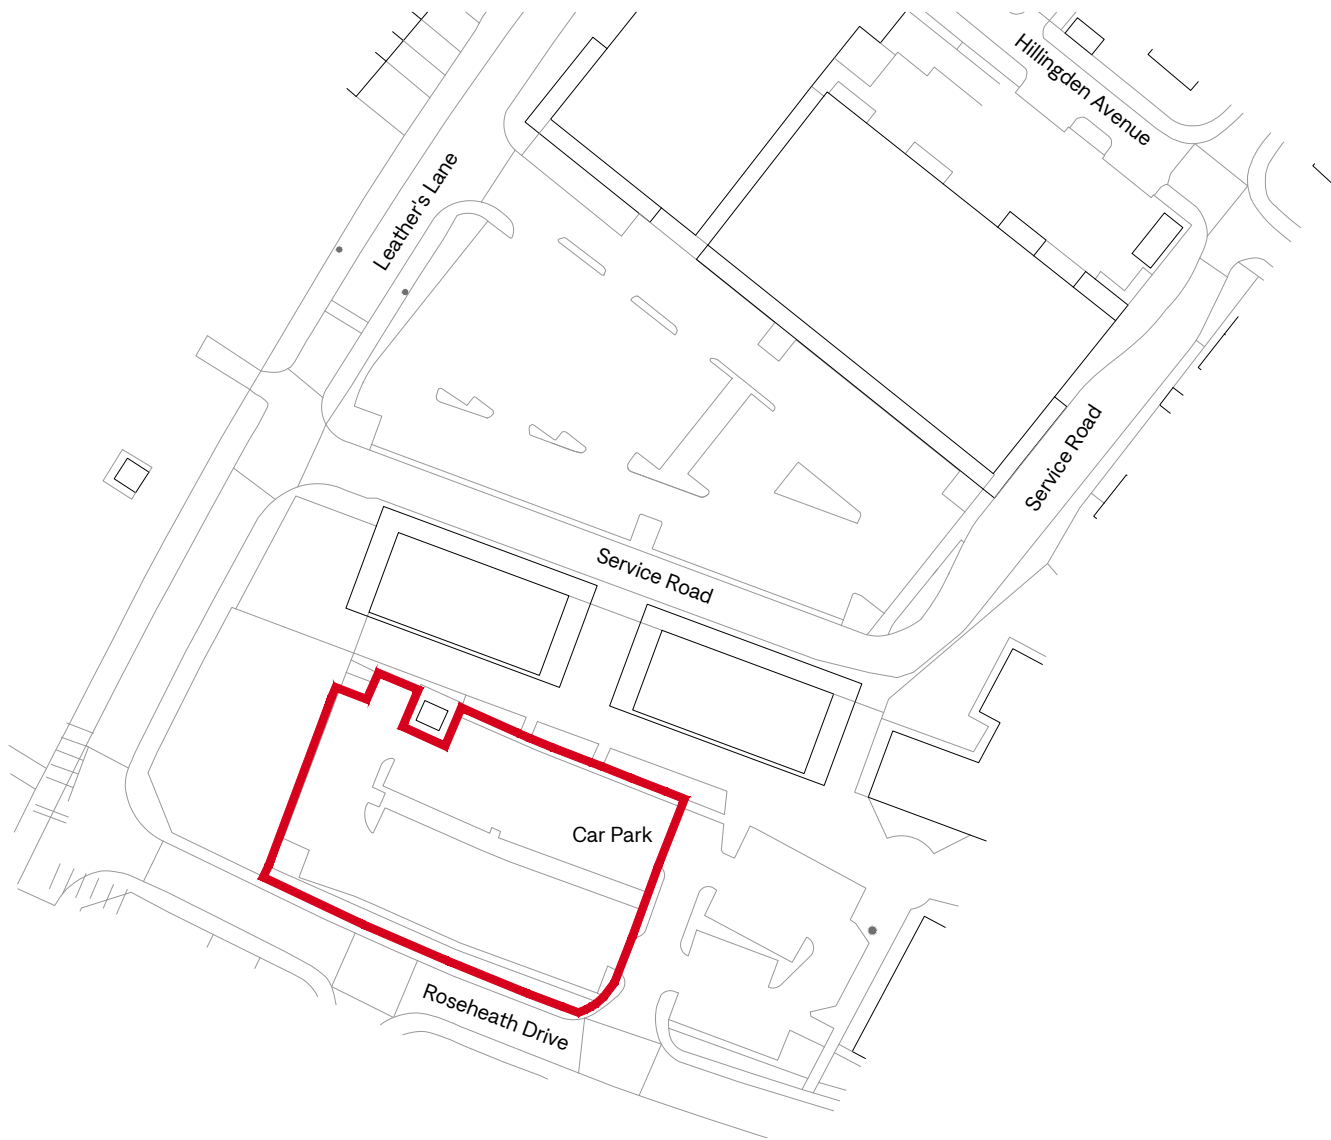


Location Plan
Scale - 1:1250

 

OS Reference - 100053143

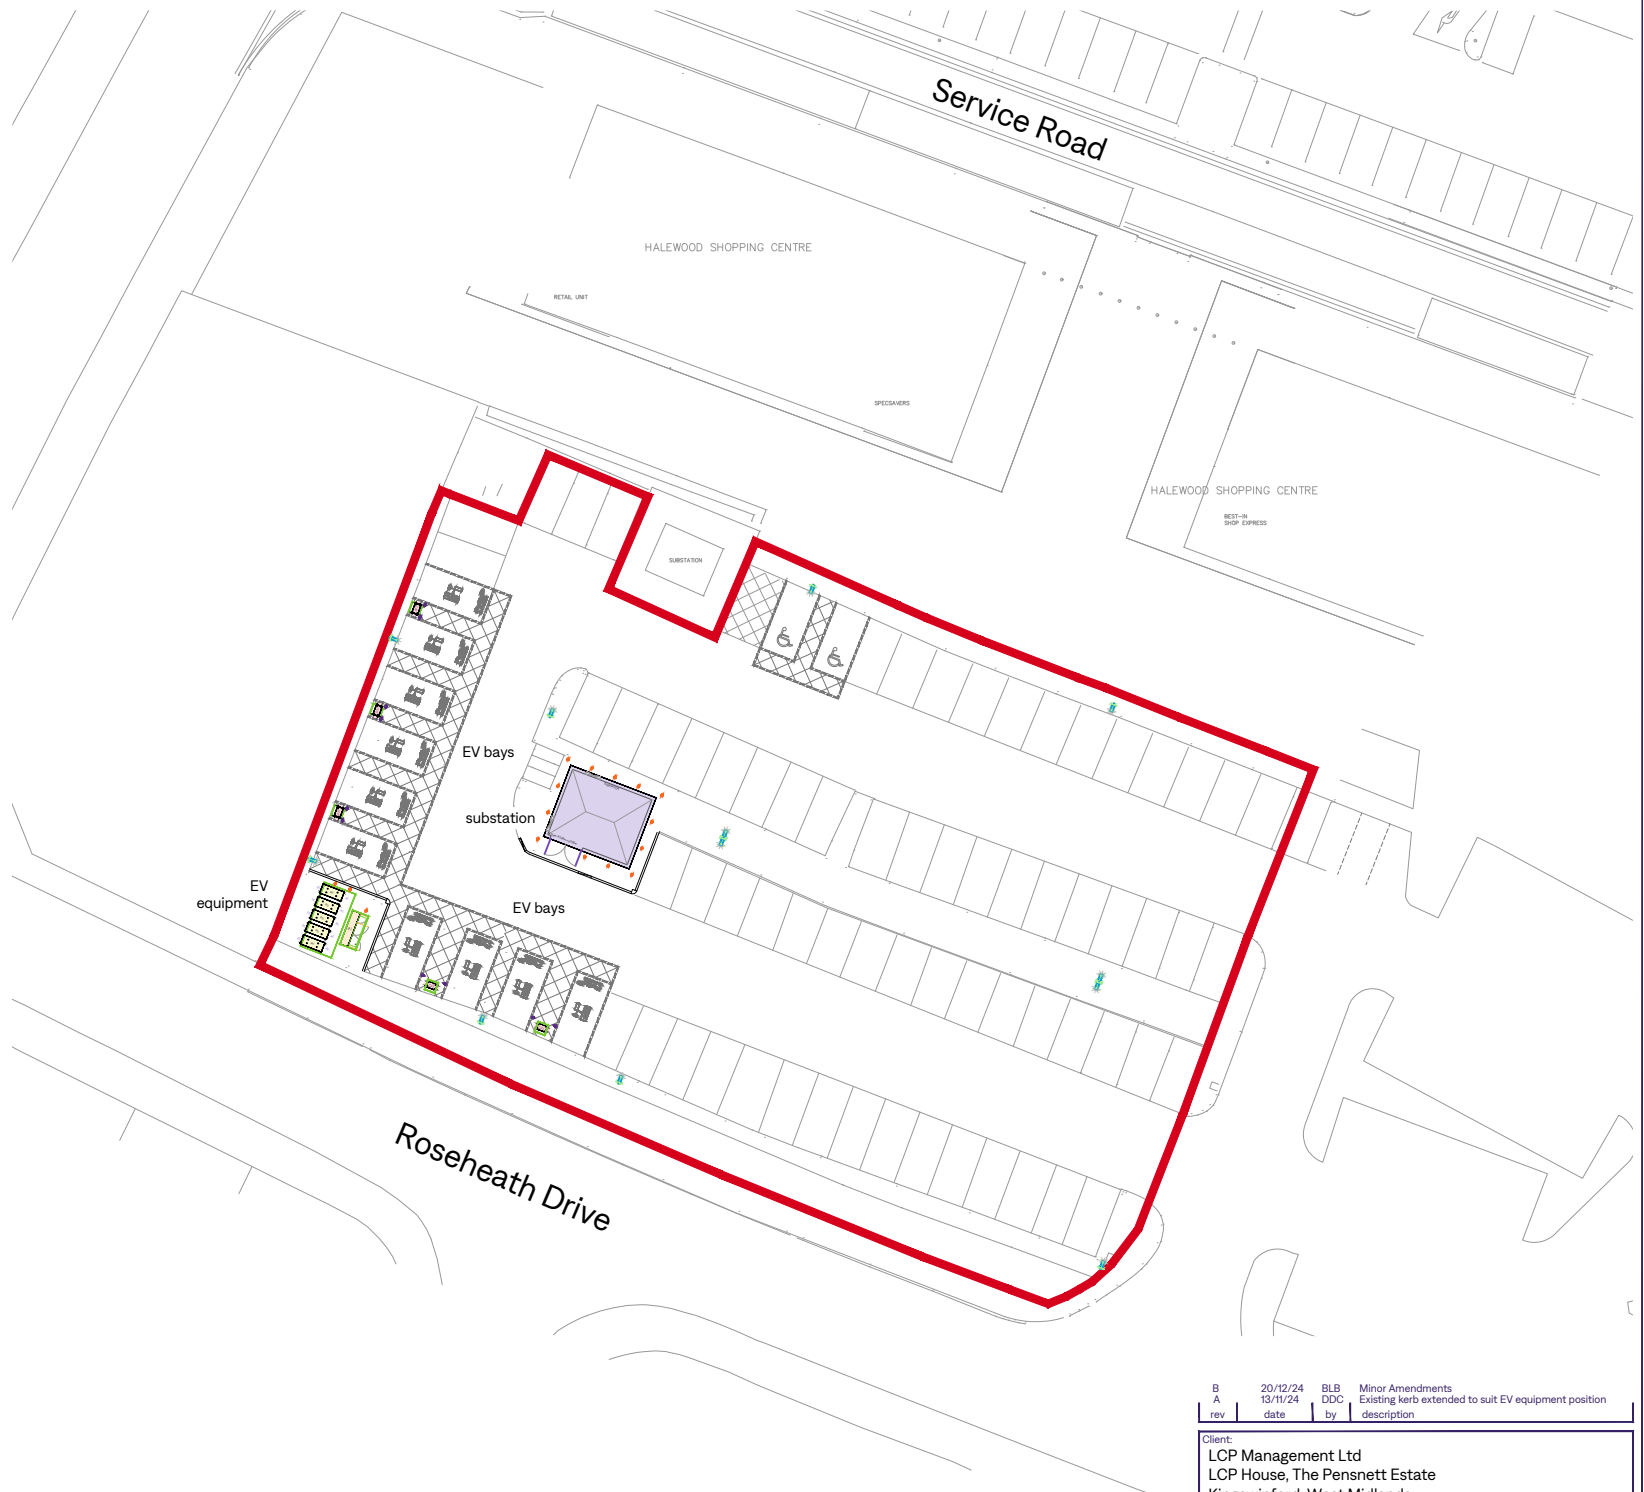

Block Plan
Scale - 1:500

 

Disclaimer :
COPYRIGHT of PoGo Charge. All right reserved. Details of this
drawing must not be reproduced or copied without prior written
consent. Use figured dimensions only. All dimensions to be
checked on site.

B	20/12/24	BLB	Minor Amendments
A	13/11/24	DDC	Existing kerb extended to suit EV equipment position
rev	date	by	description

Client:
LCP Management Ltd
LCP House, The Pensnett Estate
Kingswinford, West Midlands
DY6 7NA

Project Location:
Halewood Shopping Centre
Leather's Lane, Liverpool
L26 0AD

Drawing Title:
Site Location and Block Plan



Stage:
PLANNING

Date: 25/10/24	Drawn By: DDC	Checked By: SPS	Size: A3
Scale: 1:1250 / 1:500	Drawing Number: SI24-237-11-P-03	Rev: B	