



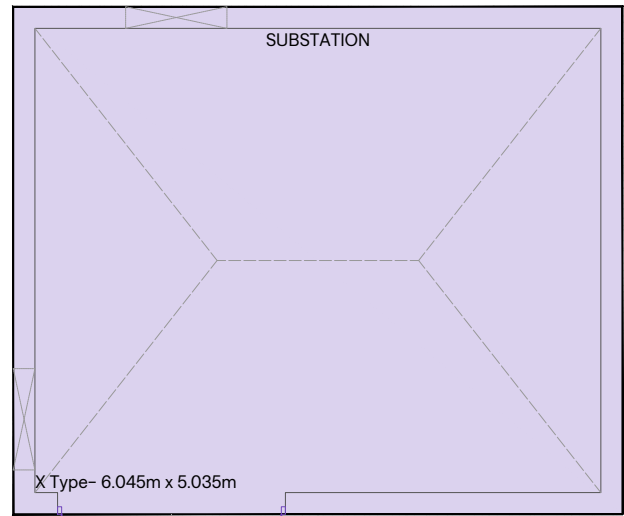


Key


BRICK OPENING FOR 1002
x 450 GALVANISED STEEL
AIR VENT

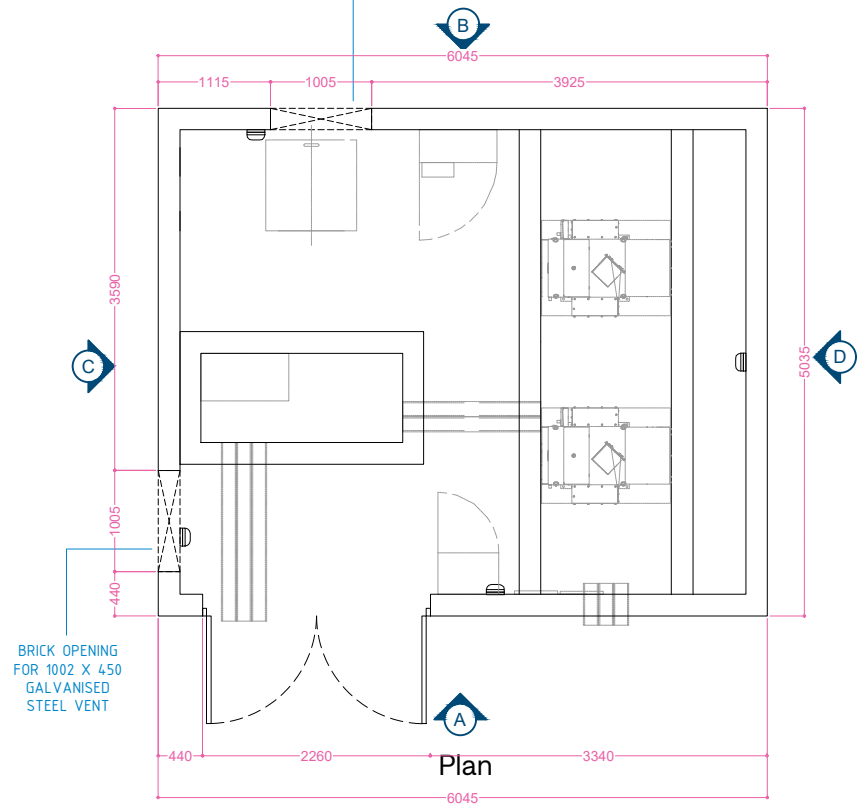


Plan

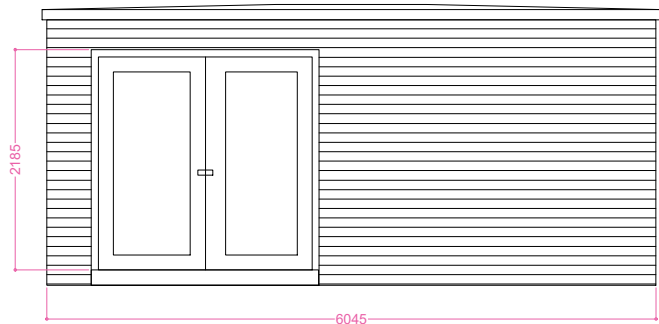


A - Front Elevation

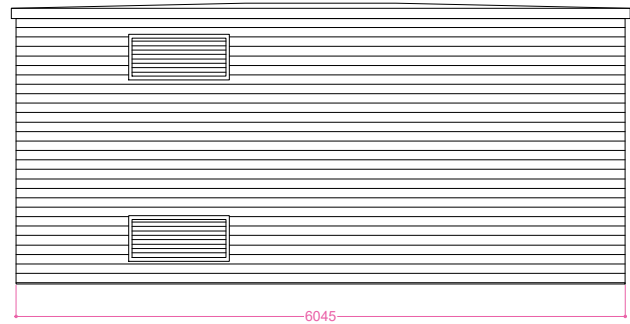


B - Rear Elevation

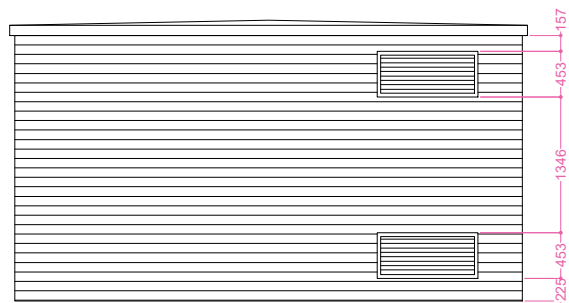

A - Side Elevation

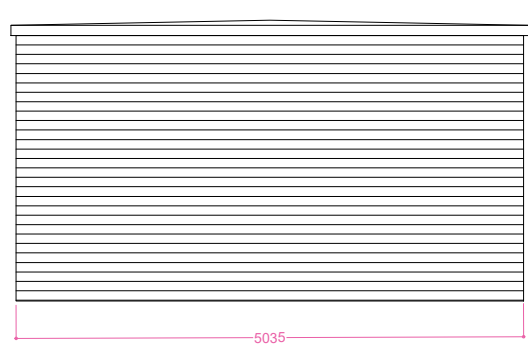

A - Side Elevation

 

rev	date	by	description	
Drawing Title: EV Equipment Sub Station X-Type				
PoGo  Unit 1, Maxted Corner, Maxted Road, Hemel Hempstead, HP2 7RA +44 20 8421 2411 support@PoGoCharge.com				
Stage: STANDARDS				
Date: May 2024		Drawn By: MT		Size: A3
Scale: 1:75		Drawing Number: SI24-SD-14-10		Rev: