




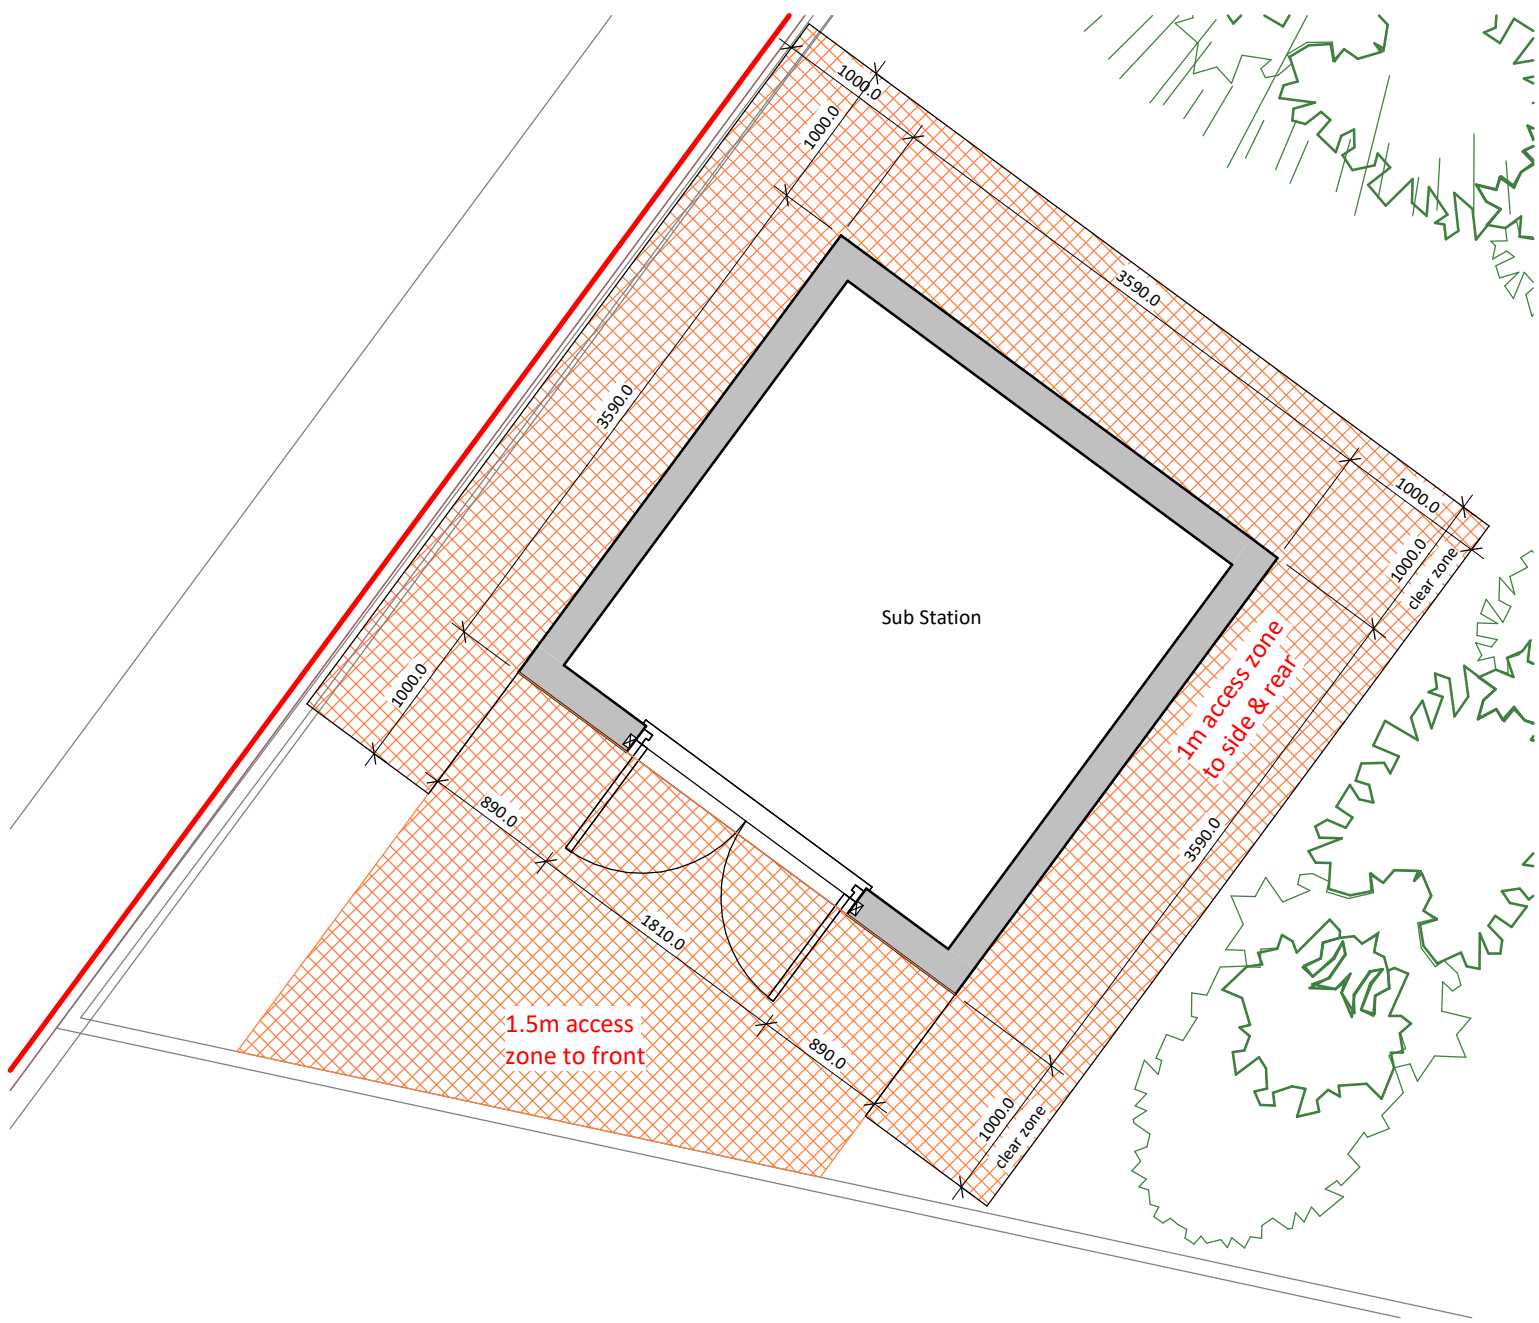


Sub Station Plan
1 : 50

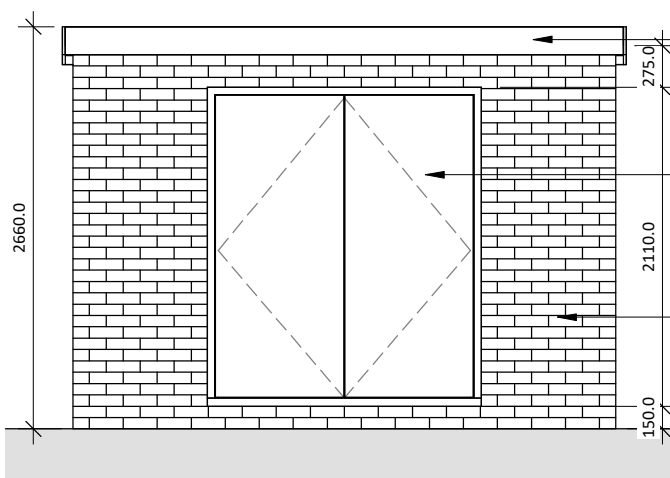


Sub Station - Front Elevation
1 : 50

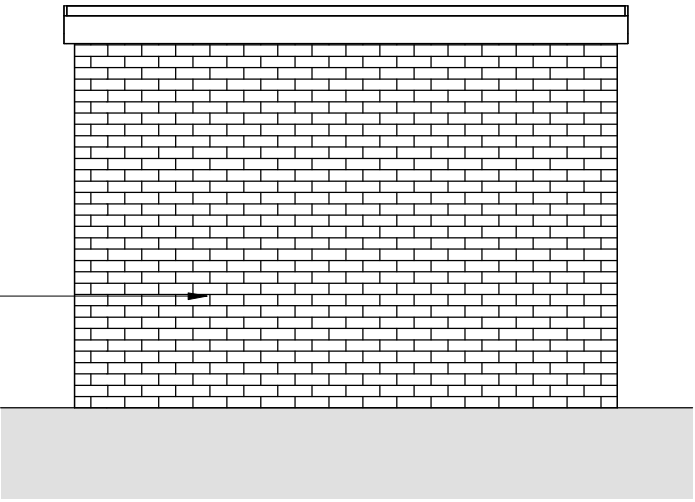


Sub Station - Rear Elevation
1 : 50

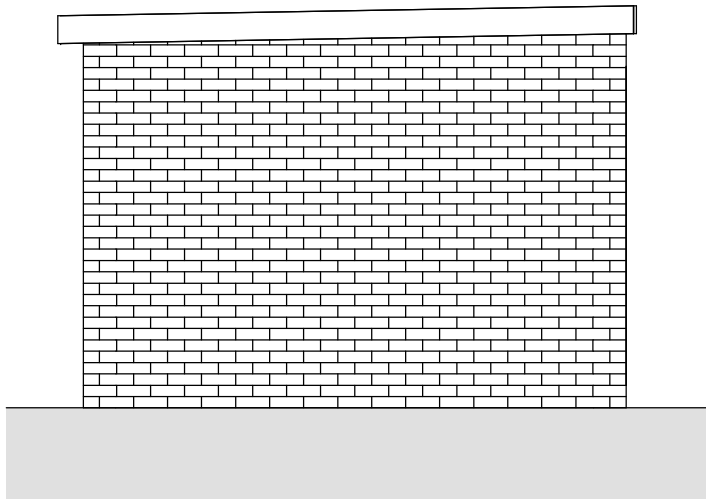


Sub Station - Side Elevation
1 : 50

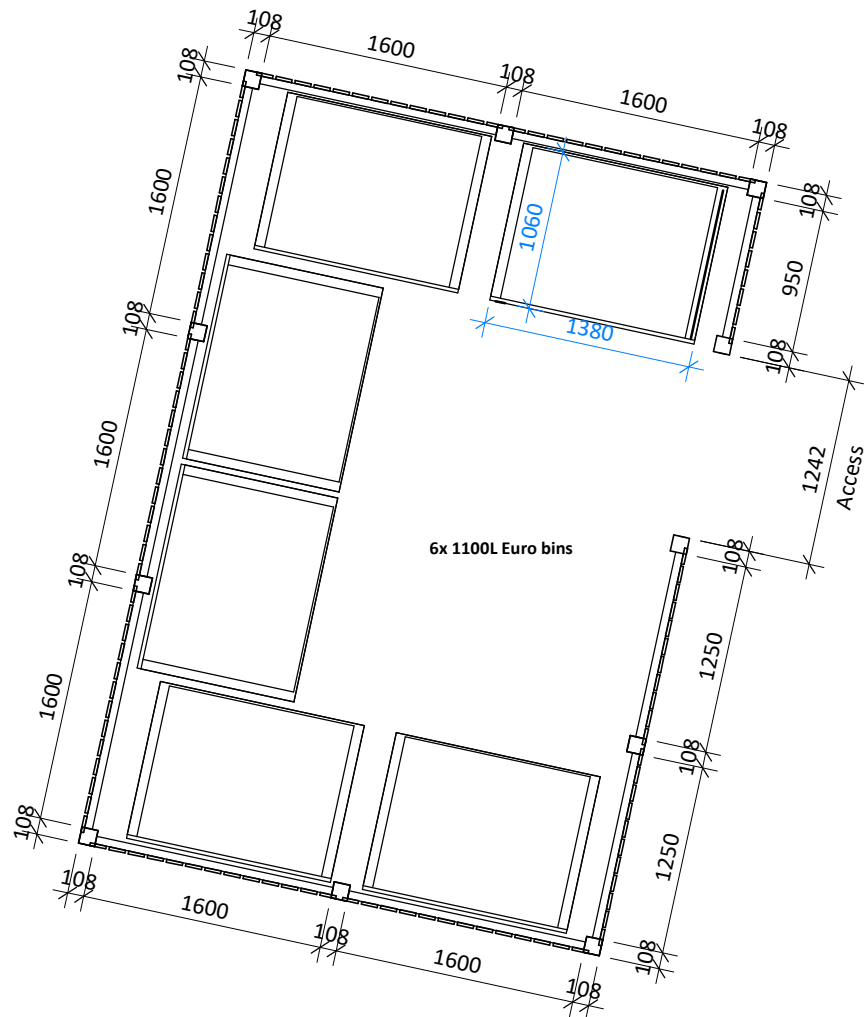


1301_035_ Proposed Outbuilding Details
1 : 50

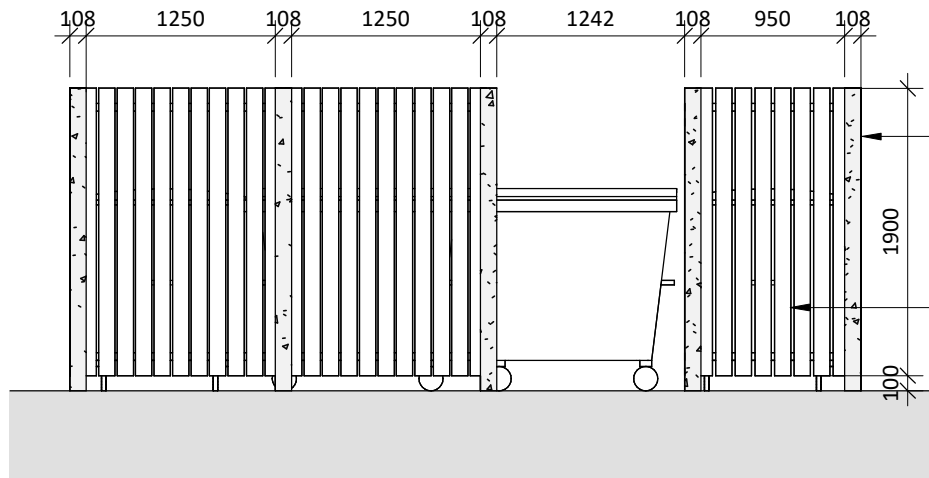

Bin Store - Front Elevation
1 : 50

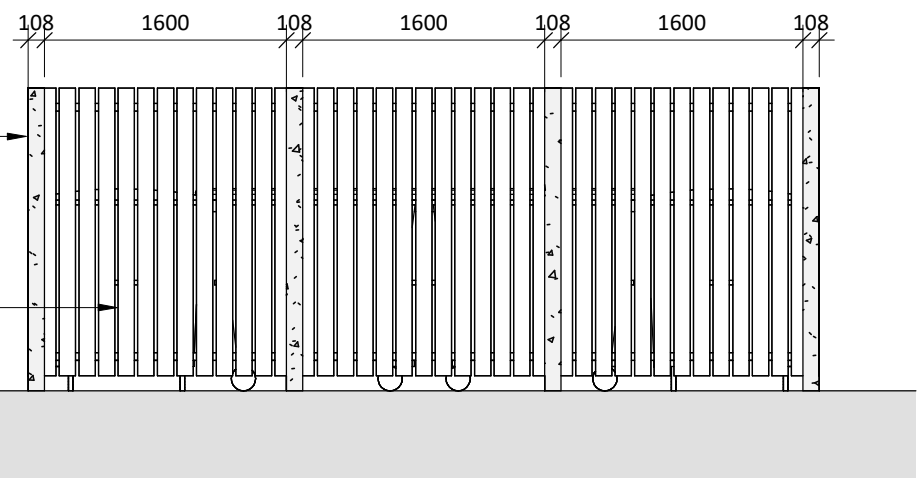

Bin Store - Rear Elevation
1 : 50

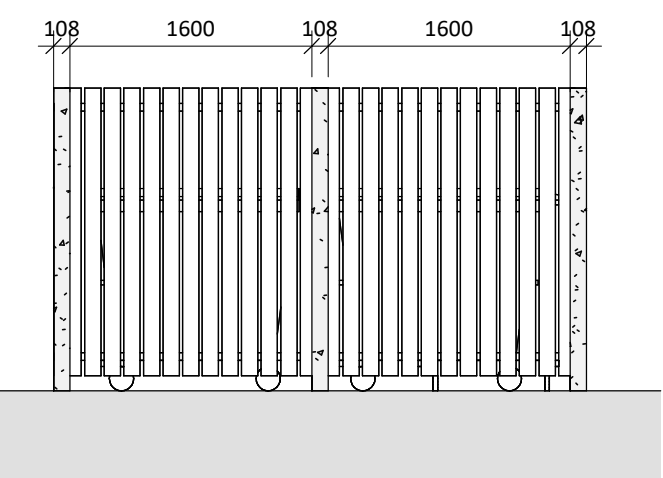

Bin Store - Side Elevation
1 : 50

D	23.01.25	OM	'DO NOT SCALE' note removed and scale bar added
C	16.01.25	OM	Sub Station plans & elevations added
B	14.10.24	OM	1100L eurobins shown
A	07.10.24	OM	Bin store revised & substation removed
Rev	Date	Int	Description



CLIENT:
Alderley Group

PROJECT:
The Orchard, Huyton

DESCRIPTION:
Outbuilding Details

PURPOSE OF ISSUE:
Construction

DRAWN BY: CHECKED DATE: SCALE @ A1:
MA MA 06/03/24 As indicated

JOB NO: STATUS CODE: DRAWING NO: REV
4349 A 035 D

FILE IDENTIFIER:
TO-BTP-00-ZZ-DR-A-4349_035.D

Elizabeth House 486 Didsbury Road Heaton Mersey Stockport SK4 3BS
0161 443 1221 info@bernardtaylor.co.uk www.btparchitects.co.uk

