




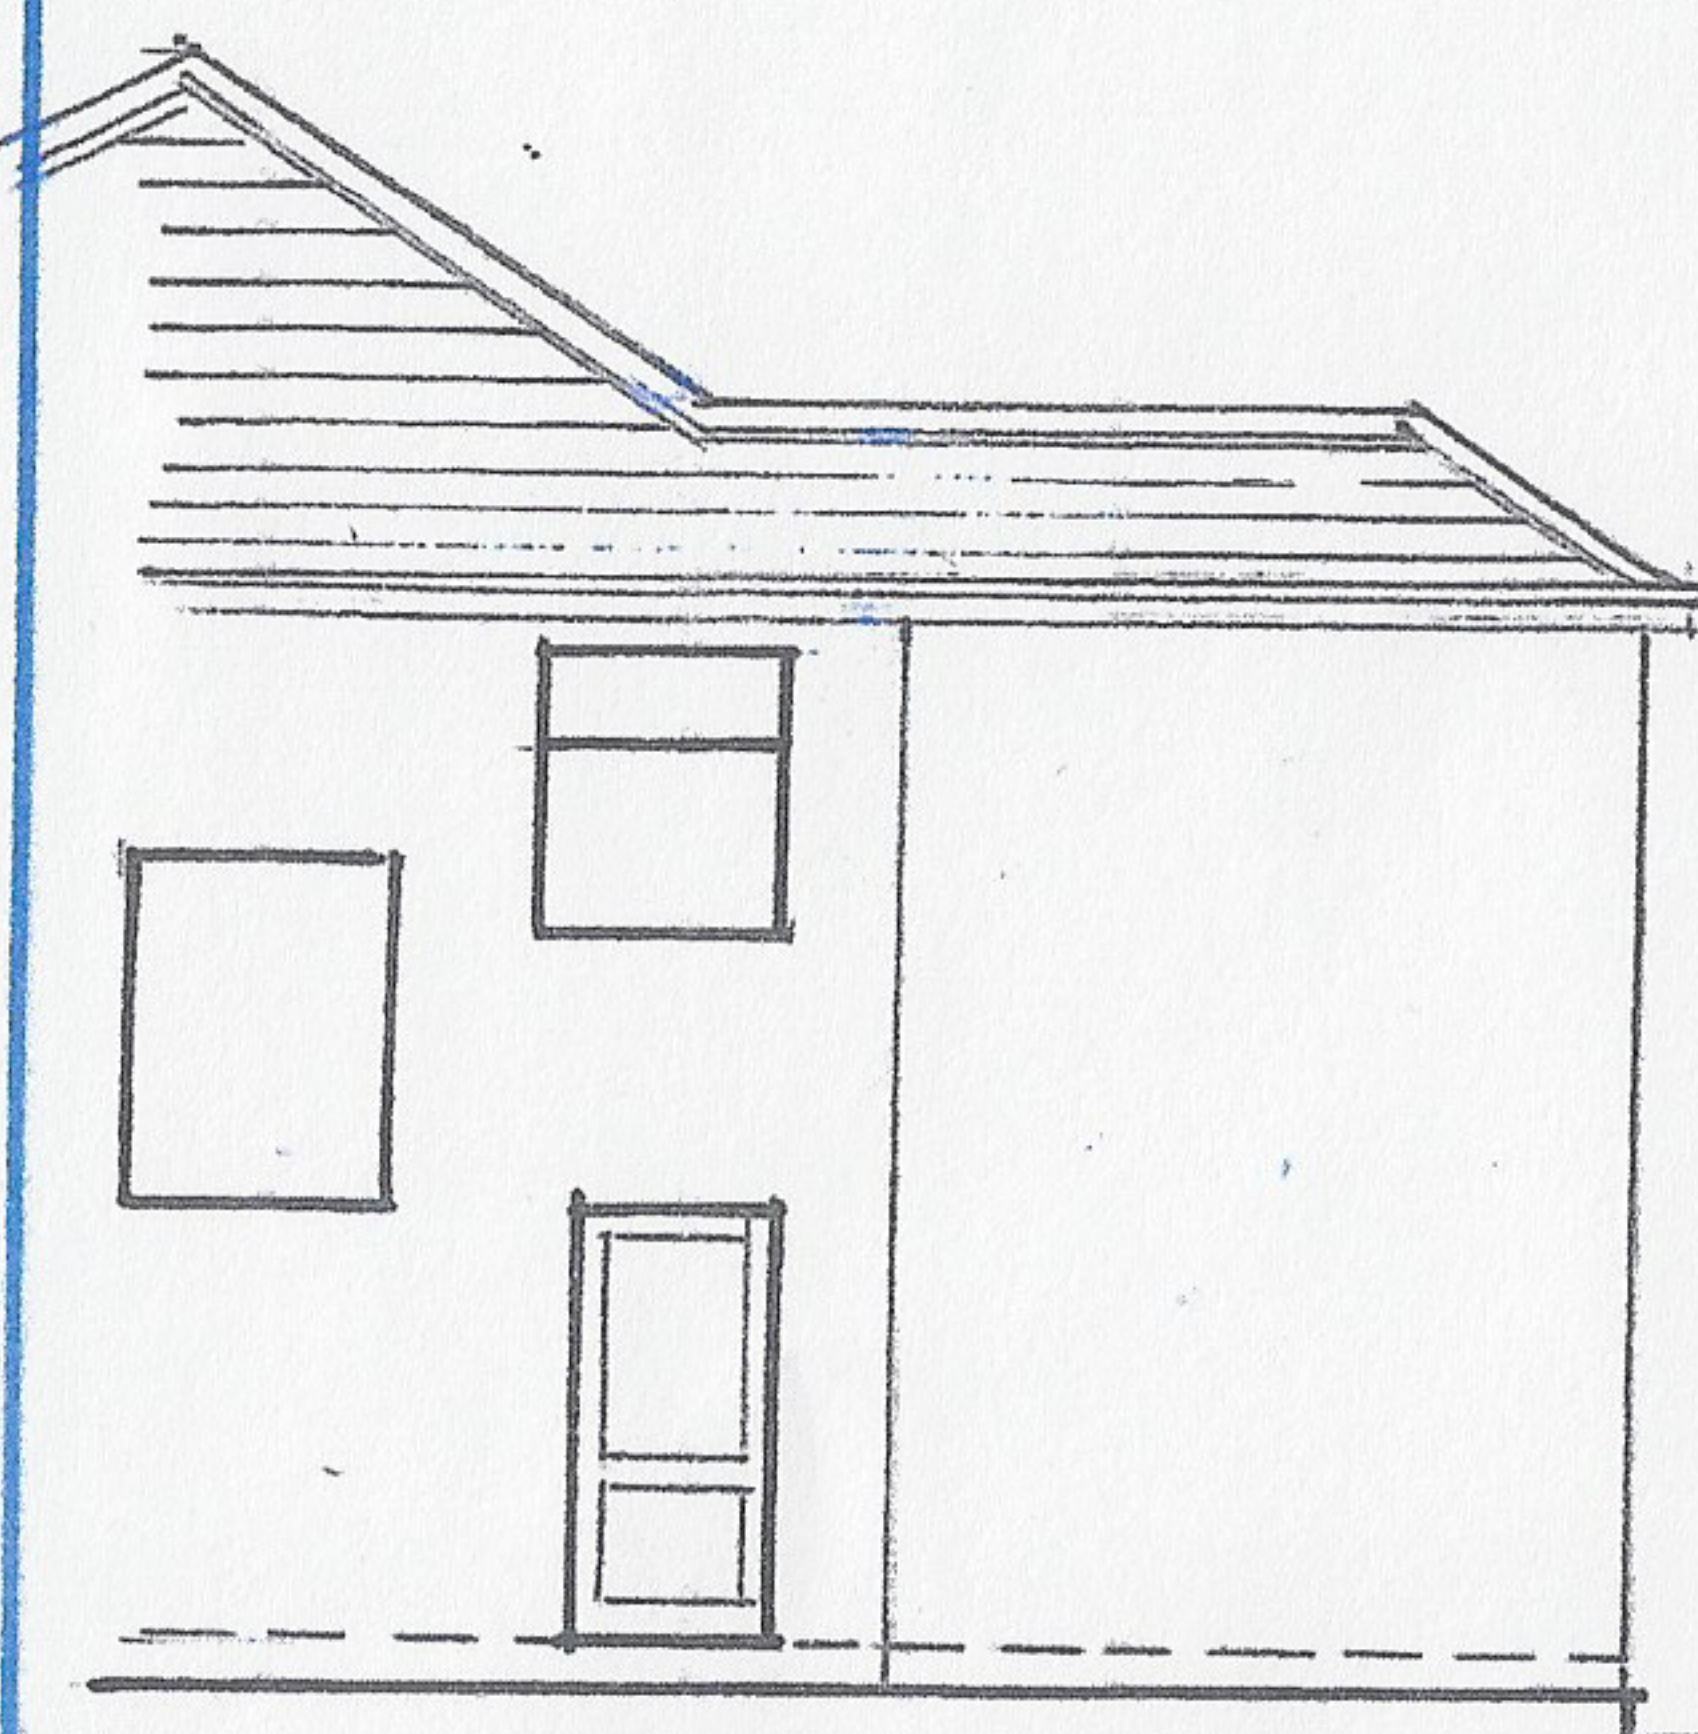

PART EXISTING LH SIDE ELEVATION


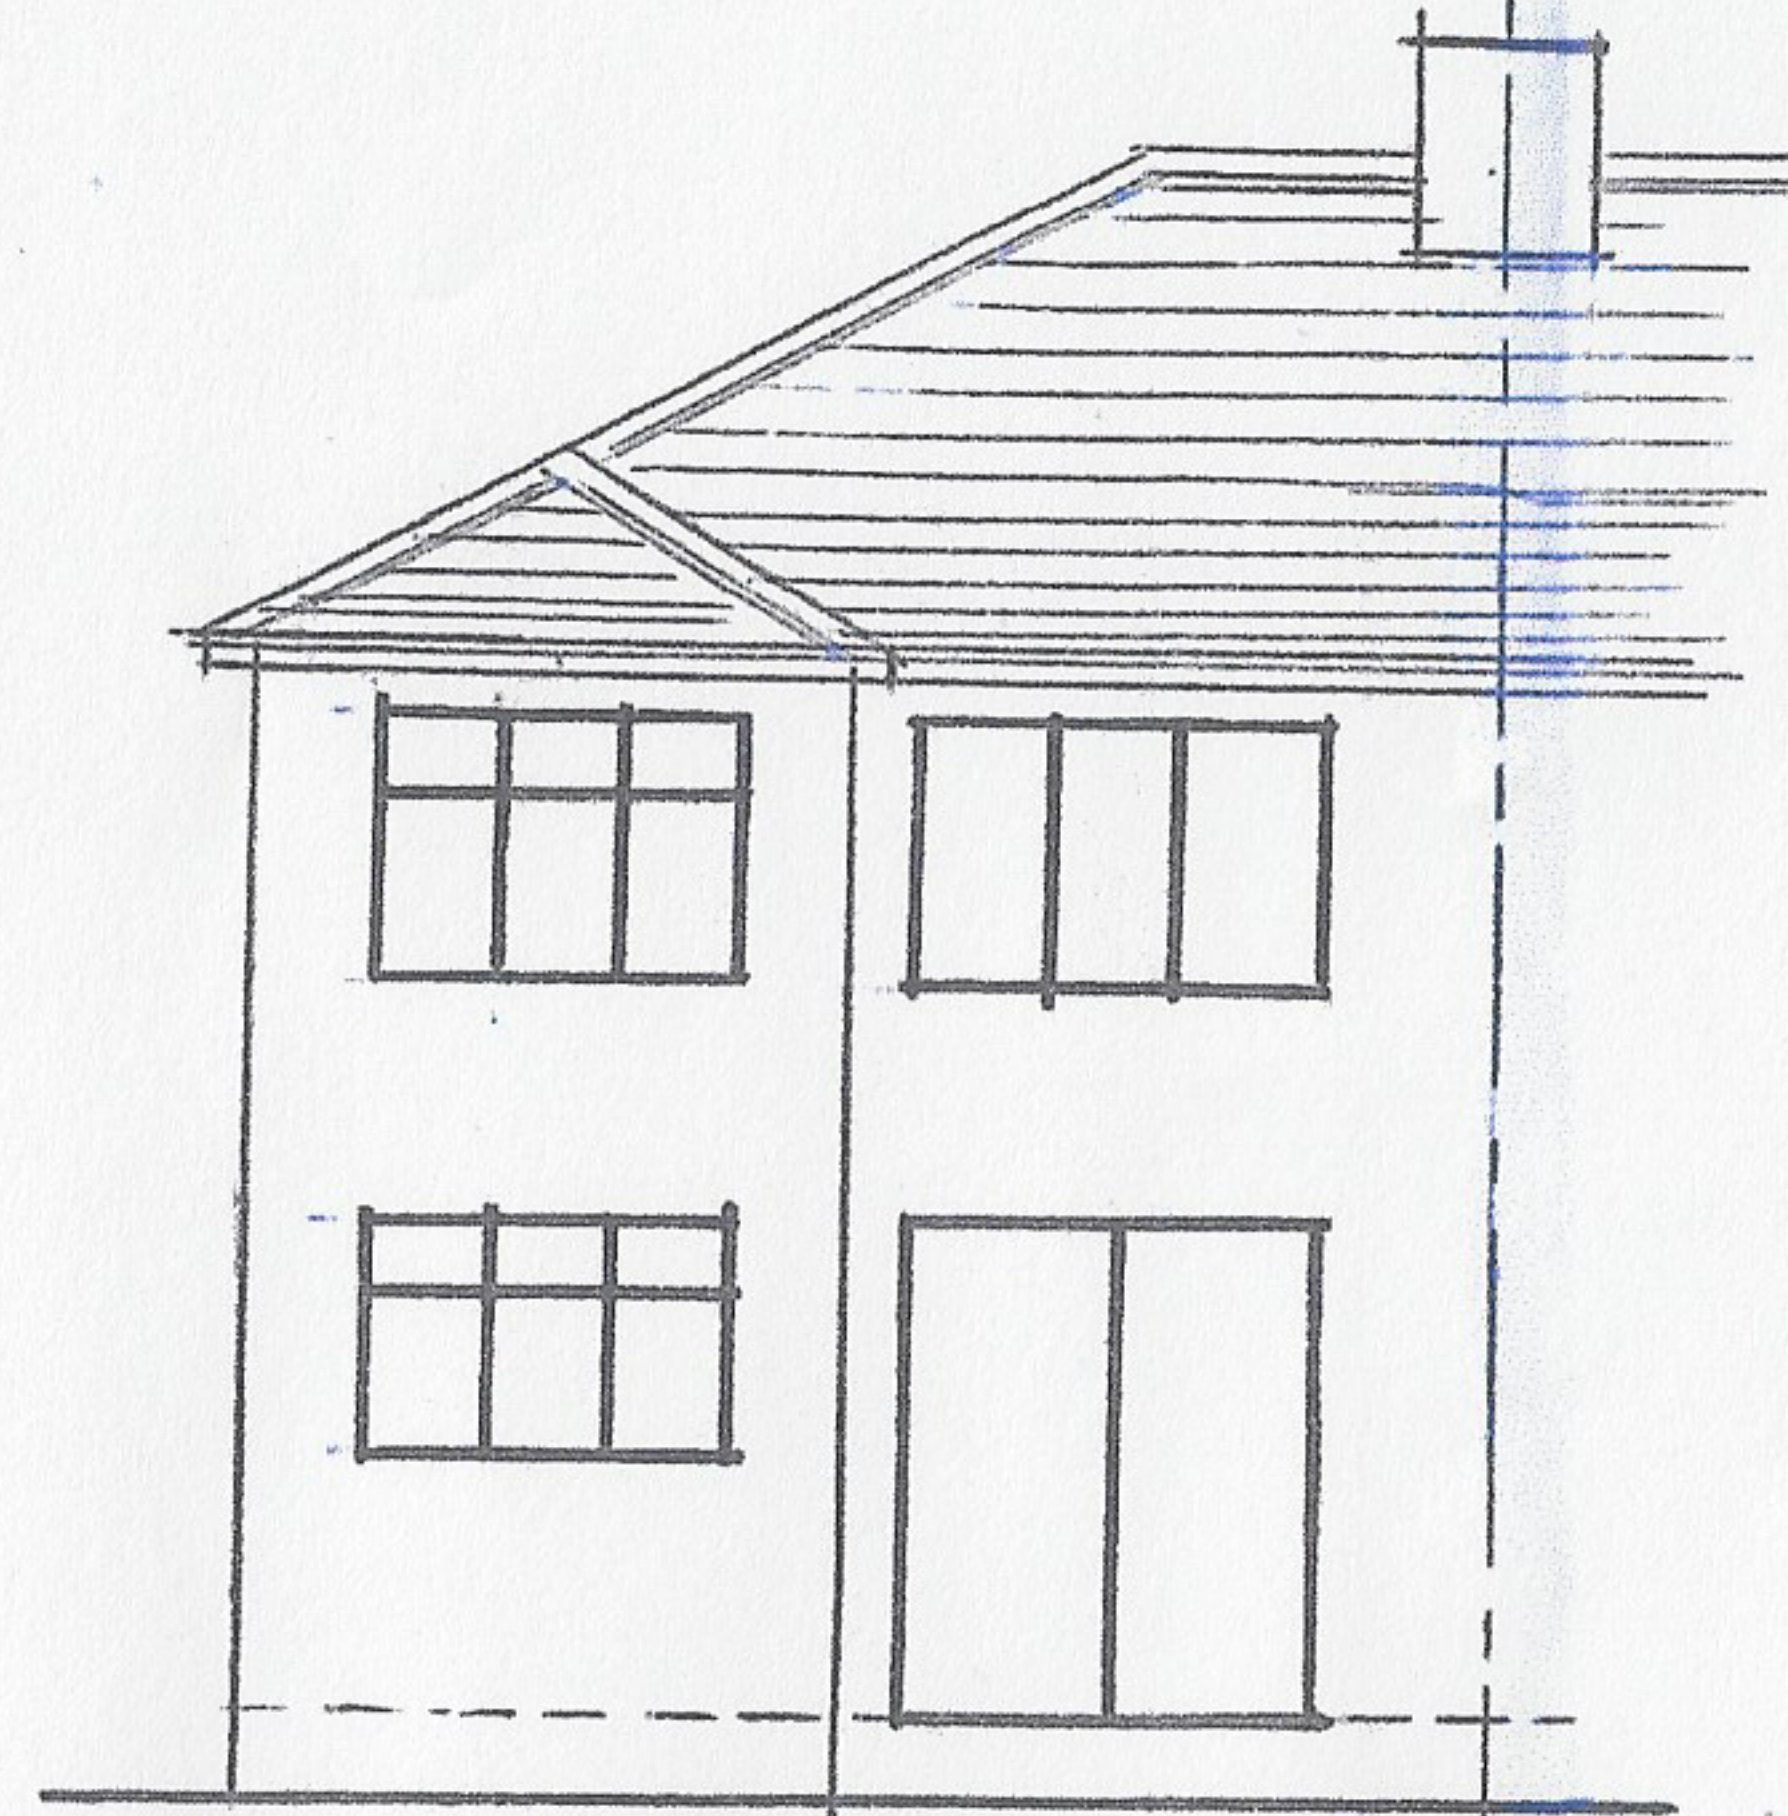


EXISTING REAR ELEVATION

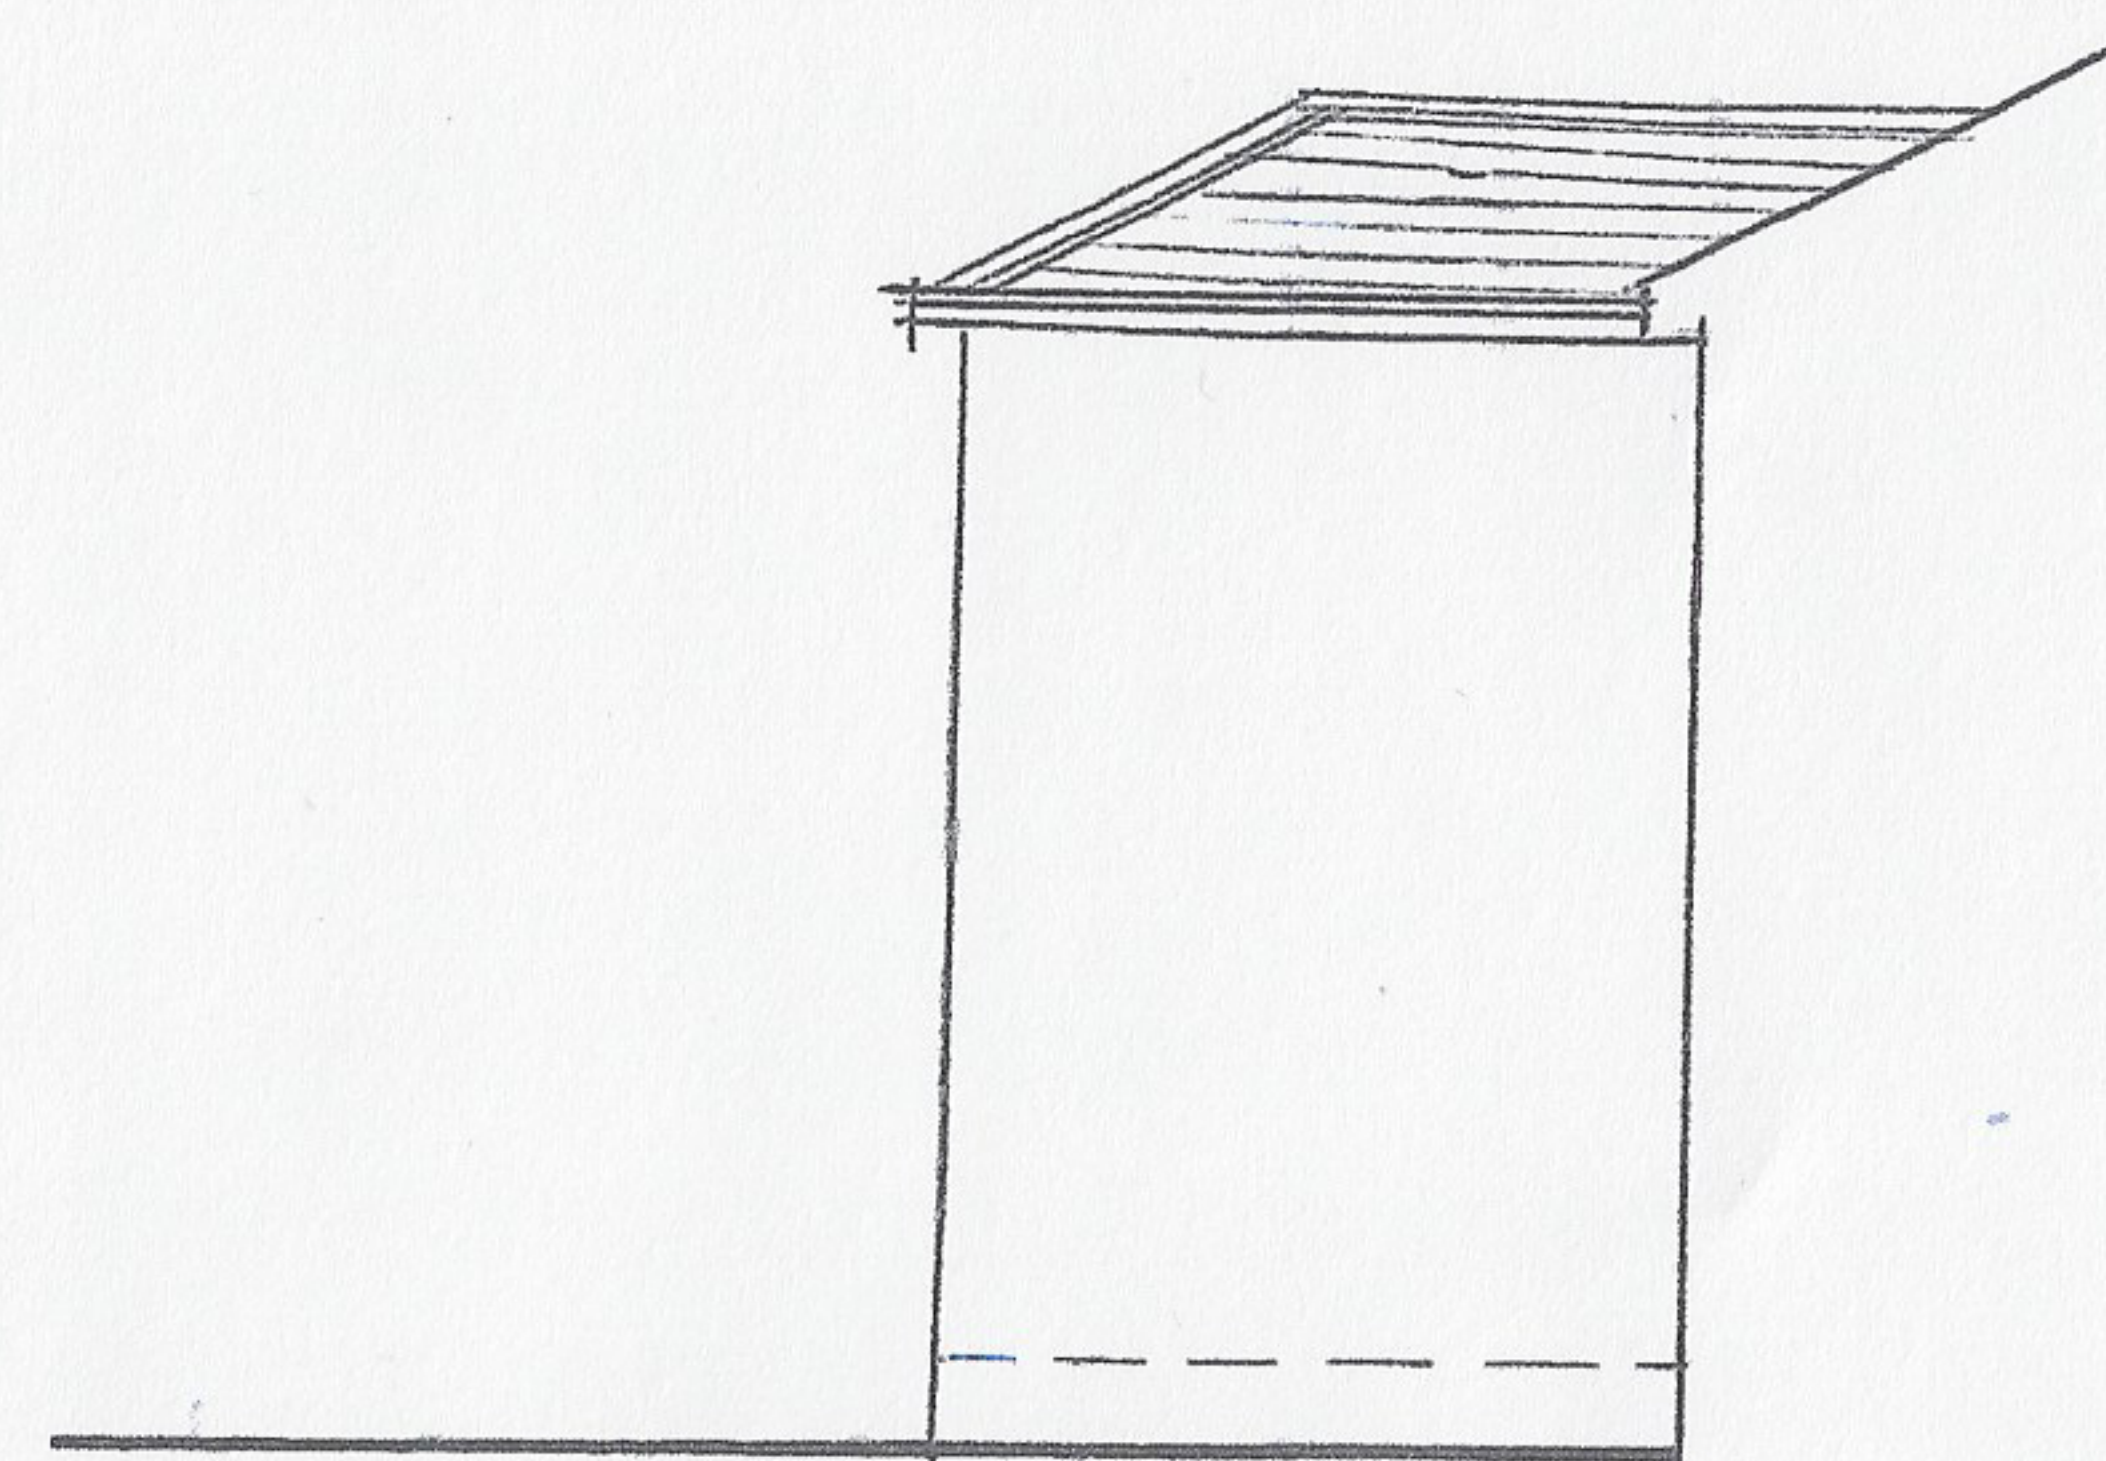

EXISTING RH SIDE

EXISTING GF PLAN

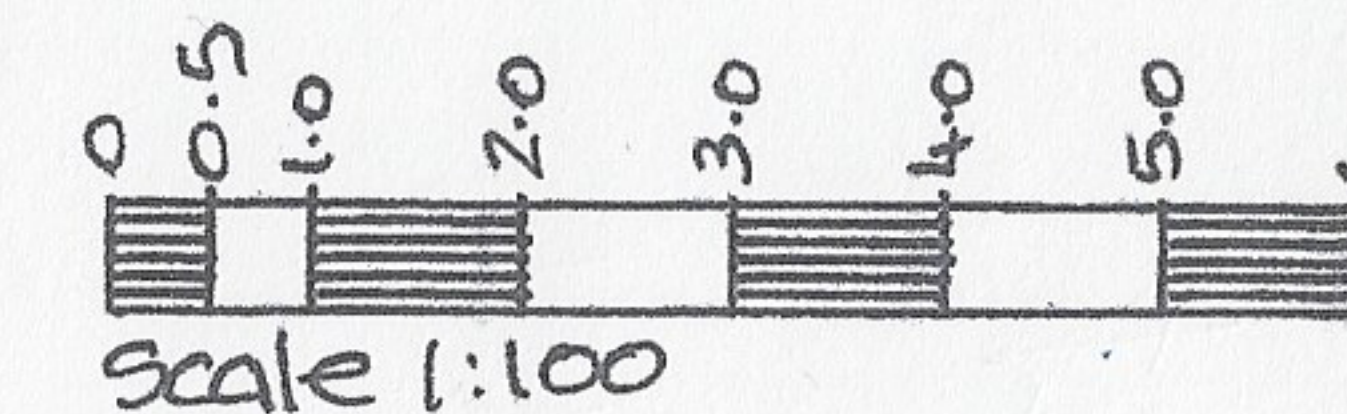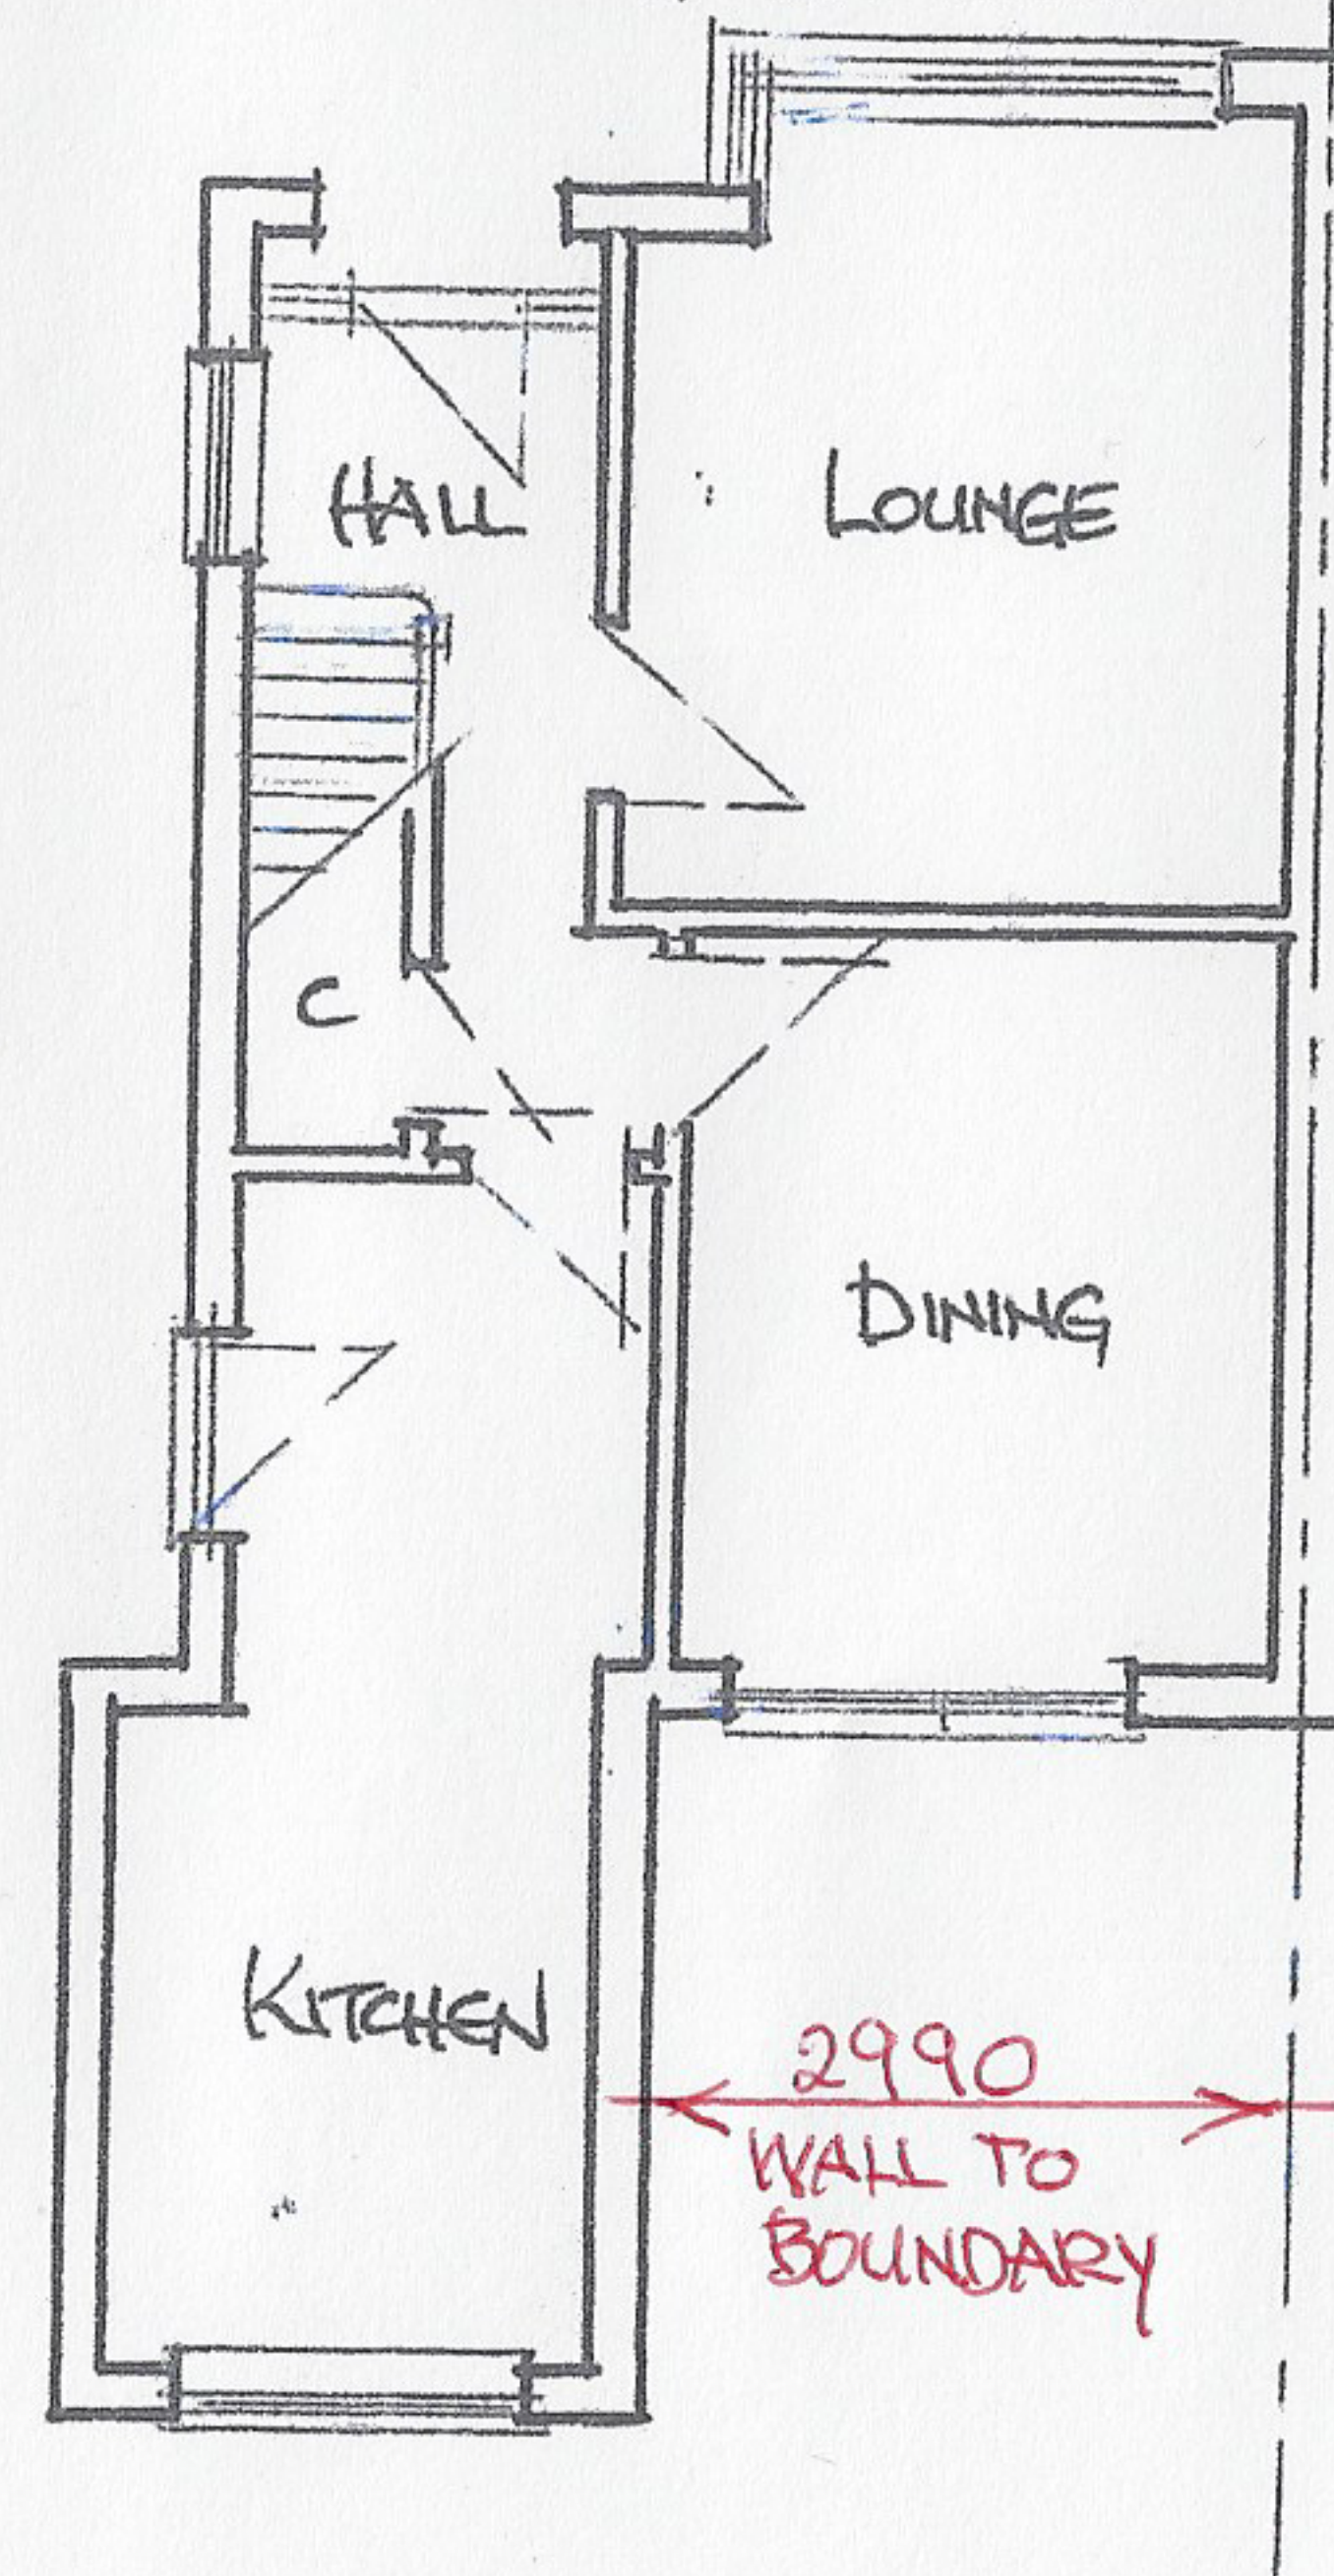

NOTES



5 Peregrine Place
Moss Side, Leyland
Preston, Lancashire PR25 3EY

Tel: 01772 452225

Client:

MR & MRS HASSAN

Job Title:

PROPOSED CONSERVATORY

Drawing Title:

54 CAMPBELL DRIVE
SWANSIDE
LIVERPOOL
L14 7QG

Scale:

1:100

Date:

1st APRIL '21

Drawn By:

TS

Dwg No:

Rev.