


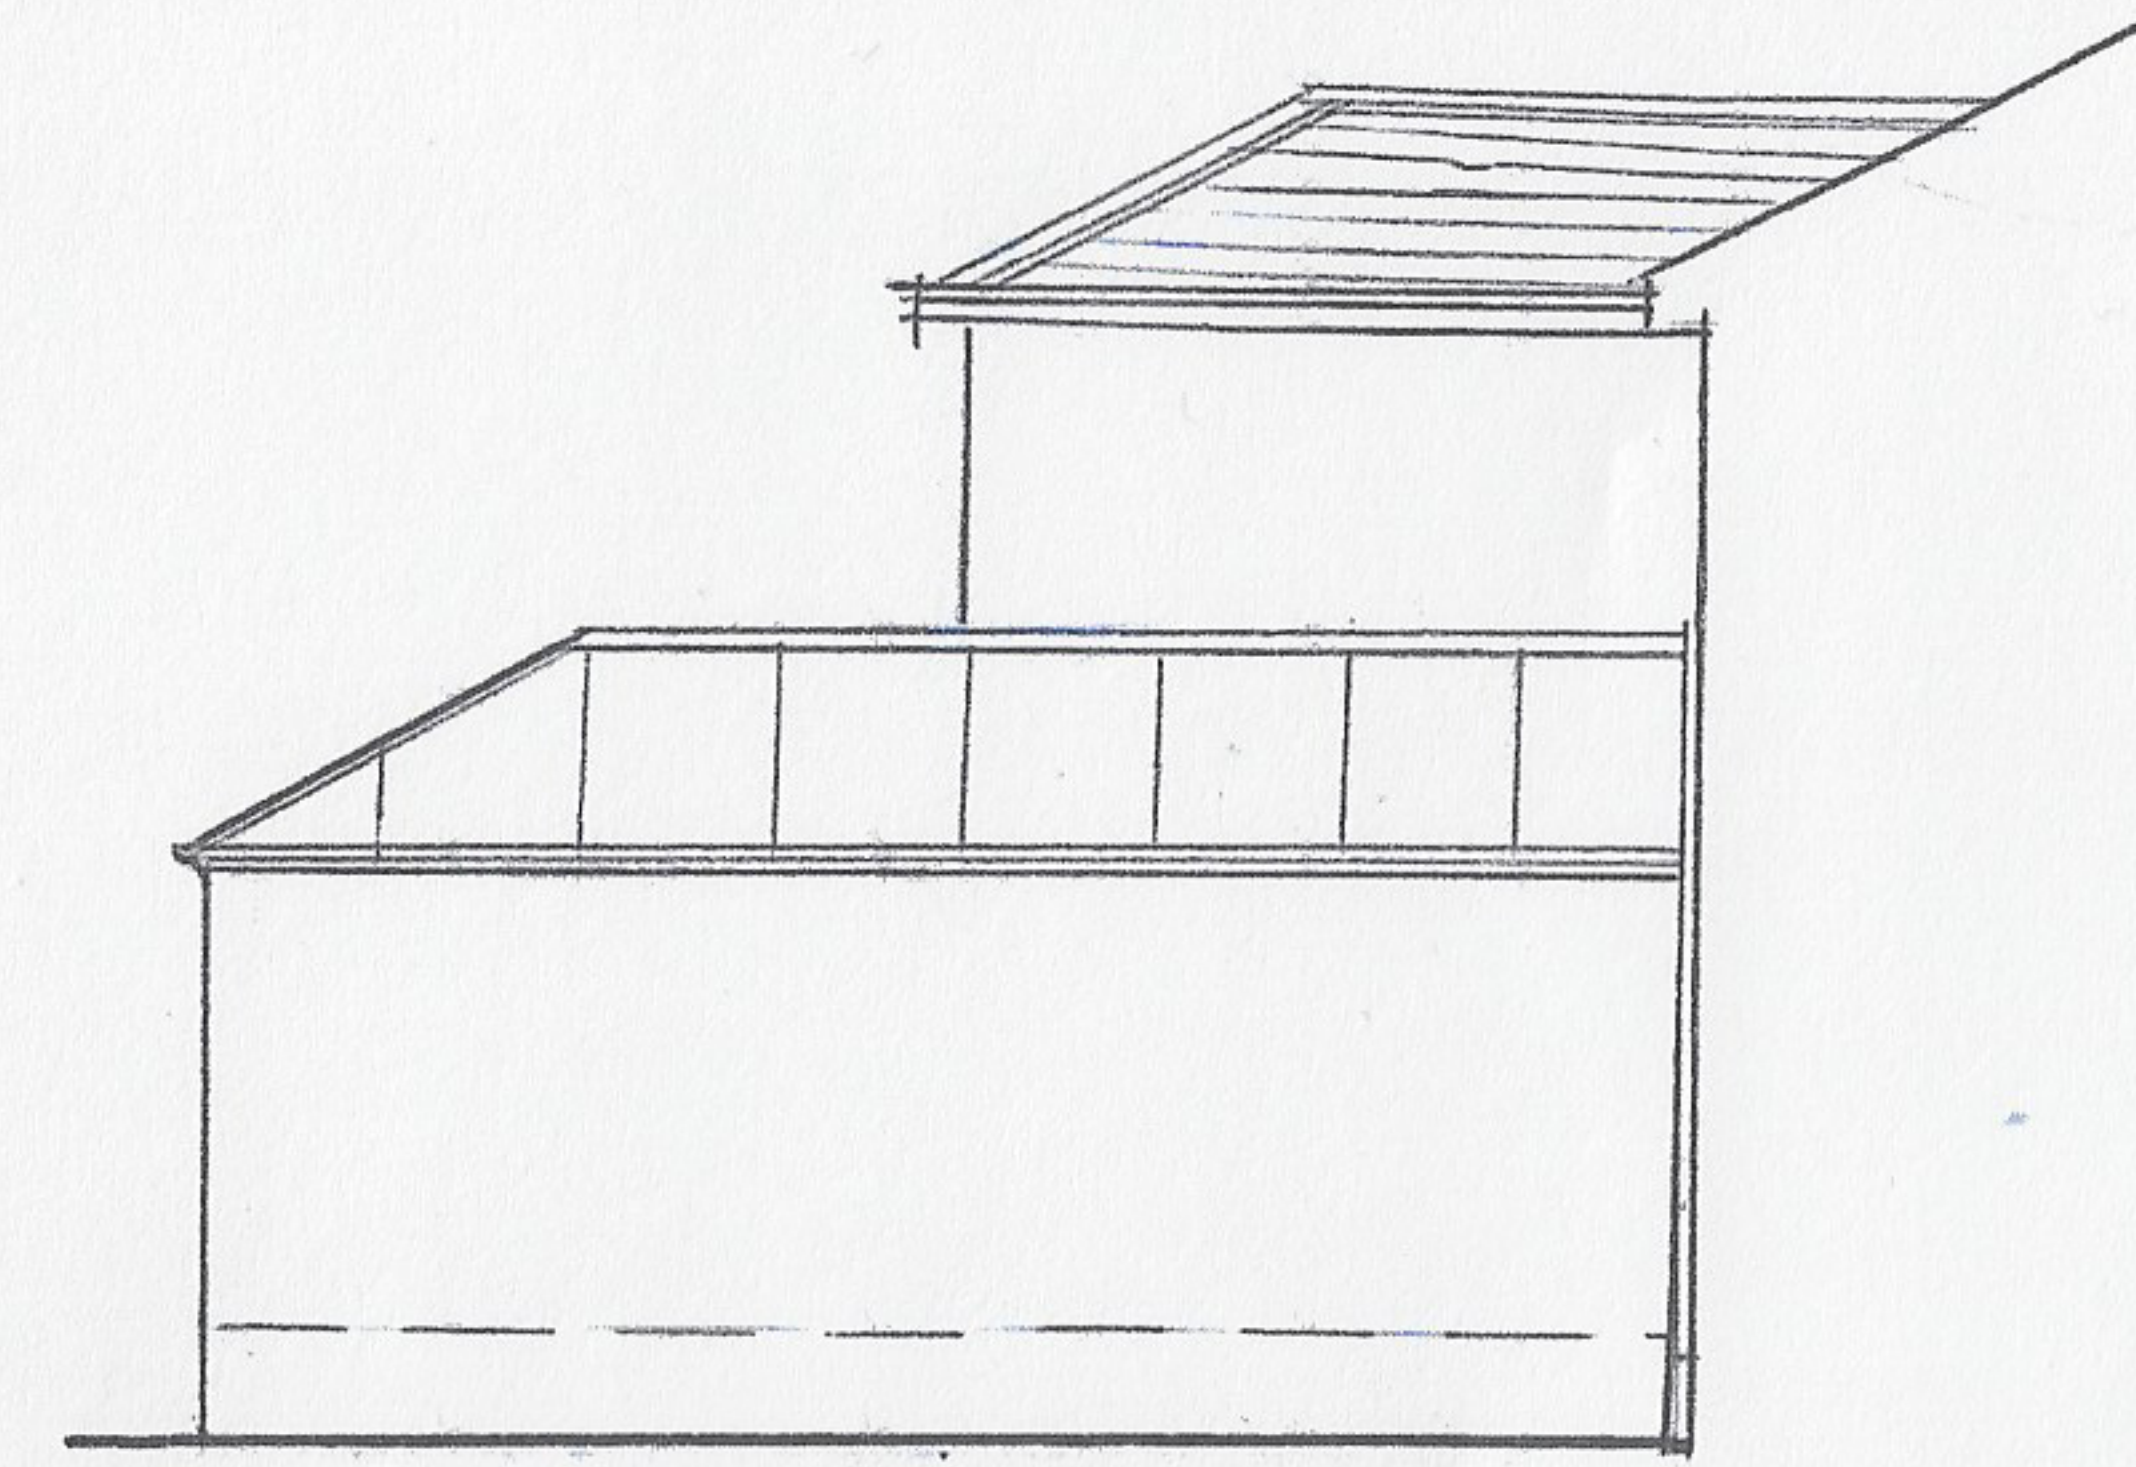



PART PROPOSED LH SIDE ELEVATION

PROPOSED REAR ELEVATION



PROPOSED RH SIDE

PROPOSED GF PLAN

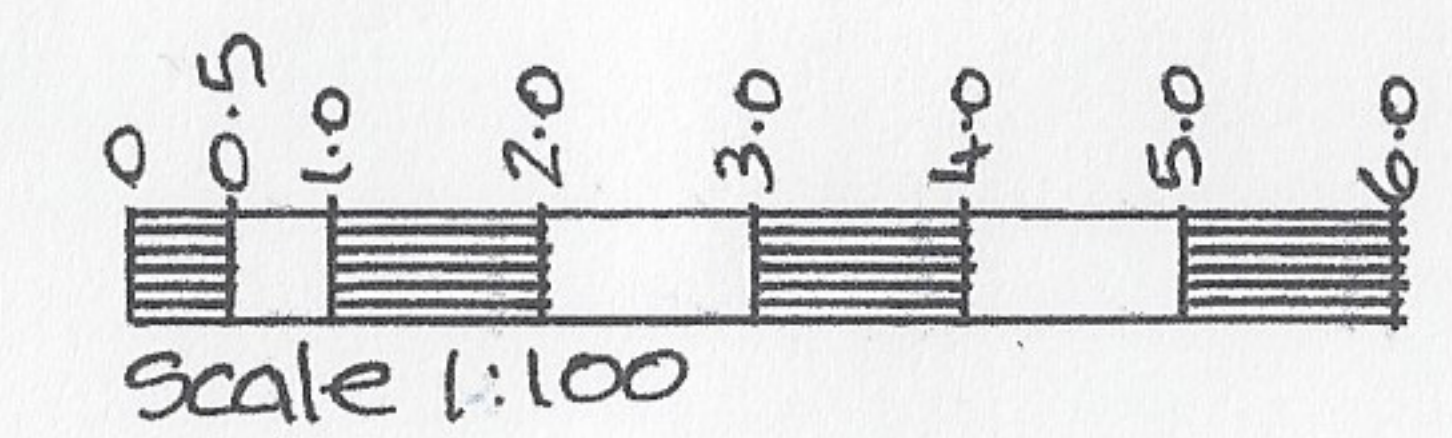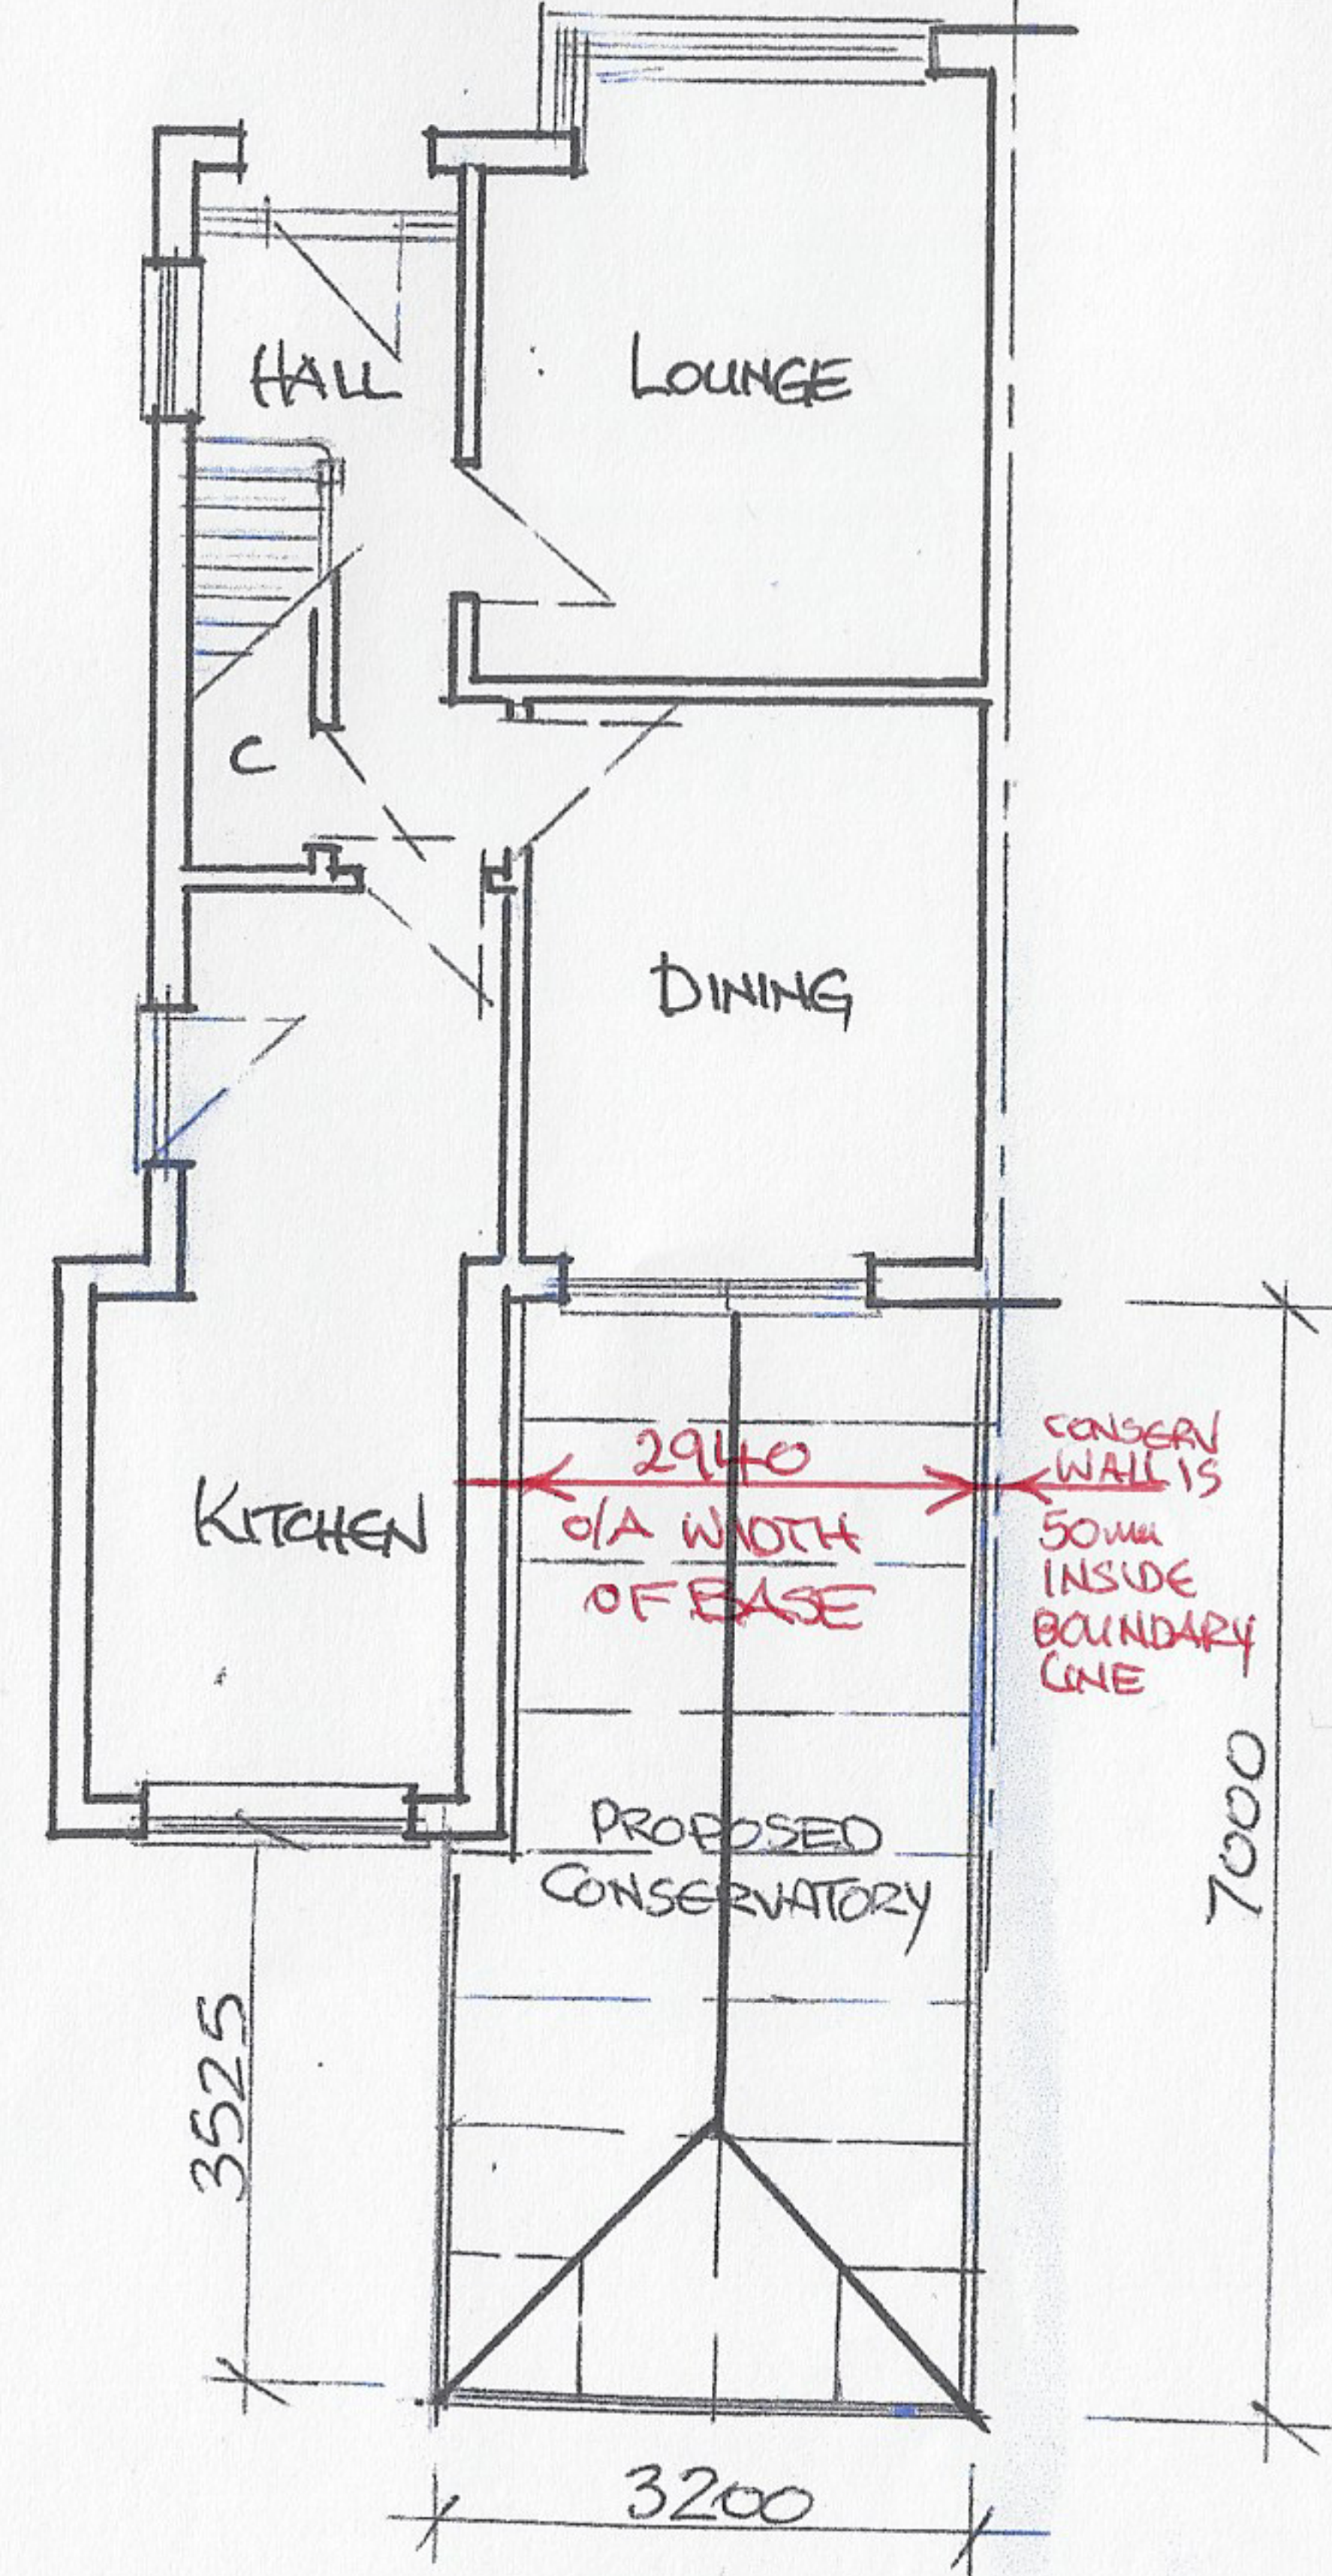

NOTES



5 Peregrine Place
Moss Side, Leyland
Preston, Lancashire PR25 3EY
Tel: 01772 452225

Client: MR & MRS HASSAN
Job Title: PROPOSED CONSERVATORY

Drawing Title:
54 CAMPBELL DRIVE
SWANSIDE
LIVERPOOL
L14 7QG

Scale: 1:100
Date: 1st APRIL '21
Drawn By: TS

Dwg No:	Rev.