


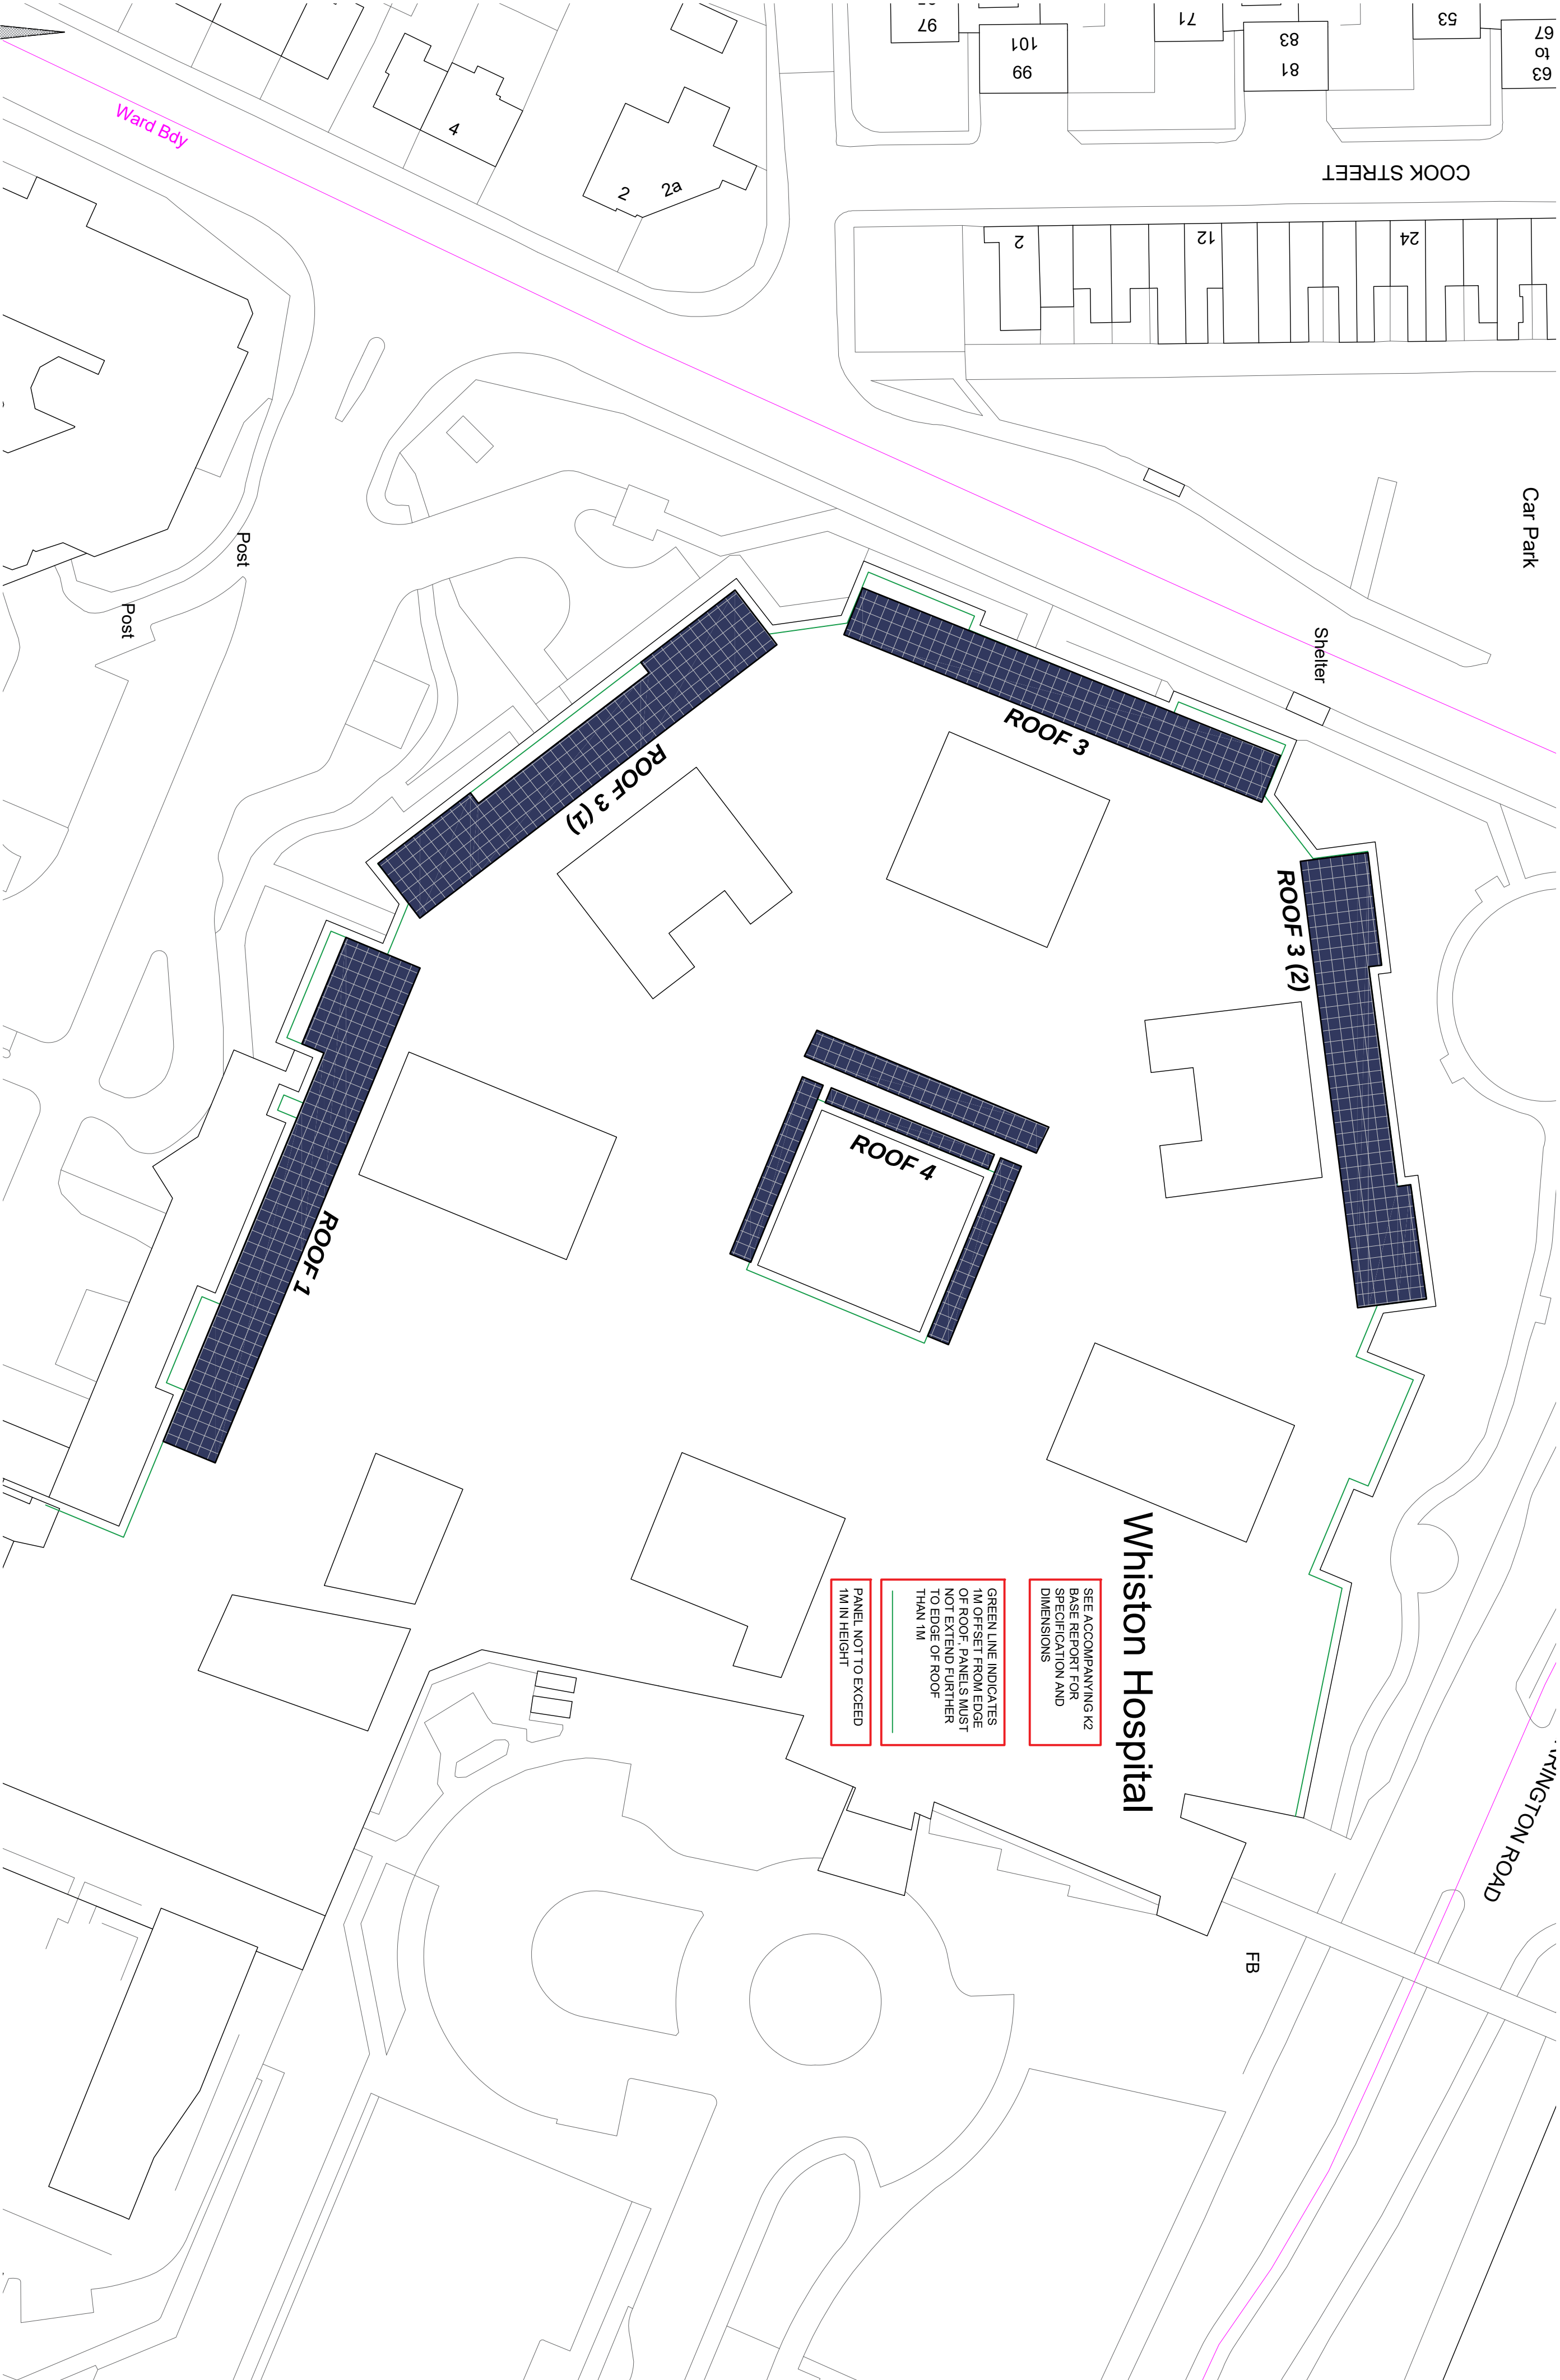

Car Park

COOK STREET

Shelter

ROOF 3 (2)

ROOF 3

ROOF 3 (1)

ROOF 4

ROOF 1

Post

Post

WARRINGTON ROAD

FB

Whiston Hospital

SEE ACCOMPANYING K2
BASE REPORT FOR
SPECIFICATION AND
DIMENSIONS

GREEN LINE INDICATES
1M OFFSET FROM EDGE
OF ROOF. PANELS MUST
NOT EXTEND FURTHER
TO EDGE OF ROOF
THAN 1M

PANEL NOT TO EXCEED
1M IN HEIGHT

PROPOSED SITE / ROOF PLAN



Project PROPOSED SOLAR PANEL INSTALLATION

Address WHISTON HOSPITAL, WARRINGTON RD, RAINHILL, PRESCOT, L36 5DR

Client G&D JONES LTD.

Scale SCALE 1:500 @ A2

PLANNING DRAWINGS

Drawing:- TY/1700/PL01

TV Architecture

0151 251 1111

www.tvarchitecture.co.uk

15th April 2024

Issue 1

1:500