





REAR

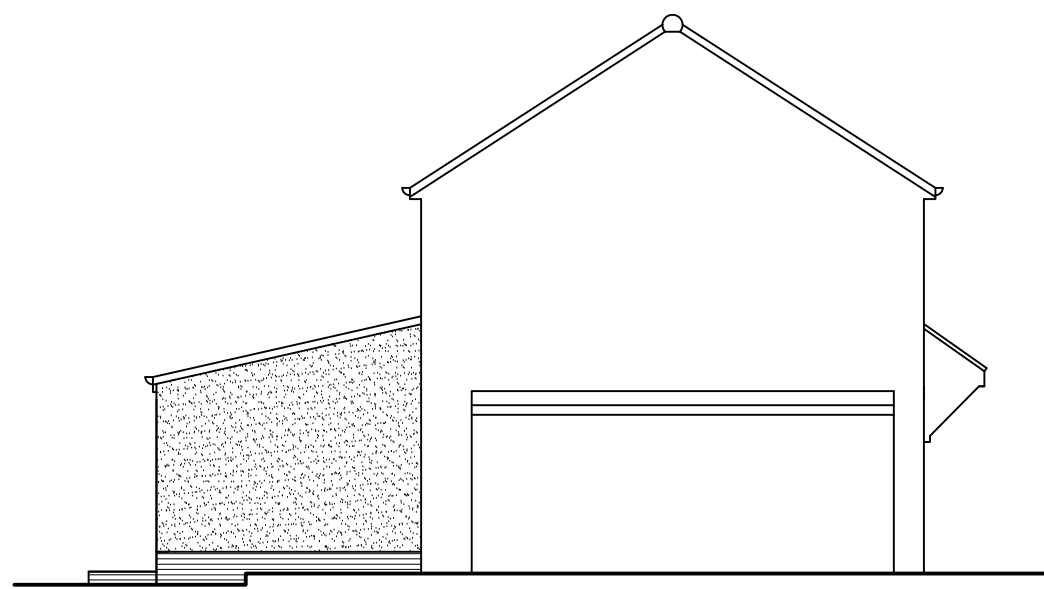

SIDE

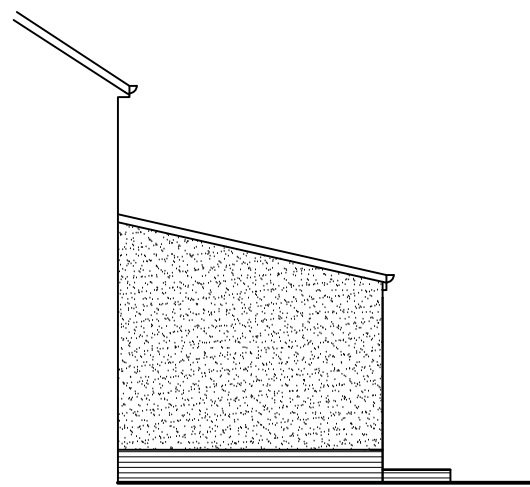


SIDE

PROPOSED ELEVATIONS Scale 1:100




REAR

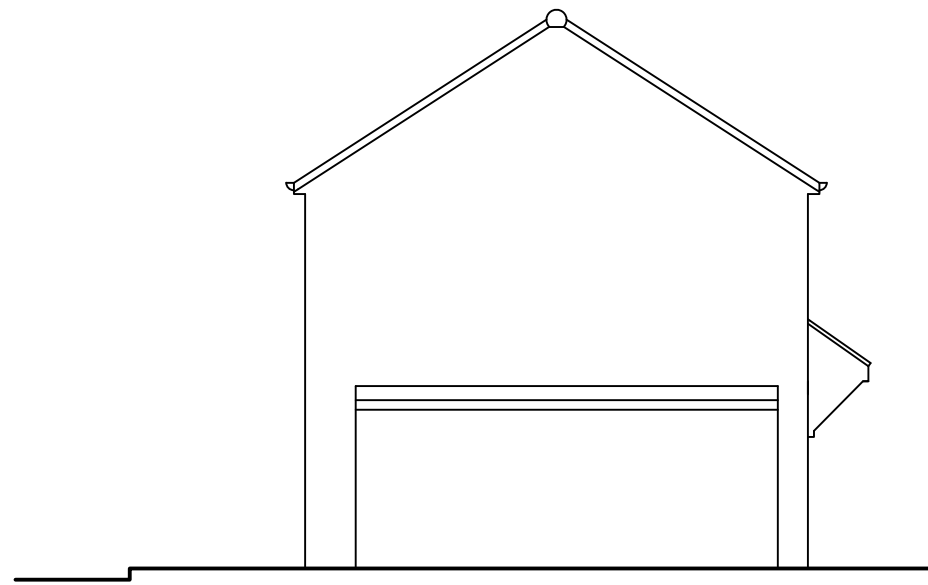


SIDE


EXISTING ELEVATIONS Scale 1:100

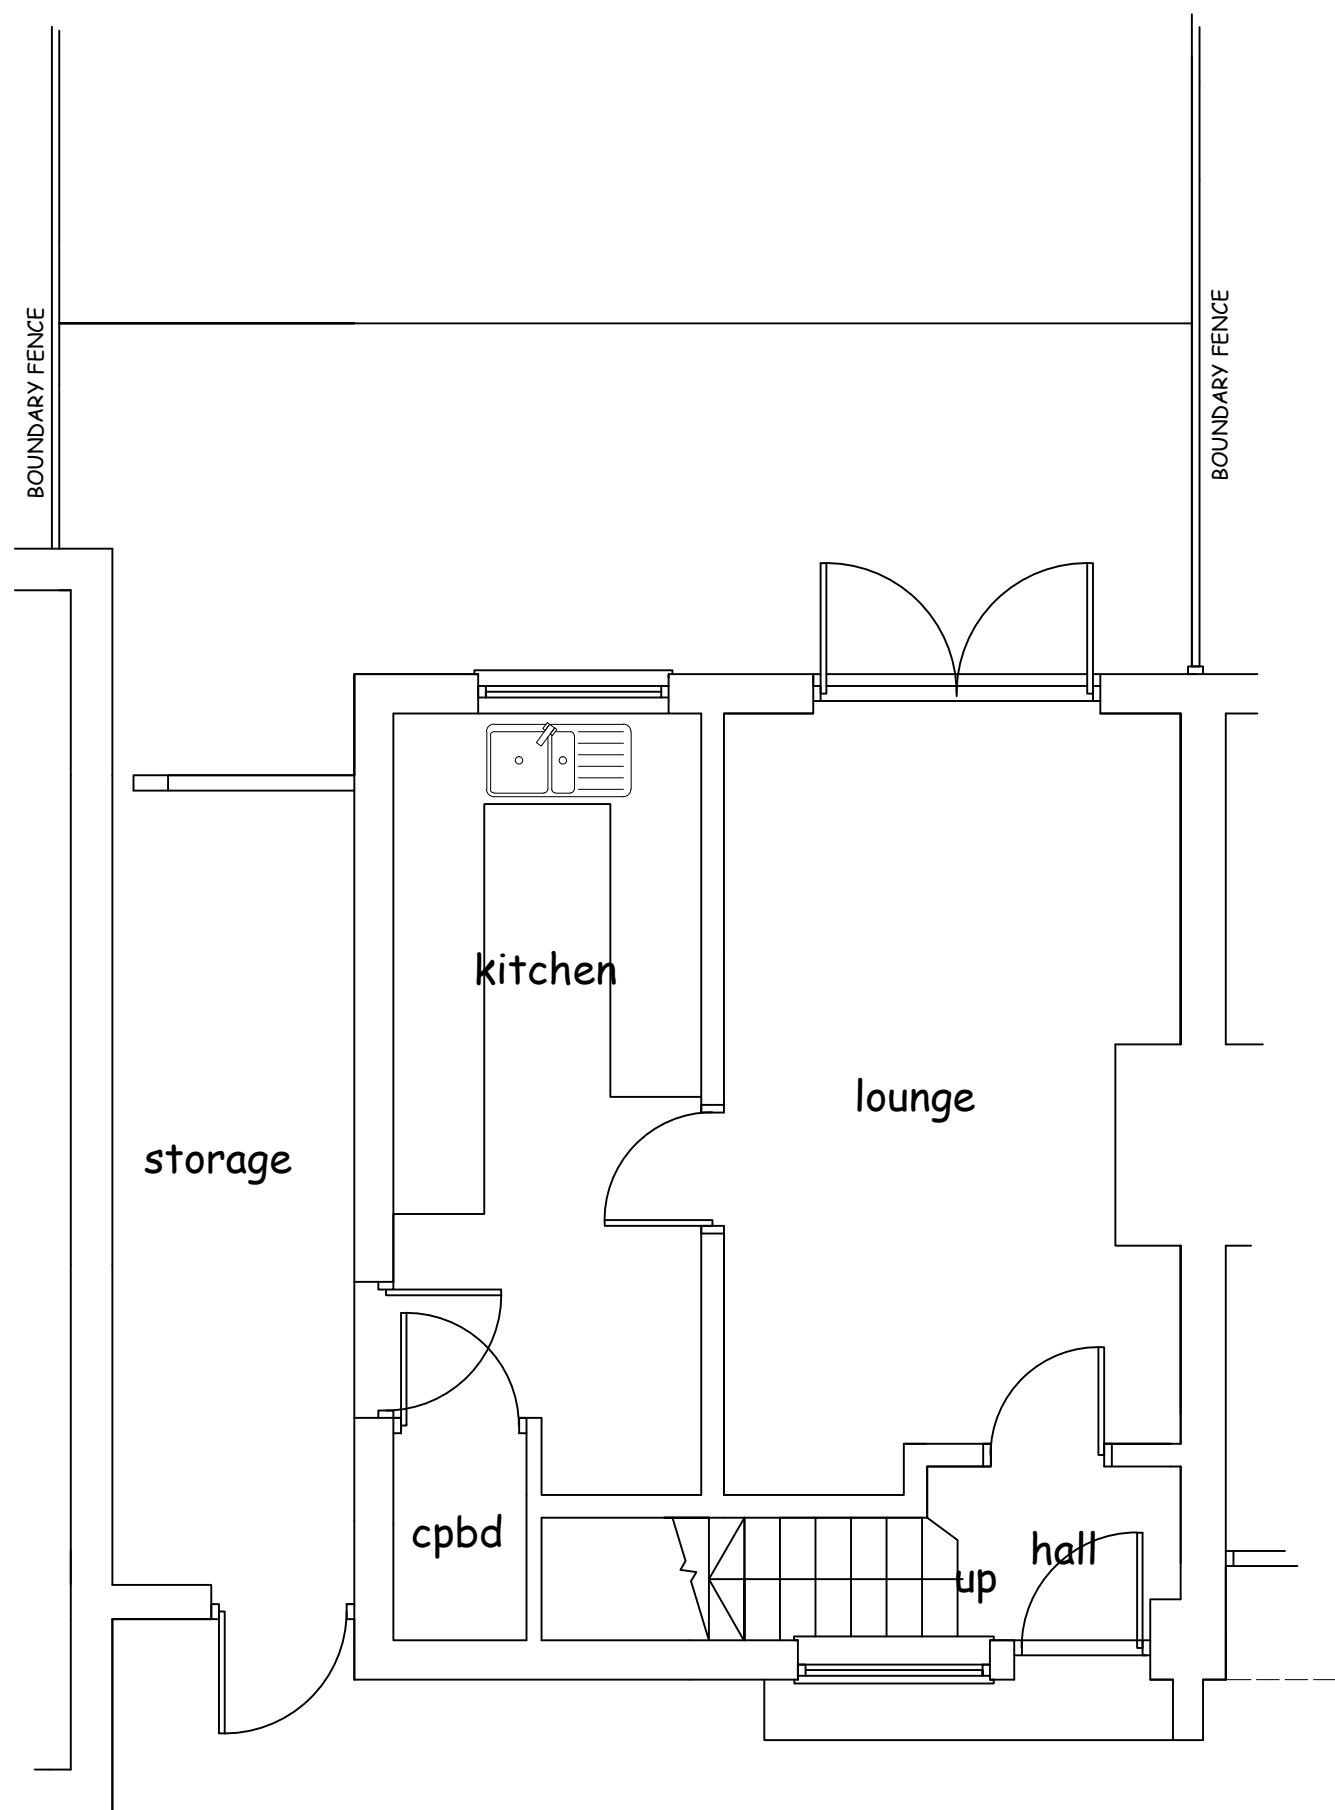

GROUND FLOOR PLAN
AS EXISTING Scale 1:50

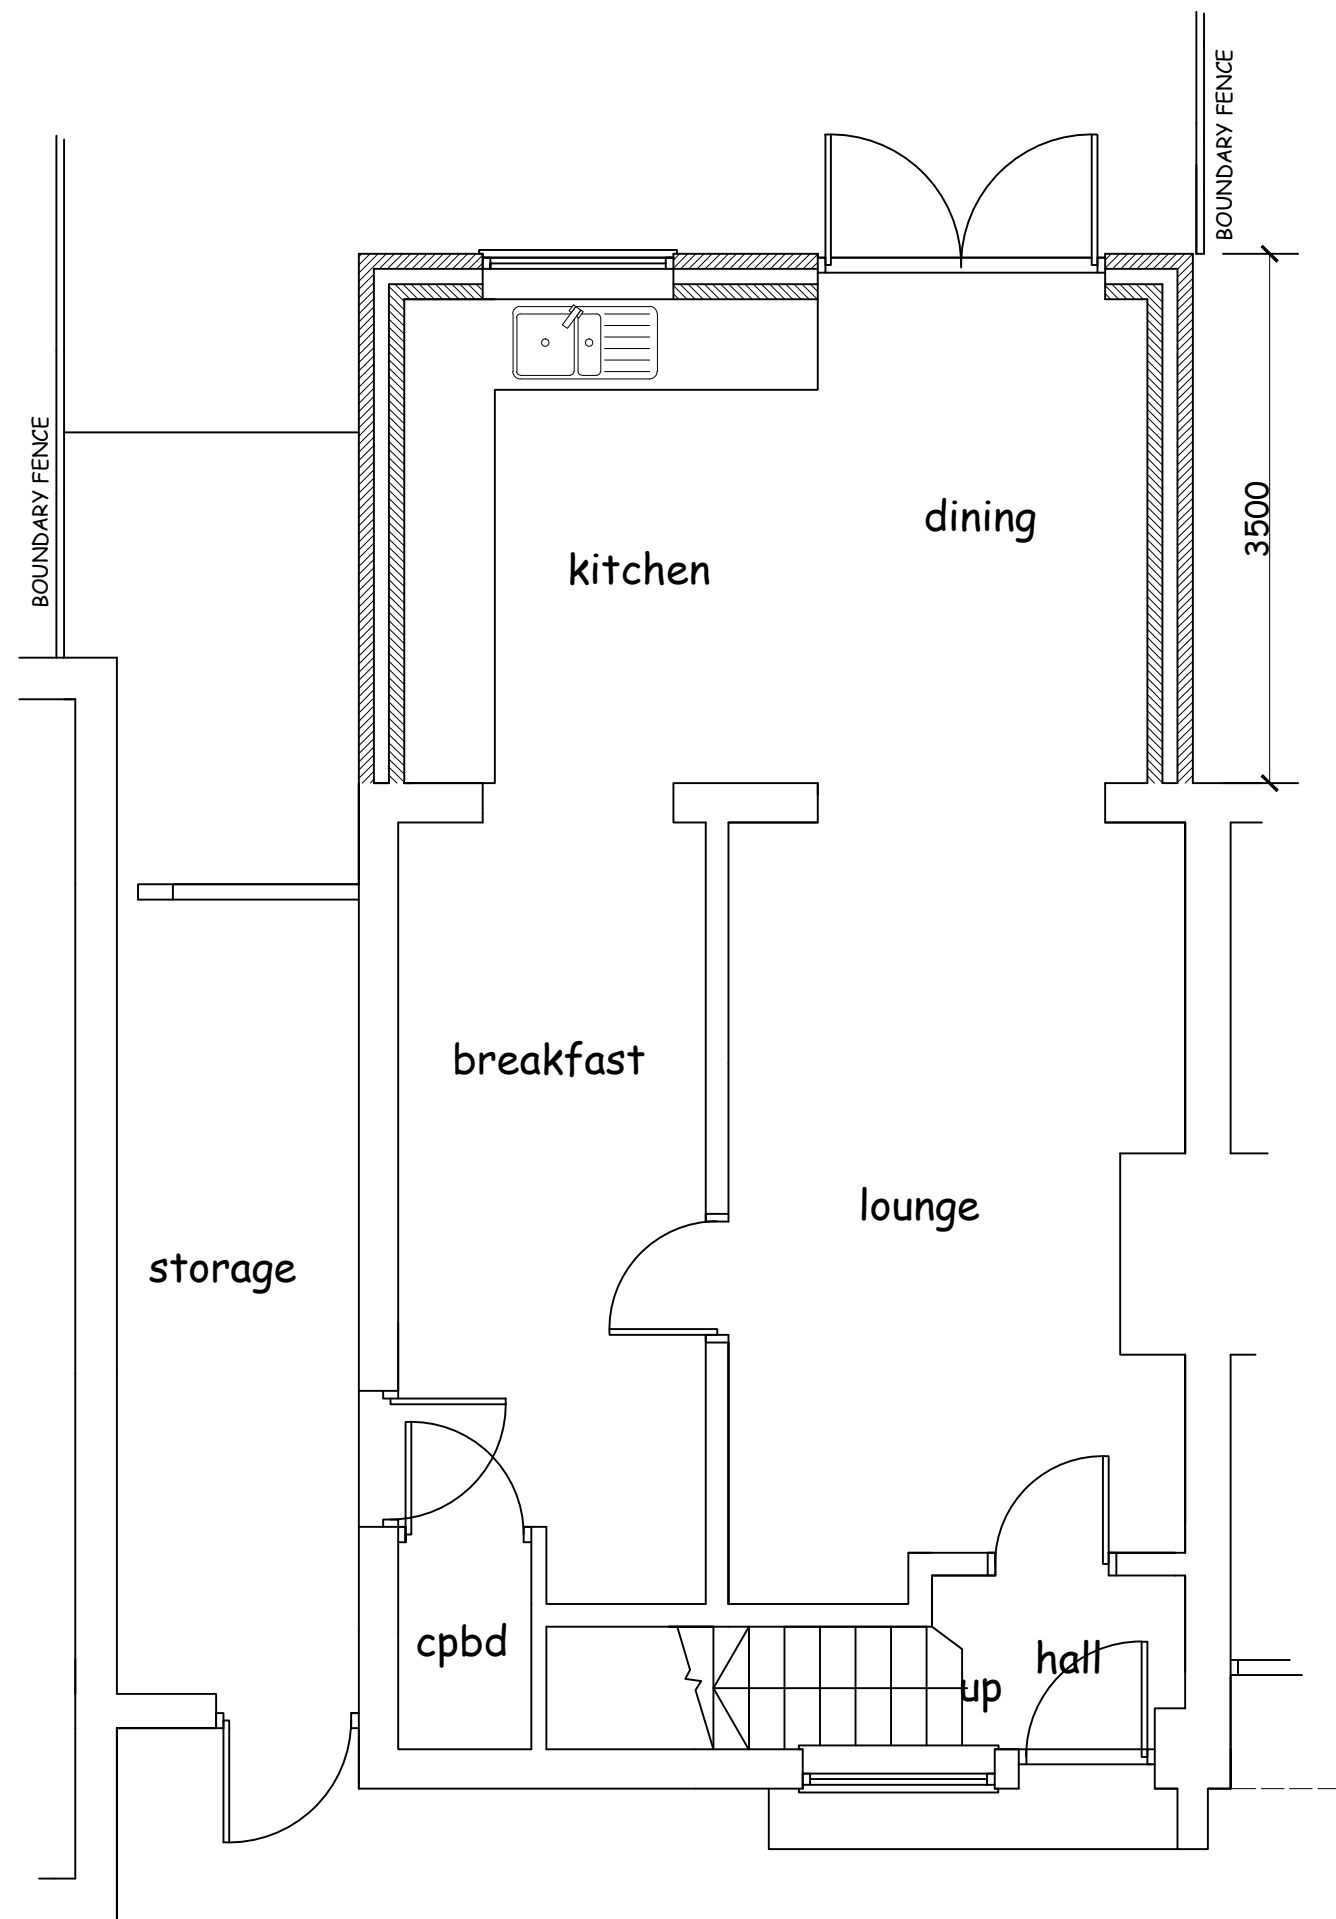

GROUND FLOOR PLAN
AS PROPOSED Scale 1:50

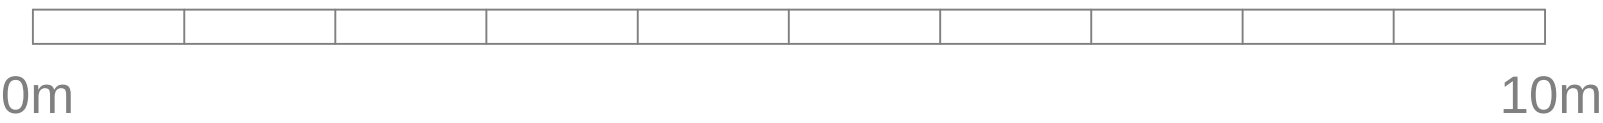

MATERIALS

ROOF: CONCRETE TILES TO SUIT PITCH (REDLAND REGENT, ANCHOR CENTURIAN OR SIMILAR TO SUIT PITCH)
WALLS: BRICKWORK FACINGS TO MATCH EXISTING IN COLOUR AND TEXTURE AND BLOCKWORK TWO COAT SAND/CEMENT RENDERED AND PAINTED TO MATCH EXISTING
WINDOWS/DOORS: WHITE UPVC
RAINWATER GOODS: RED UPVC

NOTE: THIS DRAWING IS NOT TO BE SCALED AND ALL DIMENSIONS ETC MUST BE CHECKED ON SITE BY CONTRACTOR.
ALL WORK INVOLVING EXCAVATION ADJACENT TO THE BOUNDARY OR THAT AFFECTS THE ADJACENT PROPERTY SHOULD ONLY BE COMMENCED SUBJECT TO THE SERVING OF ALL NOTICES ETC ON THE ADJACENT OWNERS AND SATISFYING THE PROCEDURAL REQUIREMENT OF THE PARTY WALL ACT 1996.
THE OWNER OF THE BUILDING IS RESPONSIBLE FOR SERVING NOTICE UNDER THE PARTY WALL ACT.
THIS DRAWING IS FOR PLANNING APPLICATION ONLY AND IS NOT TO BE USED FOR ANY OTHER PURPOSE

PLANNING DRAWING

job description	title		
PROPOSED SINGLE STOREY EXTENSION	SCHEME DESIGN		
site address	scales		
54, DELAWARE CRESCENT KIRKBY, L32 0TB	1:50 @ A1 1:100		
client	drawn	GD	date
			JUNE 2022
DOWELL DESIGN SERVICES 176, LIVERPOOL ROAD SOUTH MAGHULL, MERSEYSIDE L31 7DQ Tel 0151 526 8683 email dowelldesign@aol.com	drg no.		
	01		