



MATERIAL KEY


- 1 - Gebrick 'Bown Multi'
Brick Module 250x75mm
- 2 - Curtain Walling - Reynaer System Profile Ref. CW50
Satin Anodised Aluminium
Where regular, Mullions @ 1500mm Centres
- 3 - Reglit Cladding - Pilkington Profilfit
Cast Wired - Clear / Sand Blasted
- 4 - Expamet Super Security Mesh Cladding
Horizontally laid - Ref: 7732 Galvanized
- 5 - Steel Profile Screening to Rooftop plant areas
32mm Plastisol Sheeting
Colour BS10A05 - Profile Code C32-1000
- 6 - Kalwall Roof Lights
- 7 - Glazed Infill Panels - Signal Yellow
RAL Colour : 1003
- 8 - Steel Security Doorset
RAL Colour: 7012
- 9 - Glass Balustrades
Stainless Steel Handrails
- 10 - Insulated Panels Kingspan KS1000MR
Goosewinggrey colour (BS10A45)
- 11 - Timber Cladding Vertically Oriented

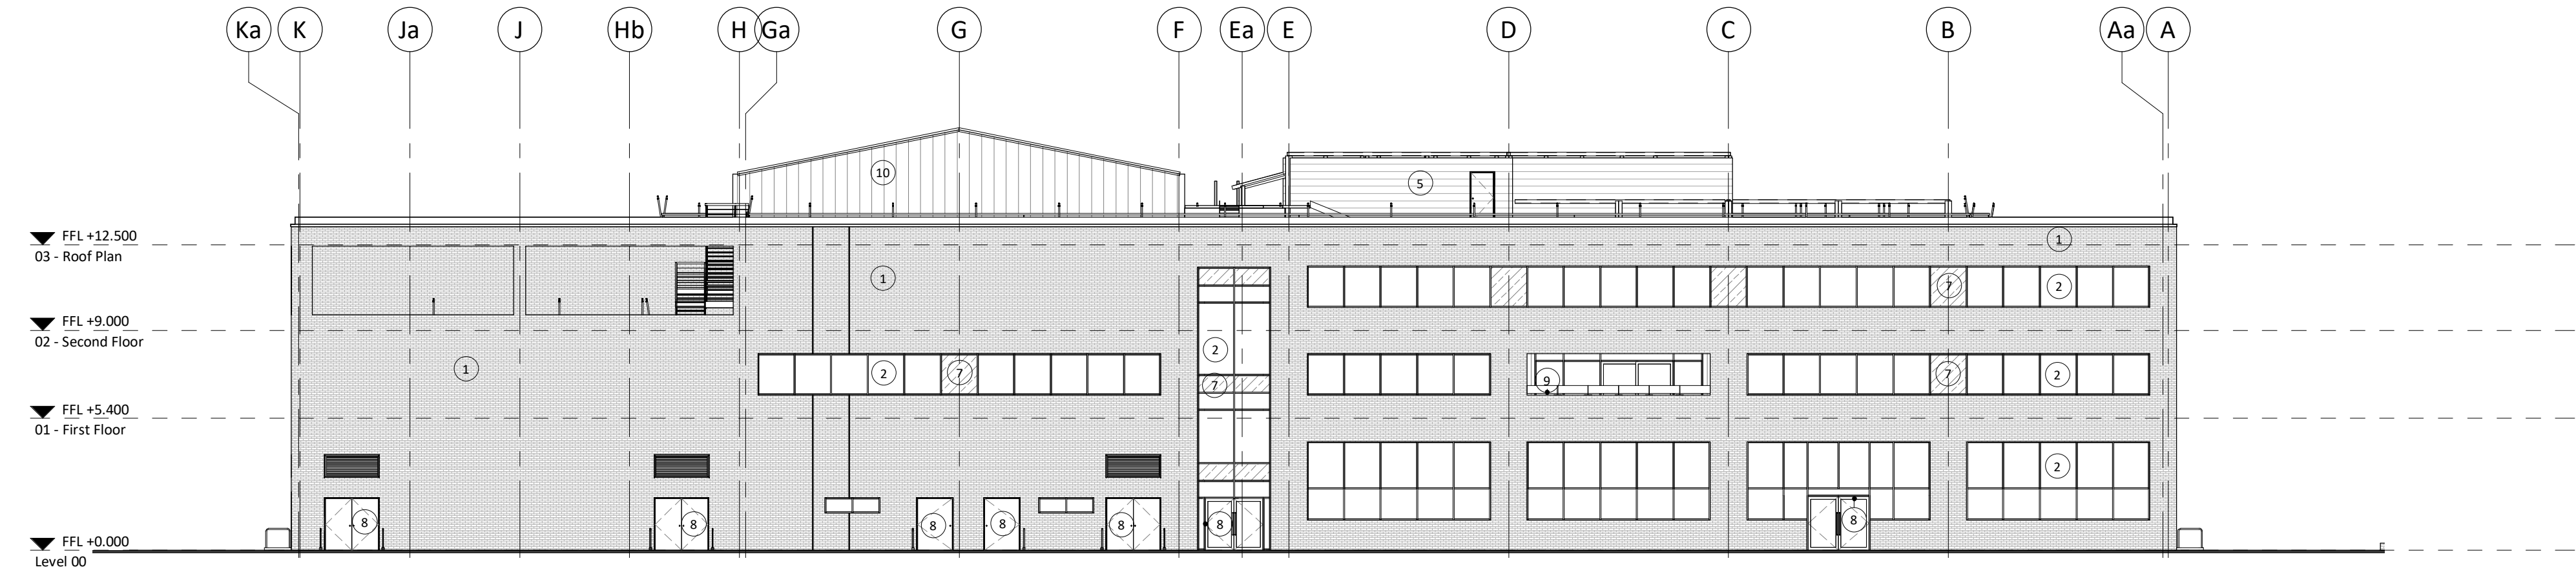


4 Existing - West Elevation
1 : 200

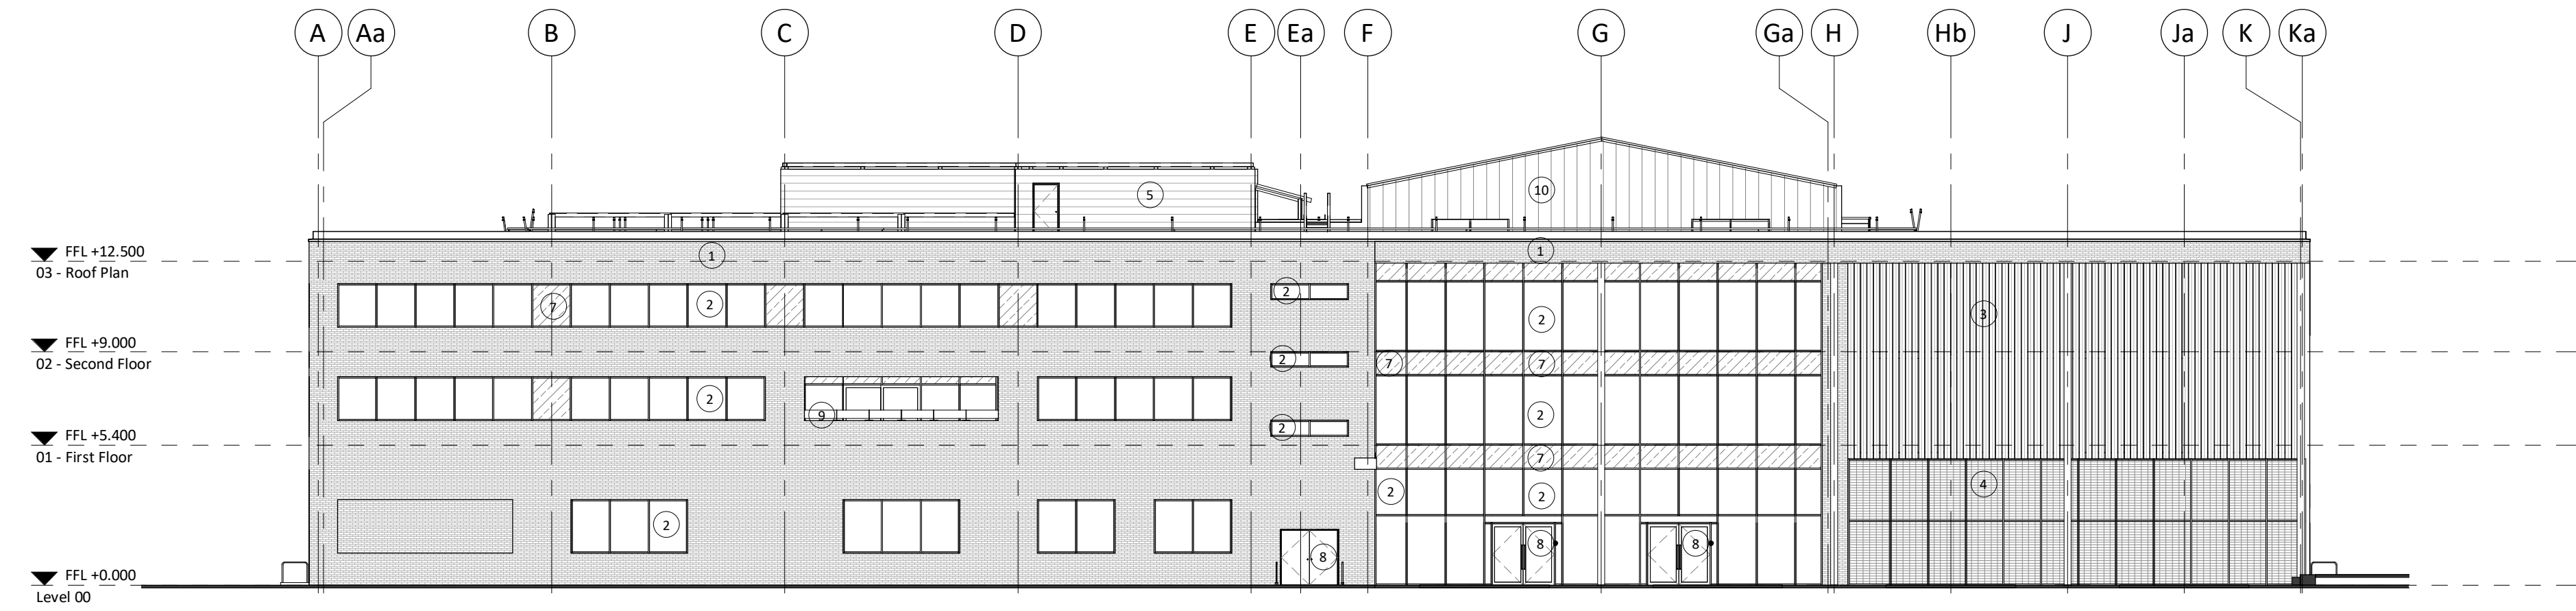



3 Existing - East Elevation
1 : 200

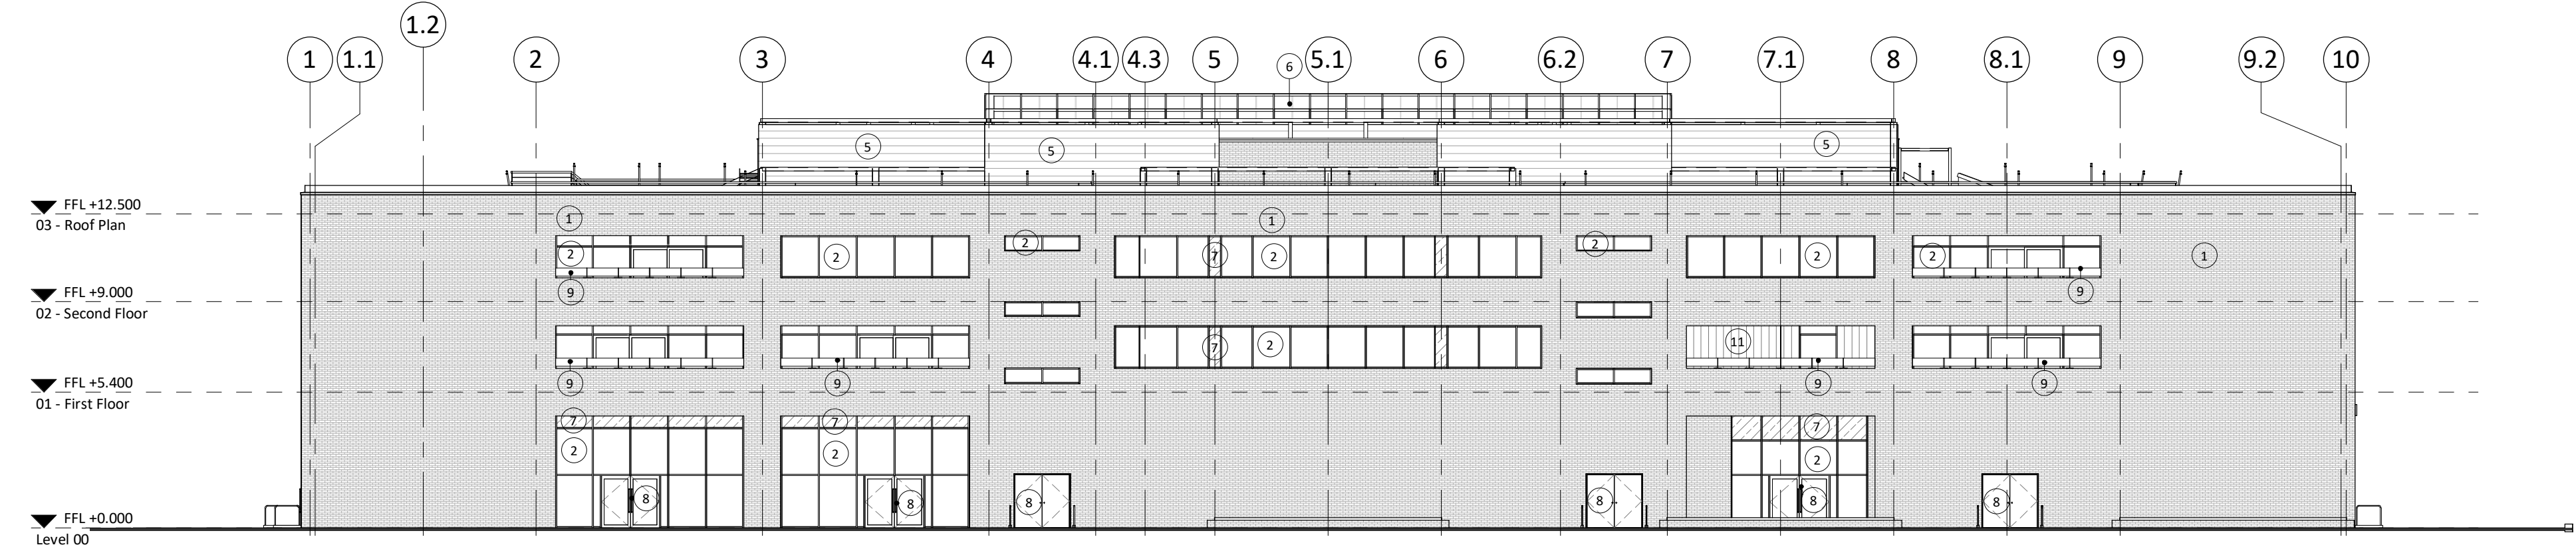

2 Existing - South Elevation
1 : 200

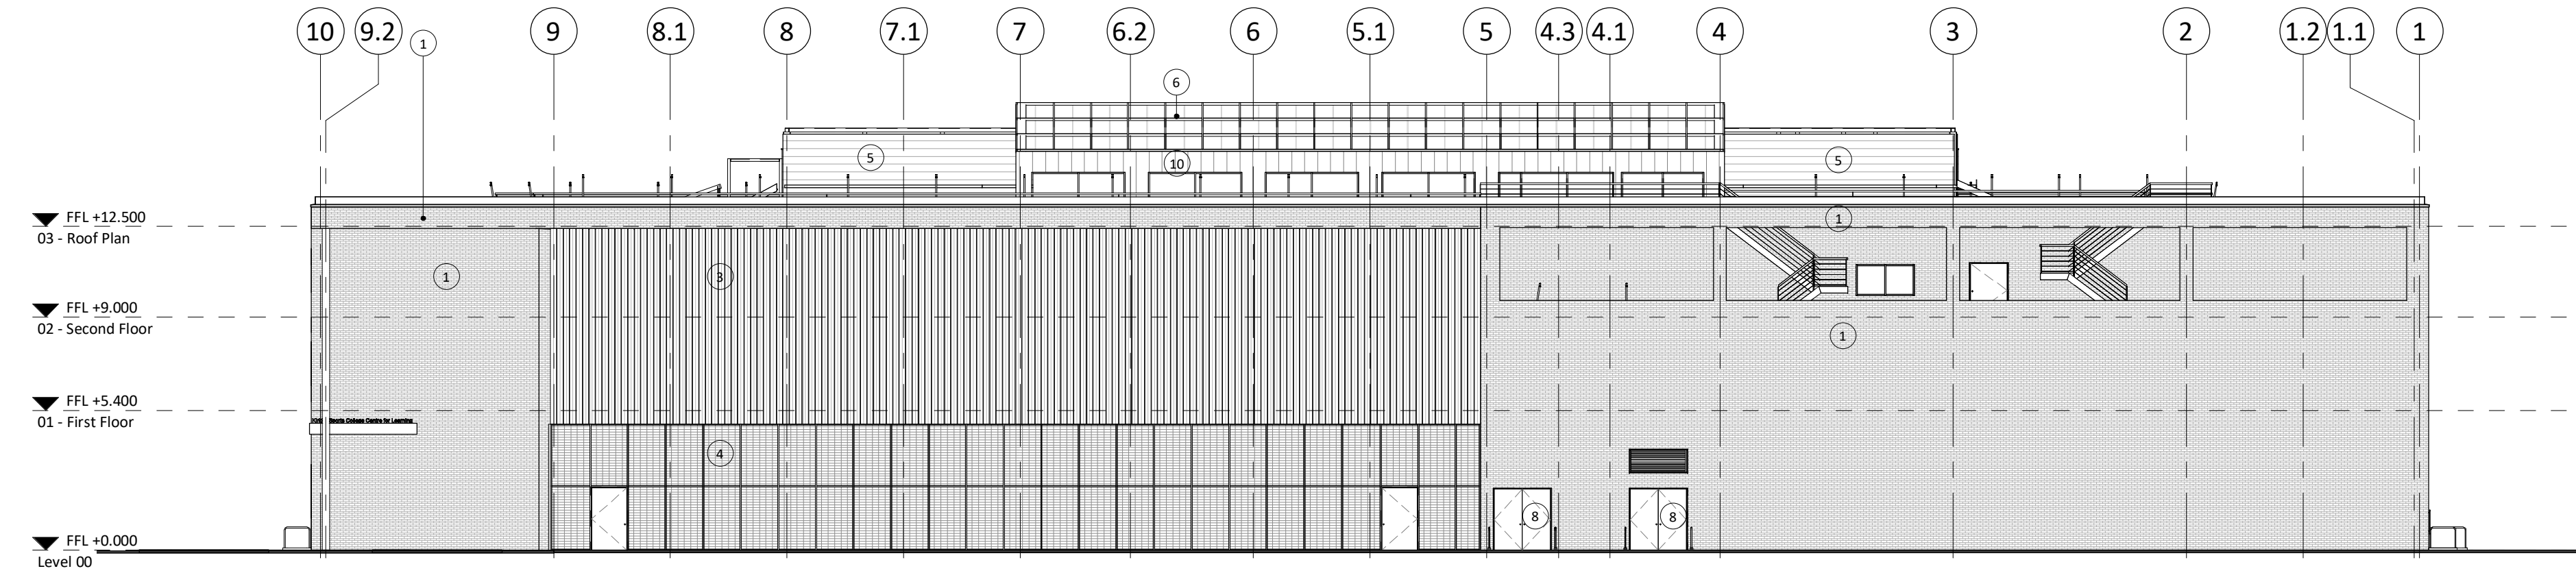

1 Existing - North Elevation
1 : 200

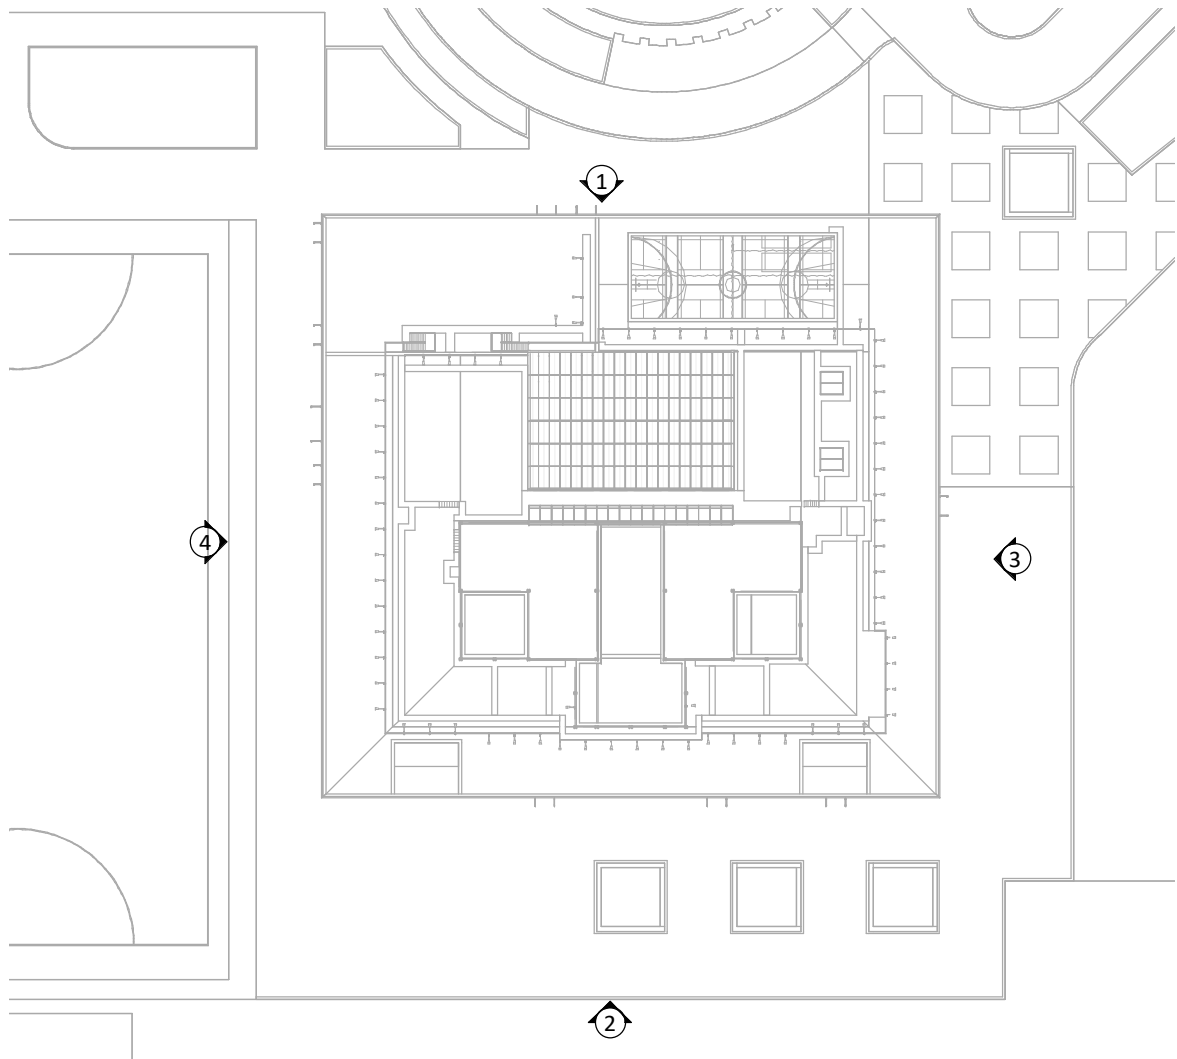 

PL	PL03	25/10/2023	Planning
S2	P02	02/06/2023	Issued for proof of concept
S2	P01	09/05/2023	First issue for client presentation

STATUS	REV	DATE	DESCRIPTION	REVISED BY
CLIENT				WA
				CHECKED BY SB
				ORIGINATOR NO 155685

CONSULTANT
STRIDE TREGLOWN
www.stridetreglown.com © Stride Treglown Limited 2020
PROJECT
LC9 Kirkby High School
Bracknell Avenue, Southdene
Kirkby
Knowsley

DRAWING TITLE
Existing Elevations

STATUS CODE PL : Authorized and accepted	SCALE As indicated@A1
DRAWING USAGE: <i>Planning Application</i>	
PROJECT - ORIGINATOR - VOLUME - LEVEL - TYPE - ROLE - CLASS - NUMBER 156162-STL-XX-ZZ-DR-A-ZZZZ-E2001	STATUS _ REVISION PL_PL03