




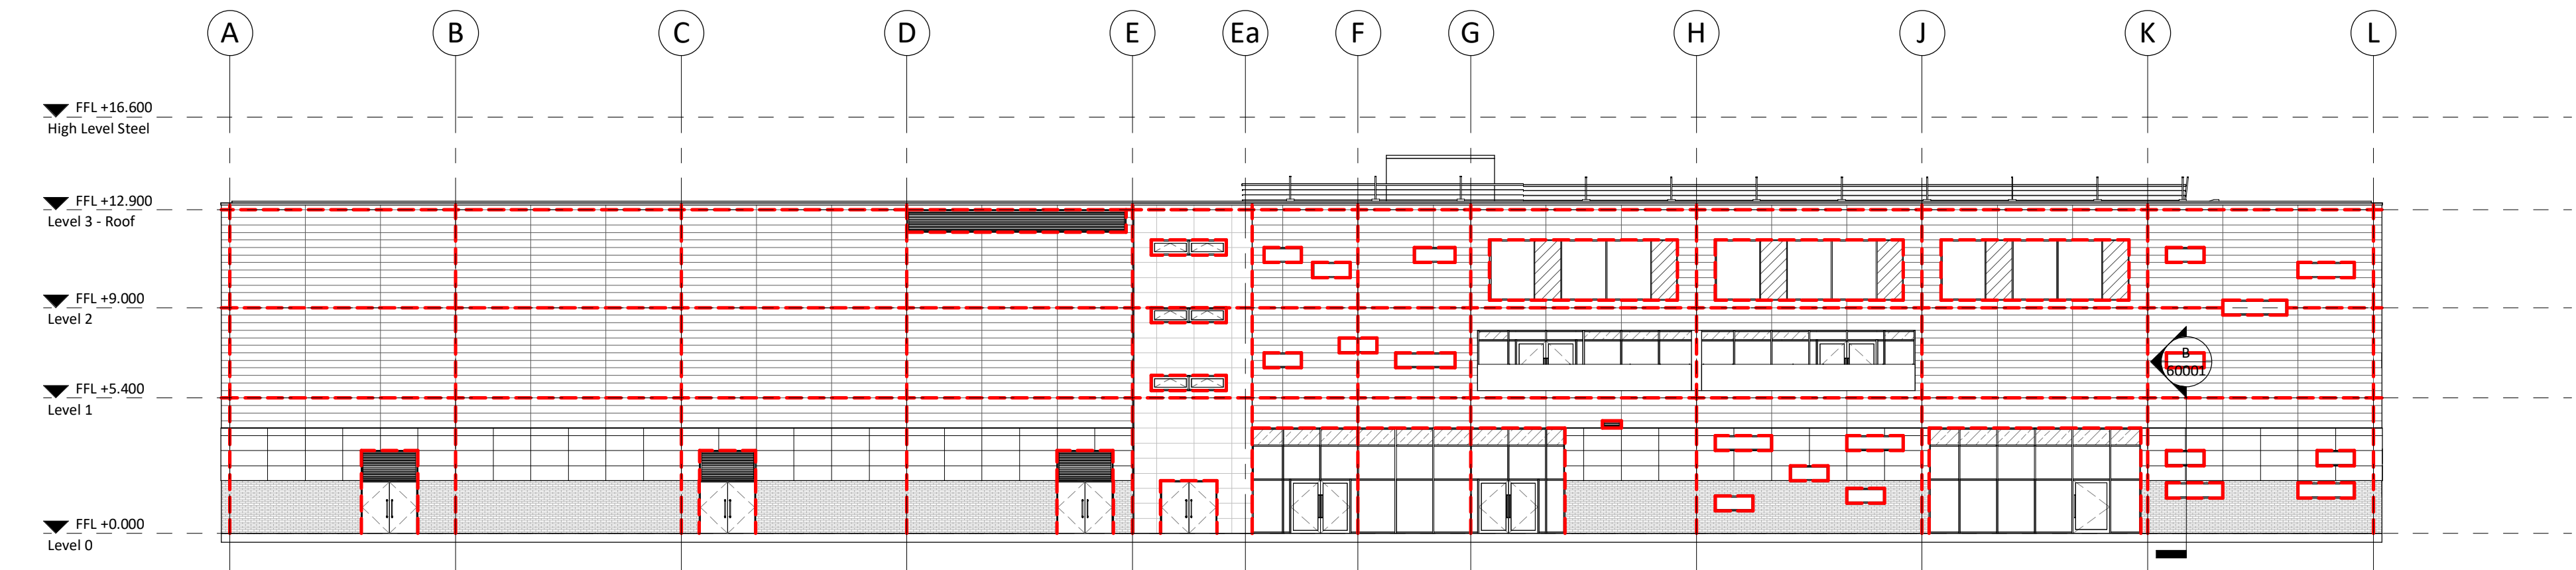


1 Proposed West Elevation
1 : 200

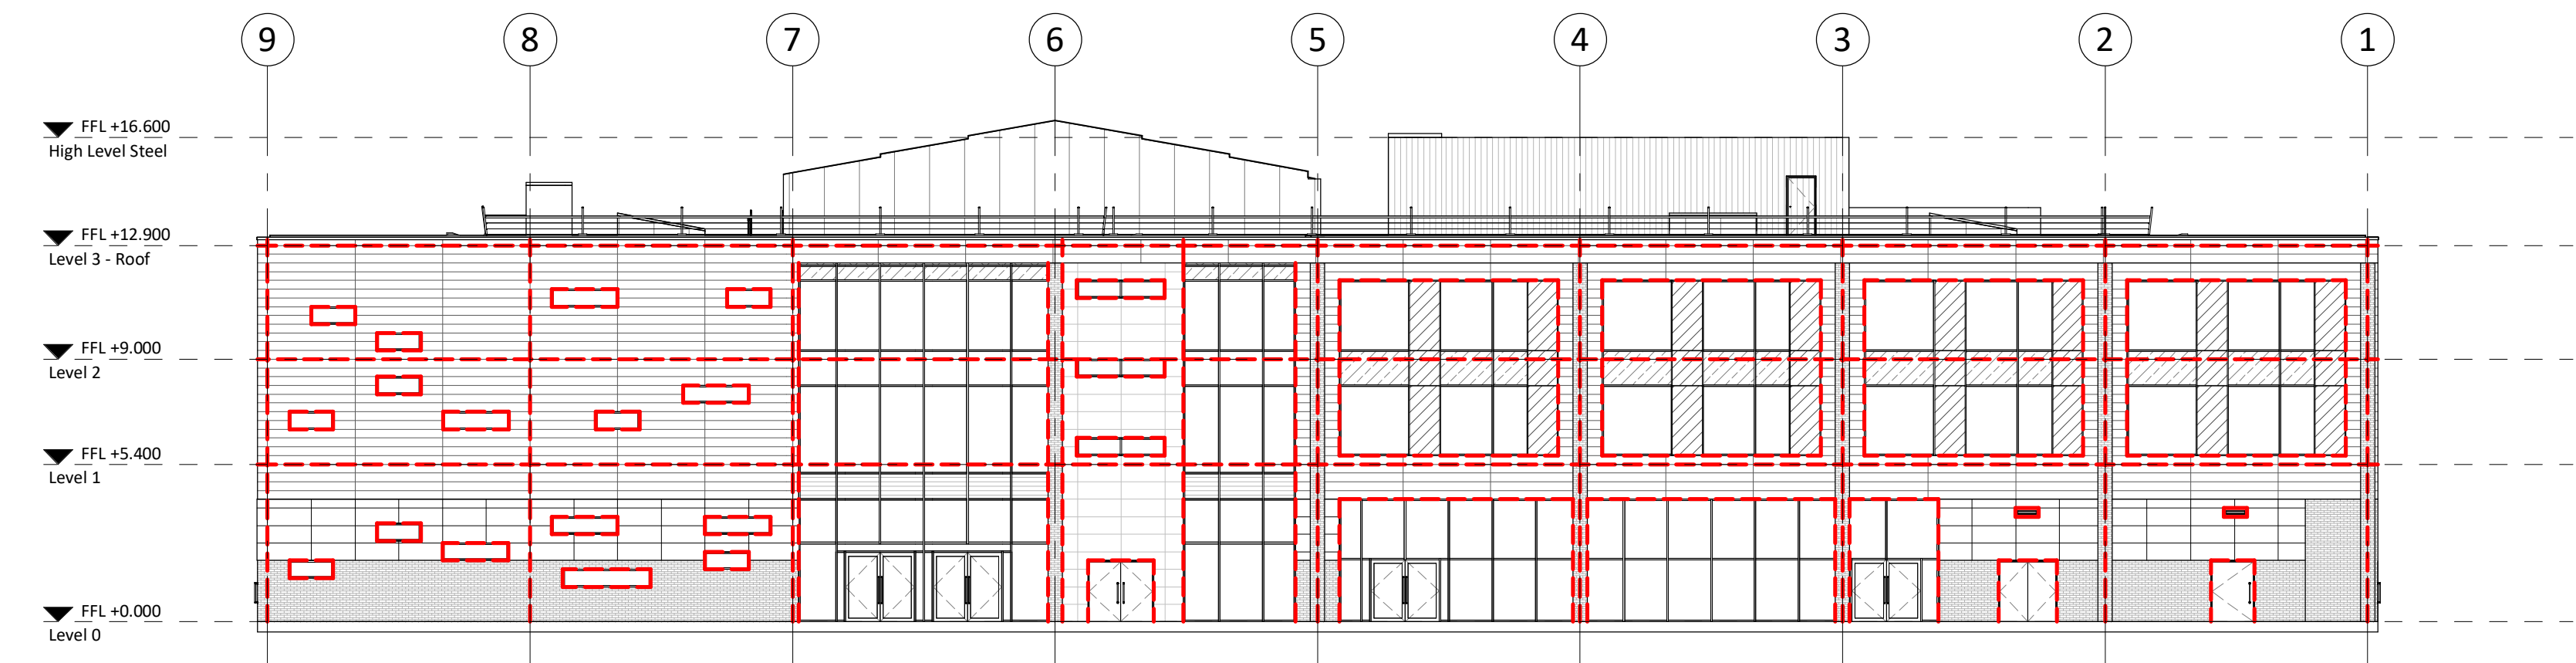

2 Proposed South Elevation
1 : 200

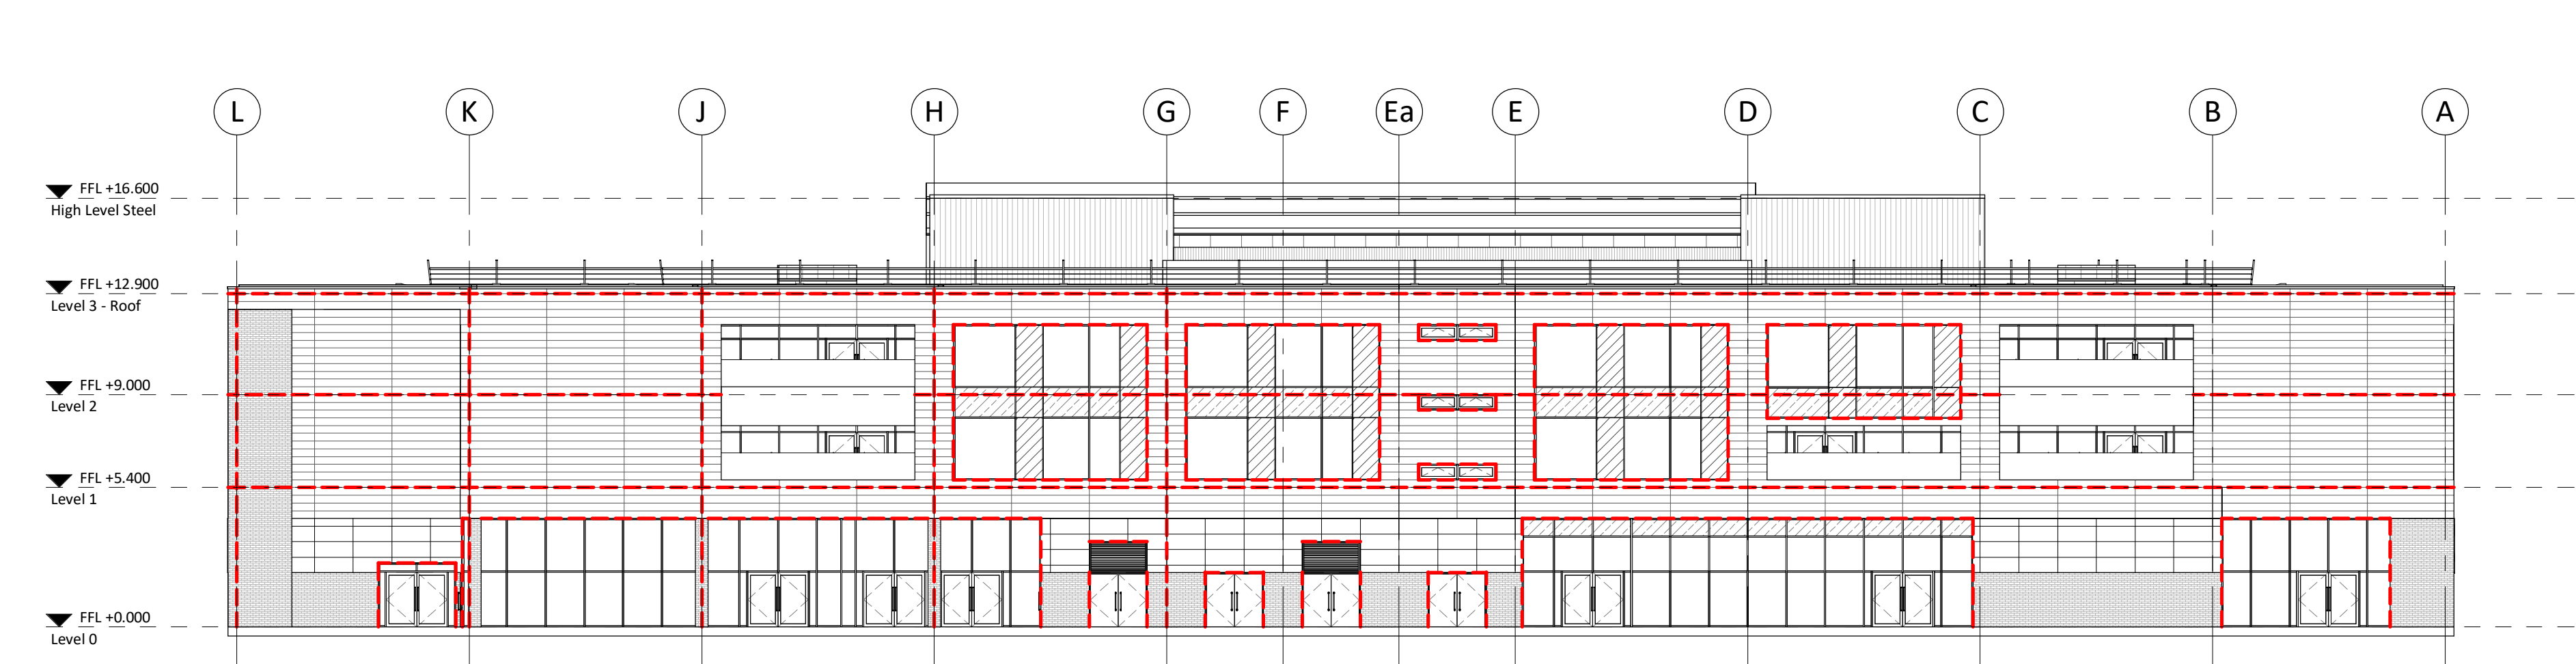

3 Proposed East Elevation
1 : 200

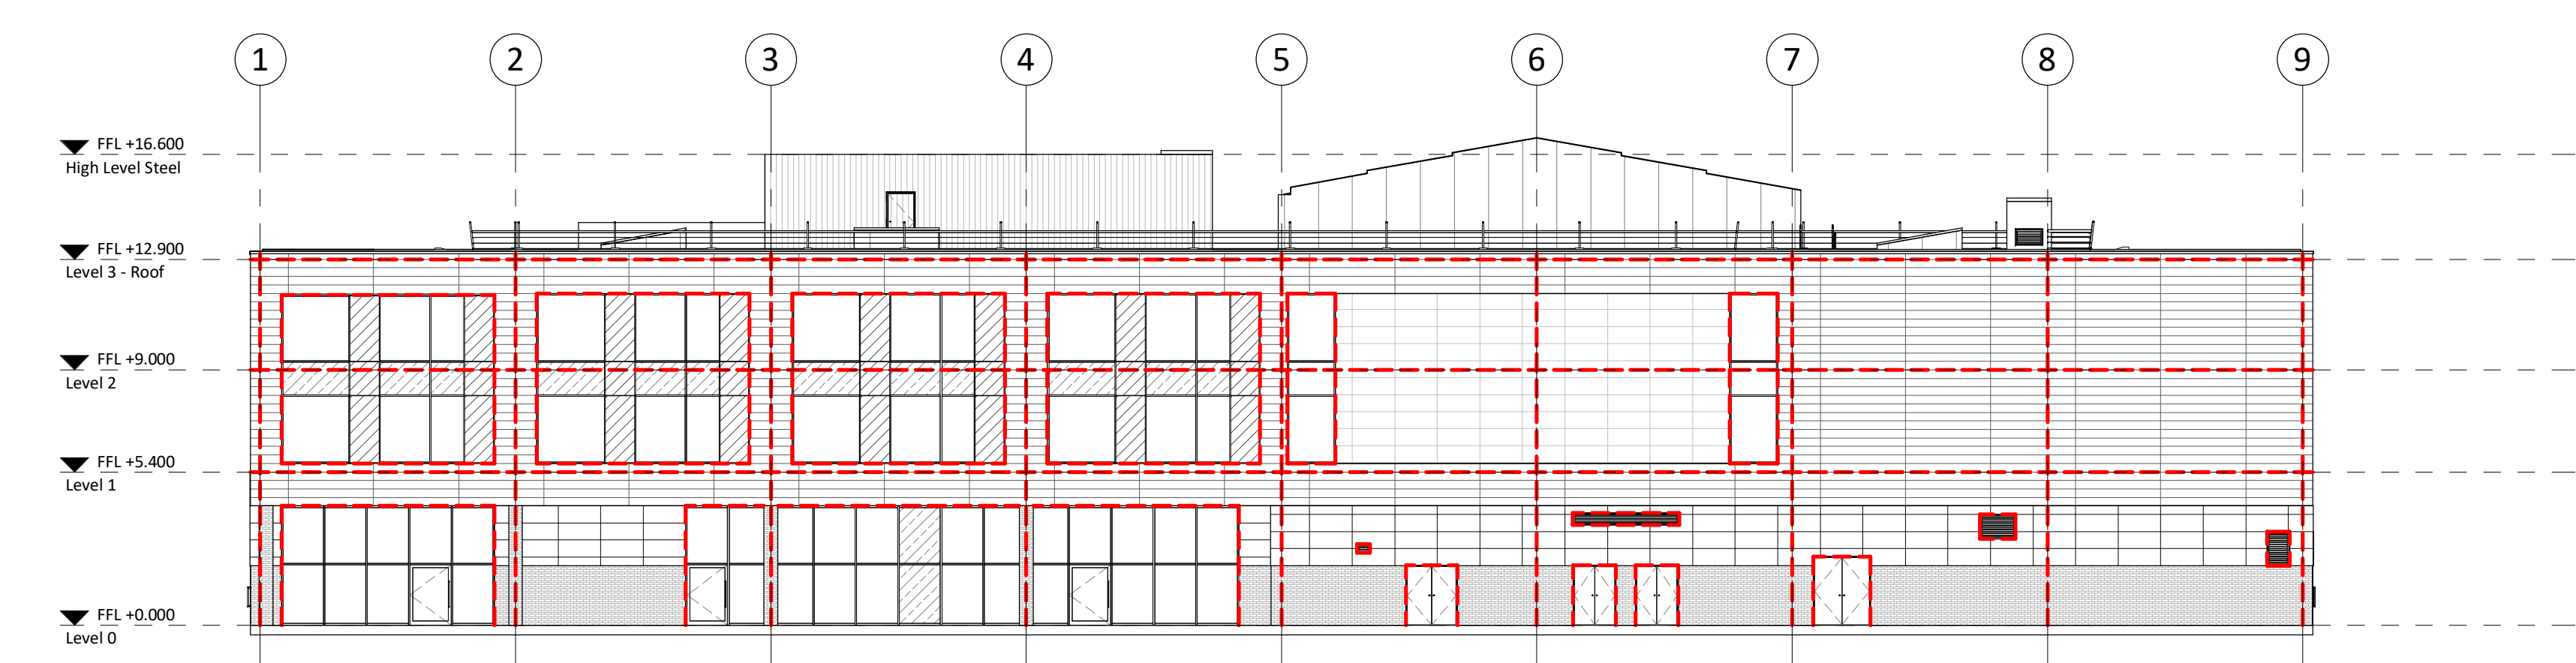

4 Proposed North Elevation
1 : 200



Elevation Key

- Wall - Pressed Zinc - 3000mm long cassettes
- Coloured coated aluminium panels
- Anvil or equivalent Aluminium Rainscreen
- Corium or equivalent Brick Slip Replacement
- Composite Panel
- Curtain Walling Satin Anodised Aluminium
- Steel Security Doorset
- Steel Mesh Screening to Rooftop Plant Areas
- Glass Look-alike Panels
- Glass Look-alike Panels (Between Floors)
- Vertical Timber Cladding
- Glass Balustrade

These elevations have been produced for illustration purpose only and are subject to further detailed coordination with specialist suppliers to establish the support system including structure, fixing details, interfaces, reveals etc

--- Cavity Barrier Locations.

Note - Vertical & horizontal cavity barrier locations based on historic information.
Final extent/ requirement to be confirmed by fire Engineer and to building control approval.

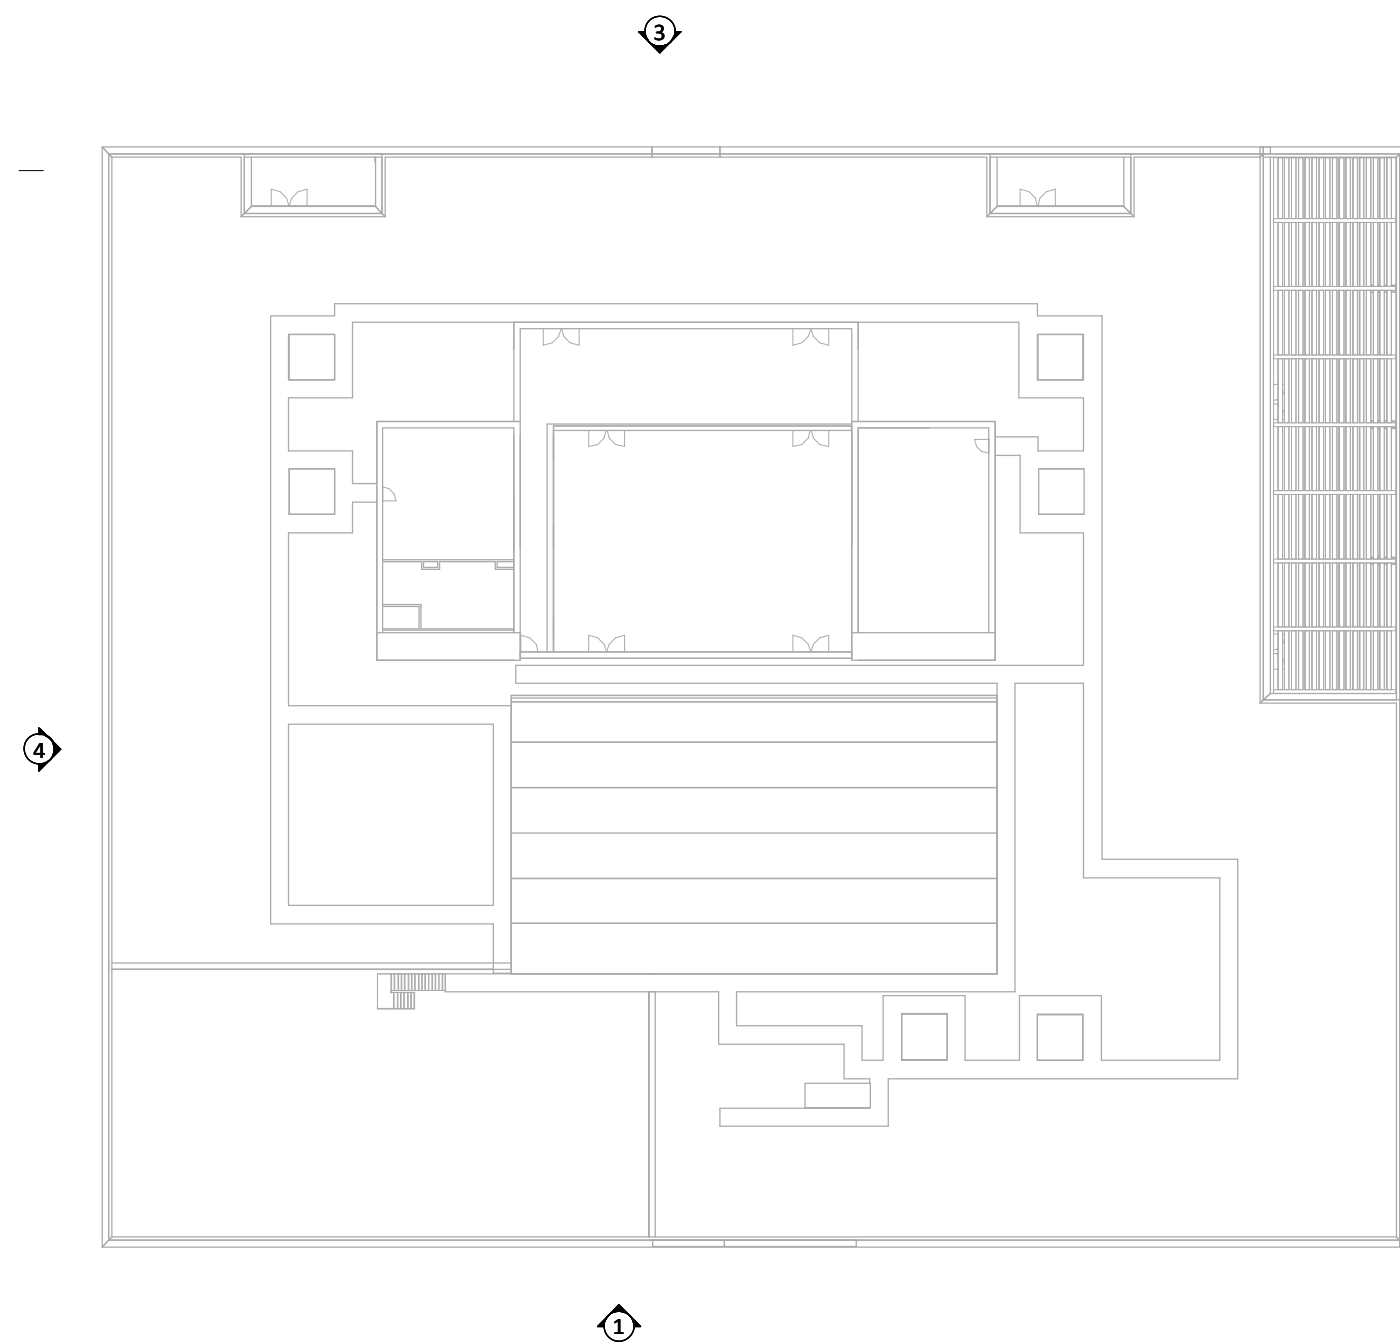 

PL PL03 25/10/2023 Planning
P02 22/05/2023 Option 1 3D view and title blocks corrected
P01 19/05/2023 First issue for client presentation

STATUS	REV	DATE	DESCRIPTION	REVISED BY
CLIENT				WA
				CHECKED BY SB
				ORIGINATOR NO 156165

CONSULTANT
STRIDE TREGLOWN
www.stridetreglow.com © Stride Treglow Limited 2020
PROJECT
LC2a, All Saints Catholic High School
Roughwood Drive, Kirkby, L33 8XF

DRAWING TITLE
Proposed Elevations - Option 2

STATUS CODE	SCALE
PL : Authorized and accepted	As indicated@A1
DRAWING USAGE: INFORMATION ONLY	
PROJECT - ORIGINATOR - VOLUME - LEVEL - TYPE - ROLE - CLASS - NUMBER	STATUS_REVISION
156165-STL-XX-ZZ-DR-A-20003	PL_PL03