


Elevation Key

- Wall - Pressed Zinc - 3000mm long cassettes
- Coloured coated aluminium panels
- Anvil or equivalent Aluminium Rainscreen
- Corium or equivalent Brick Slip Replacement
- Composite Panel
- Curtain Walling Satin Anodised Aluminium
- Steel Security Doorset
- Steel Mesh Screening to Rooftop Plant Areas
- Glass Look-alike Panels
- Glass Look-alike Panels (Between Floors)
- Vertical Timber Cladding
- Glass Balustrade

These elevations have been produced for illustration purpose only and are subject to further detailed coordination with specialist suppliers to establish the support system including structure, fixing details, interfaces, reveals etc.

 

PL	PL03	25/10/2023	Planning
P02	22/05/2023	Option 1 3D view and title blocks corrected	
P01	19/05/2023	First issue for client presentation	
STATUS	REV	DATE	DESCRIPTION
CLIENT			
Balfour Beatty			REVISED BY WA
			CHECKED BY SB
			ORIGINATOR NO 156165

CONSULTANT
STRIDE TREGLOWN
www.stridetreglown.com © Stride Treglown Limited 2020
PROJECT
LC2a, All Saints Catholic High School
Roughwood Drive, Kirkby, L33 8XF

DRAWING TITLE
Proposed Elevations - Coloured - Option 2

STATUS CODE	SCALE
PL : Authorized and accepted	As indicated@A1
DRAWING USAGE: <i>Planning Application</i>	
PROJECT - ORIGINATOR - VOLUME - LEVEL - TYPE - ROLE - CLASS - NUMBER	STATUS _ REVISION
156165-STL-XX-ZZ-DR-A-20004	PL_PL03




1 Proposed West Elevation
1 : 200




2 Proposed South Elevation
1 : 200



3 Proposed East Elevation
1 : 200

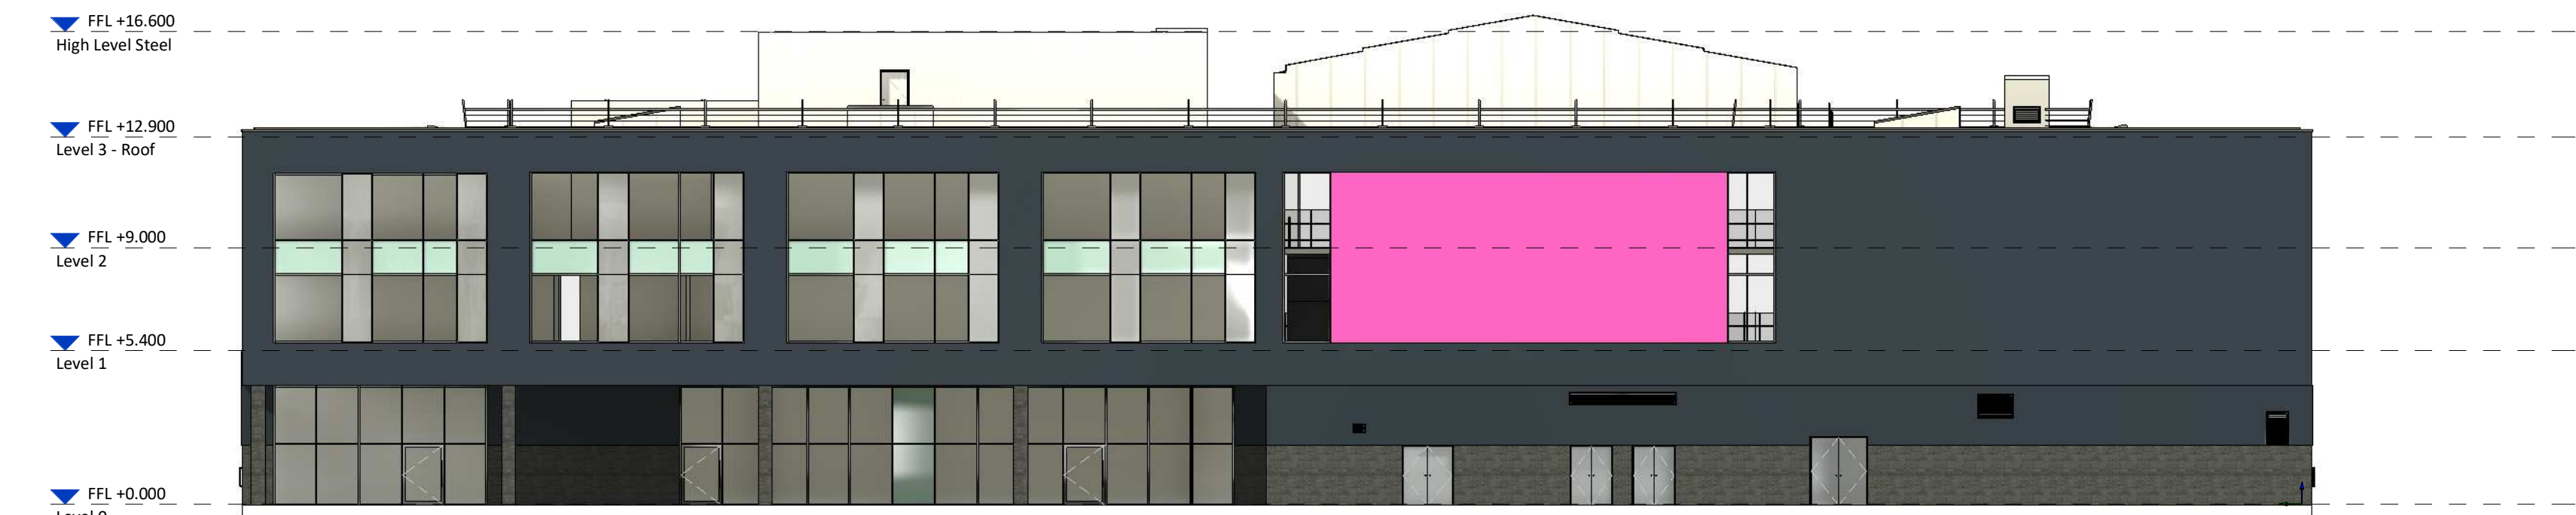

4 Proposed North Elevation
1 : 200

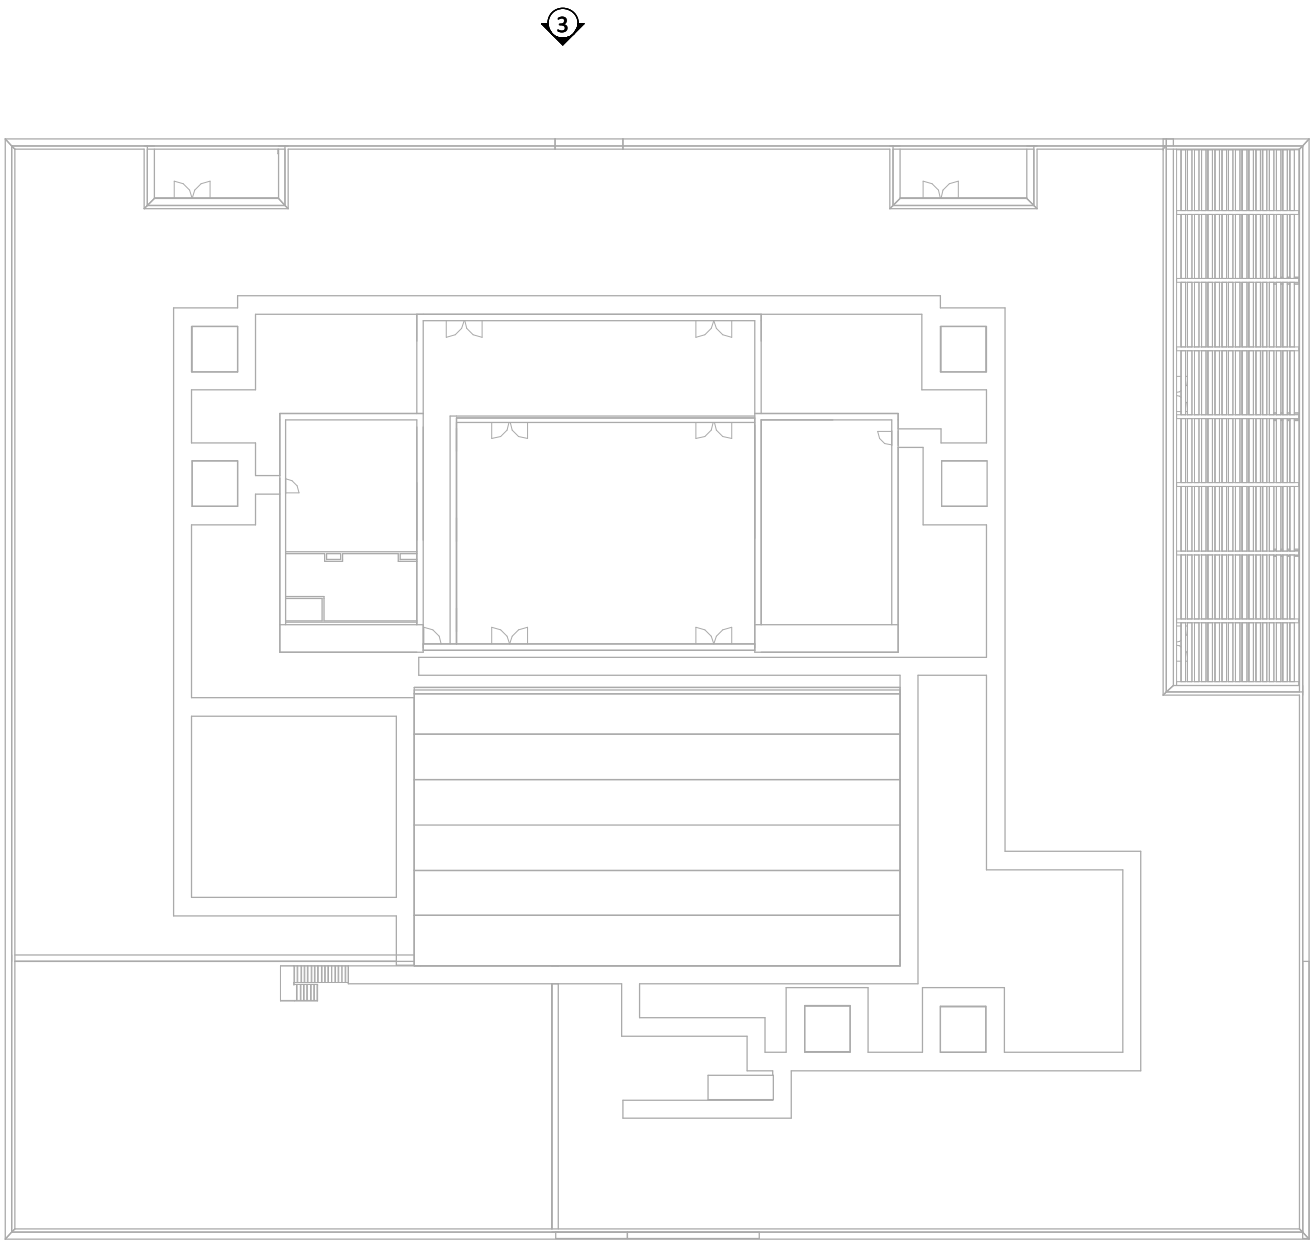

2

3

4

1