


Elevation Key

- Wall - Pressed Zinc - 3000mm long cassettes
- Coloured coated aluminium panels
- Brickwork - Aston Mid Multi
- Composite Panel
- Curtain Walling - Satin Anodised Aluminium
- Steel Security Doorset
- Steel Mesh Screening to Rooftop Plant Areas
- Glass Look-alike Panels
- Glass Look-alike Panels (Between Floors)
- Vertical Timber Cladding
- Glass Balustrade

 


PL PL03 25/10/2023 Planning
P02 22/05/2023 Option 1 3D view and title blocks corrected
P01 19/05/2023 First issue for client presentation

STATUS	REV	DATE	DESCRIPTION	REVISED BY
CLIENT				WA
Balfour Beatty				CHECKED BY
				SB
				ORIGINATOR NO
				156165


CONSULTANT
STRIDE TREGLOWN
www.stridetreglown.com © Stride Treglown Limited 2020
PROJECT
LC2a, All Saints Catholic High School
Roughwood Drive, Kirkby, L33 8XF

DRAWING TITLE
Existing Elevations


STATUS CODE	SCALE
PL : Authorized and accepted	As indicated@A1
DRAWING USAGE: <i>Planning Application</i>	
PROJECT - ORIGINATOR - VOLUME - LEVEL - TYPE - ROLE - CLASS - NUMBER	STATUS _ REVISION
156165-STL-XX-ZZ-DR-A-E2001	PL_PL03

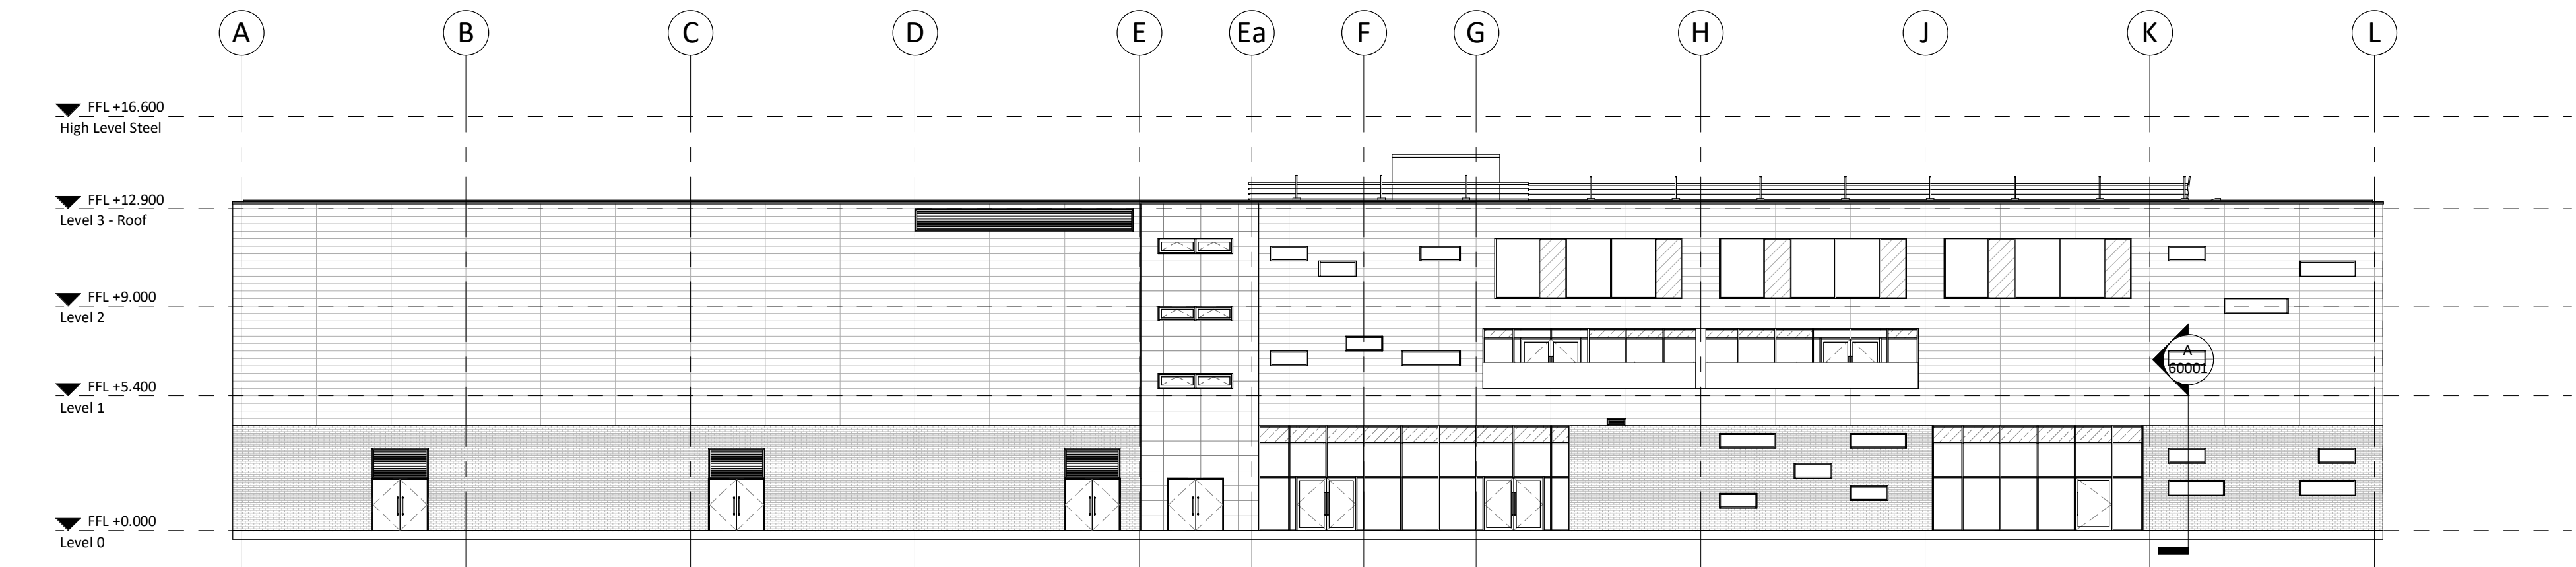


① Existing West Elevation
1 : 200

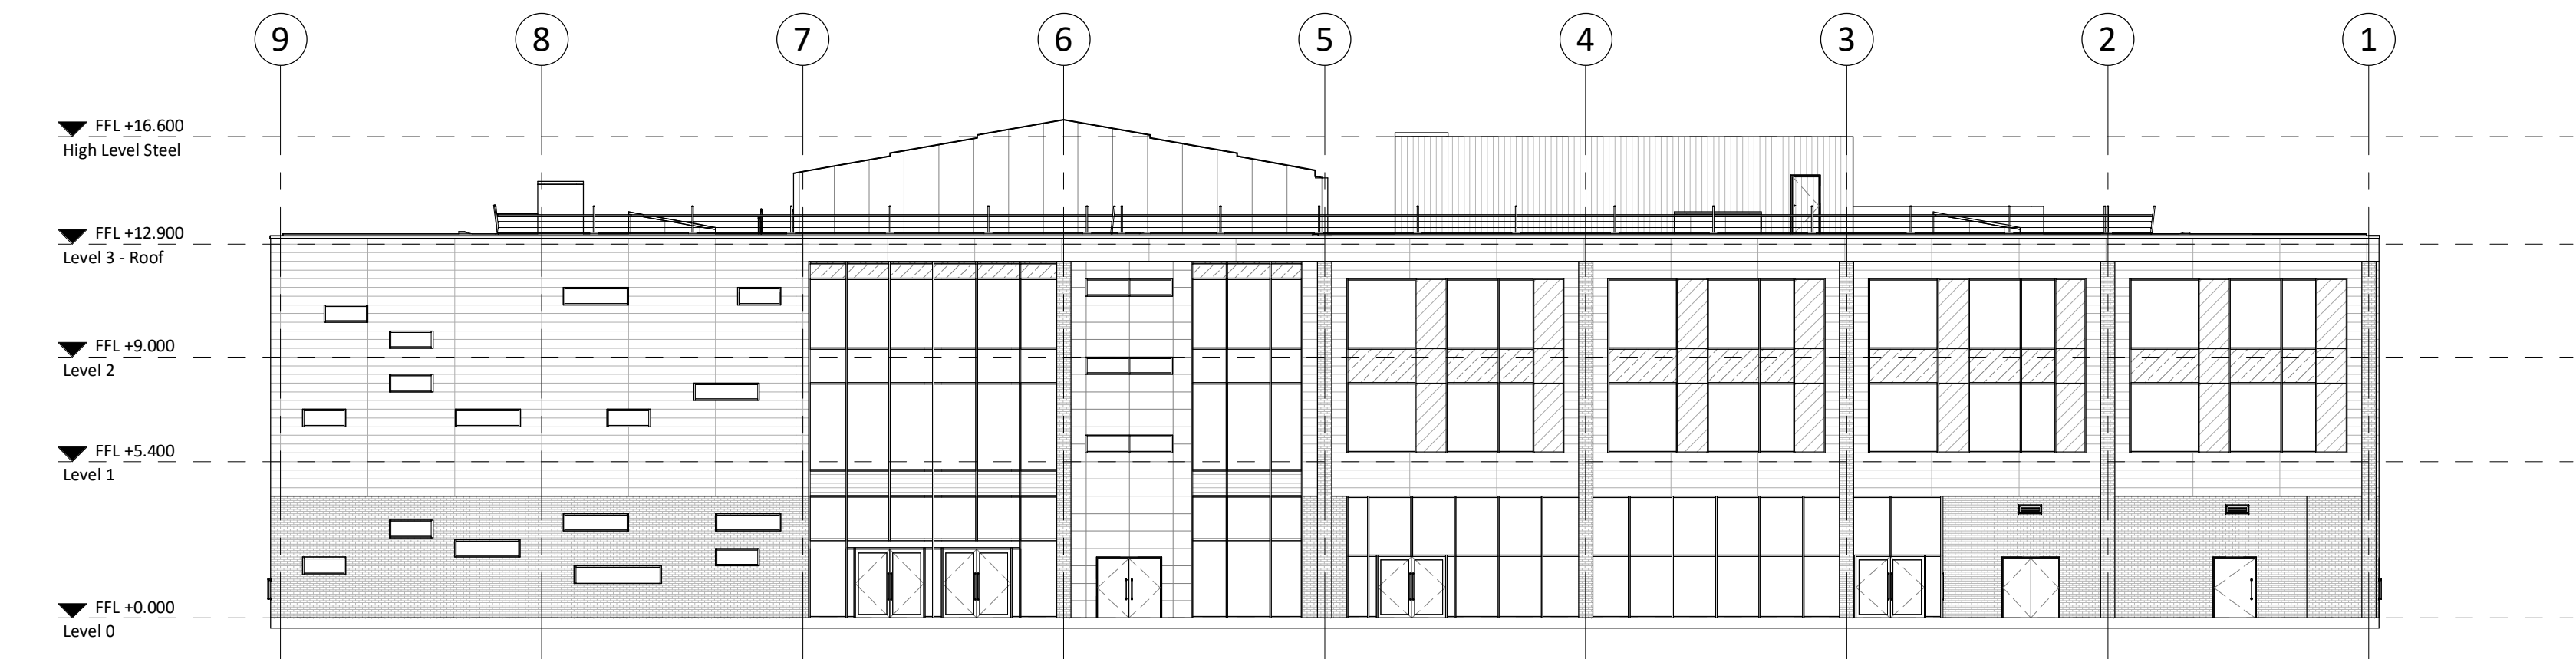

② Existing South Elevation
1 : 200

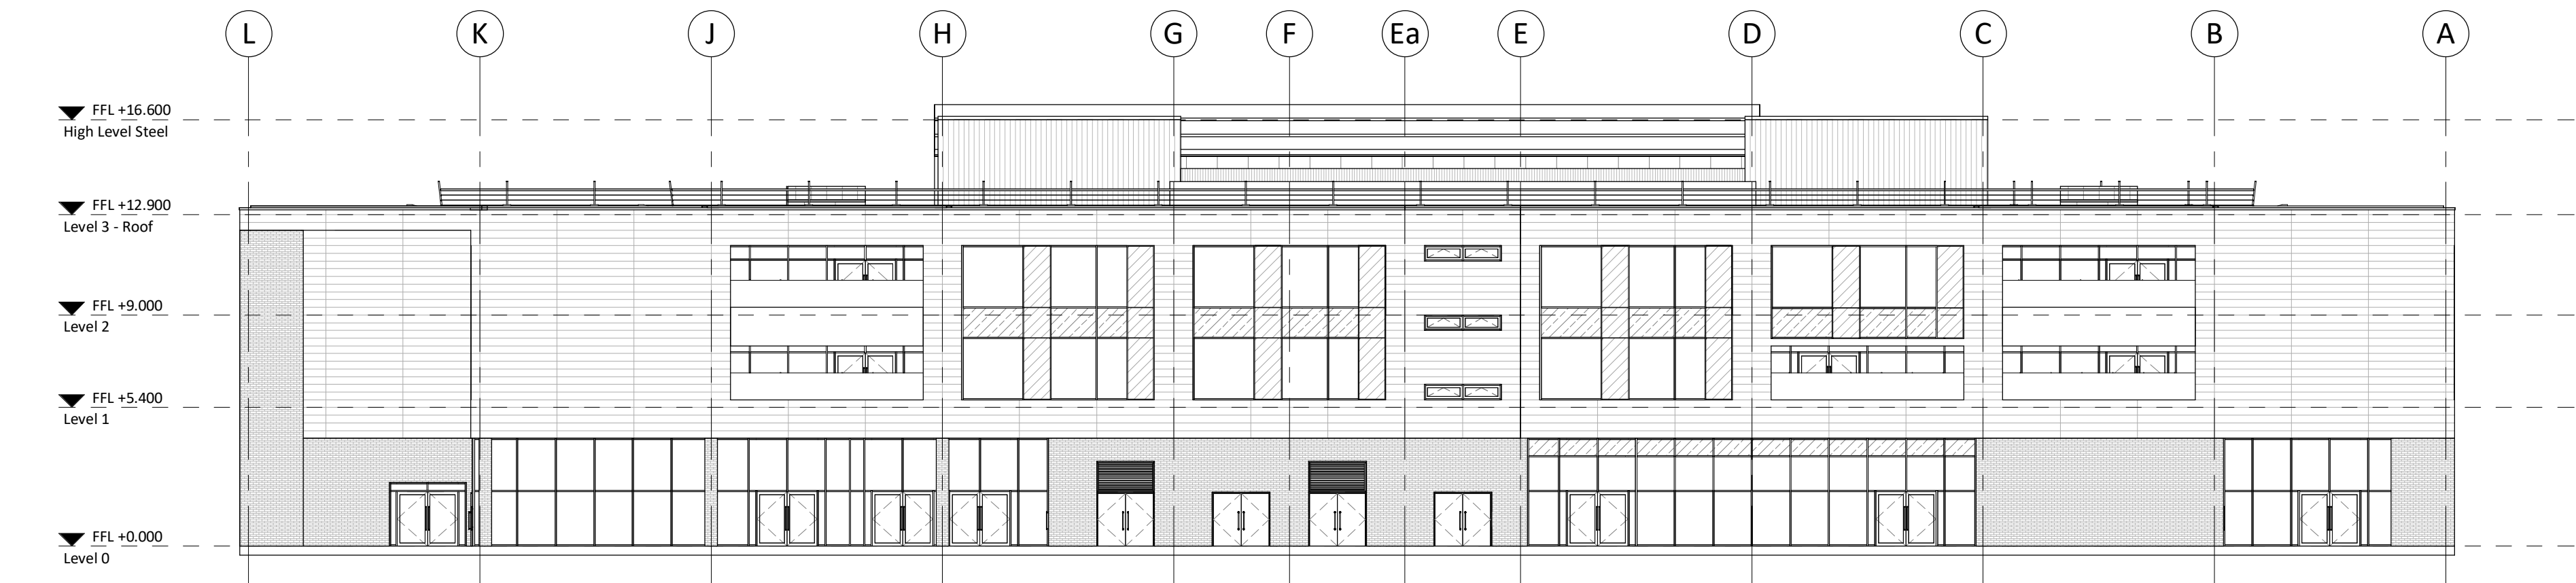

③ Existing East Elevation
1 : 200

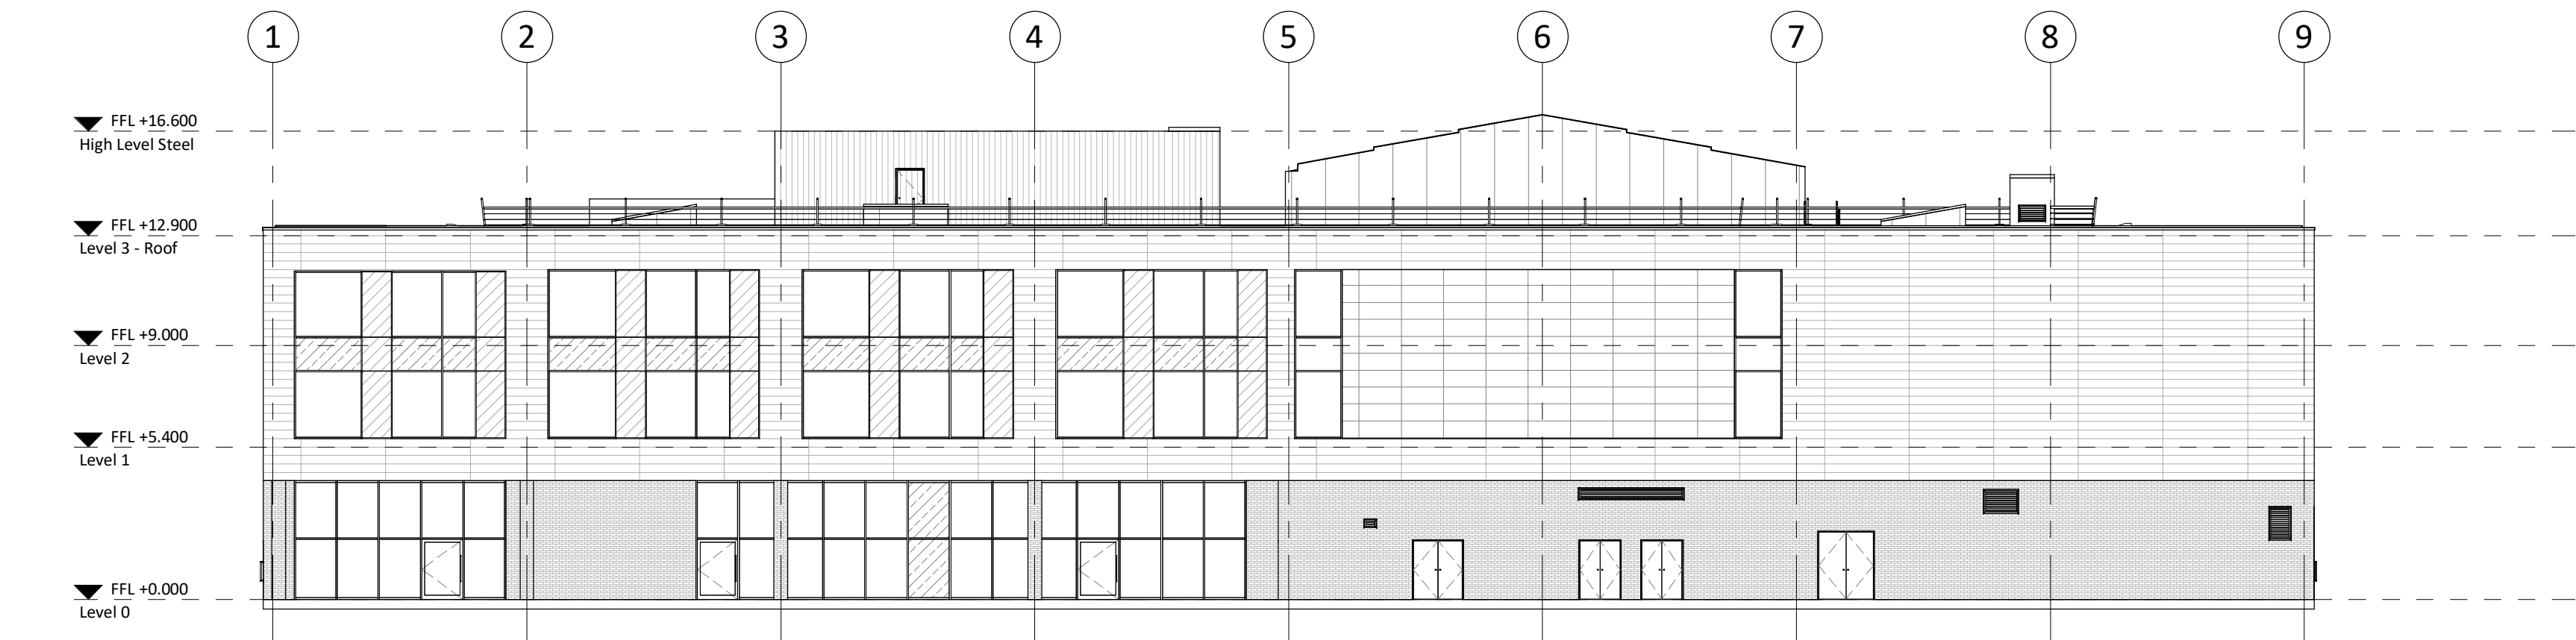

④ Existing North Elevation
1 : 200

