




1 Existing South Elevation
1 : 200

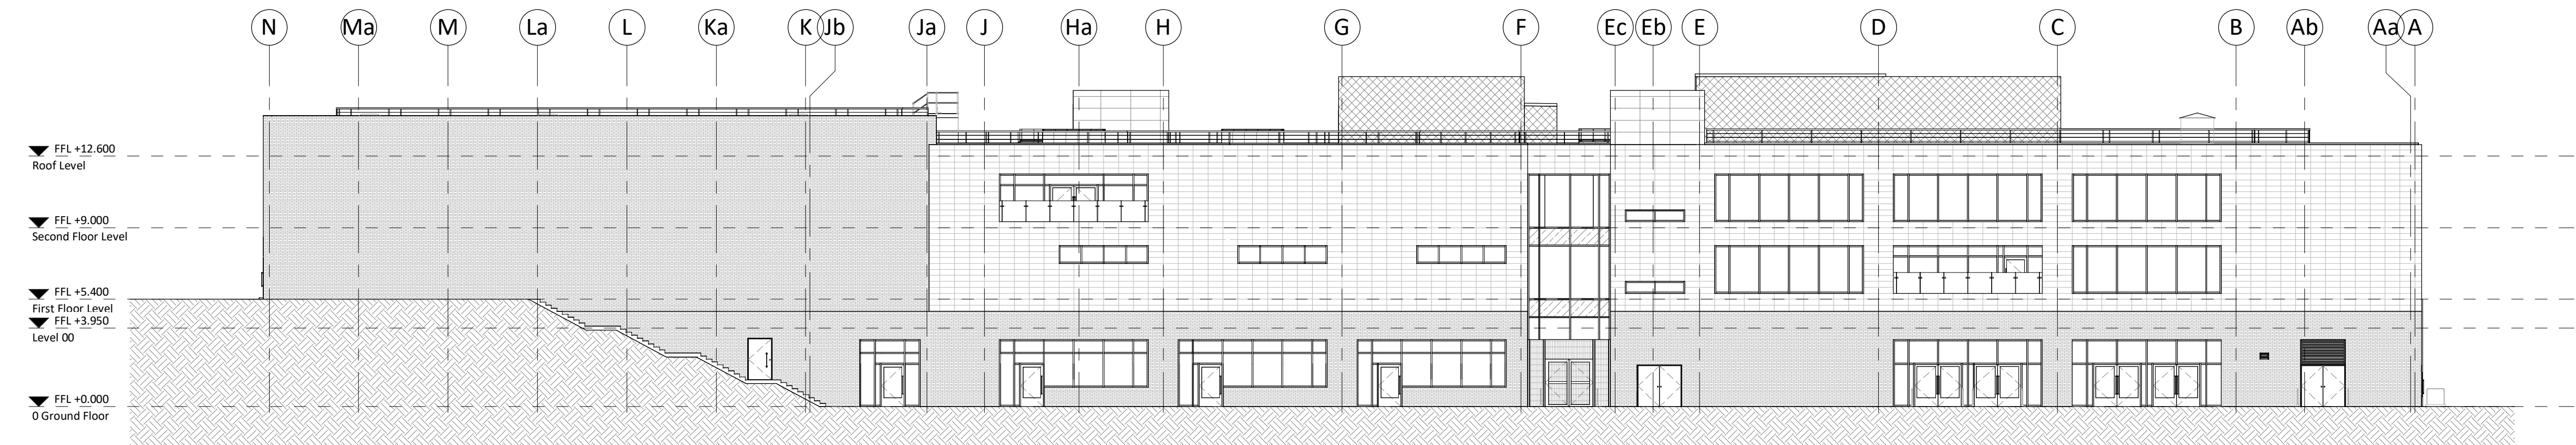

2 Existing North Elevation
1 : 200

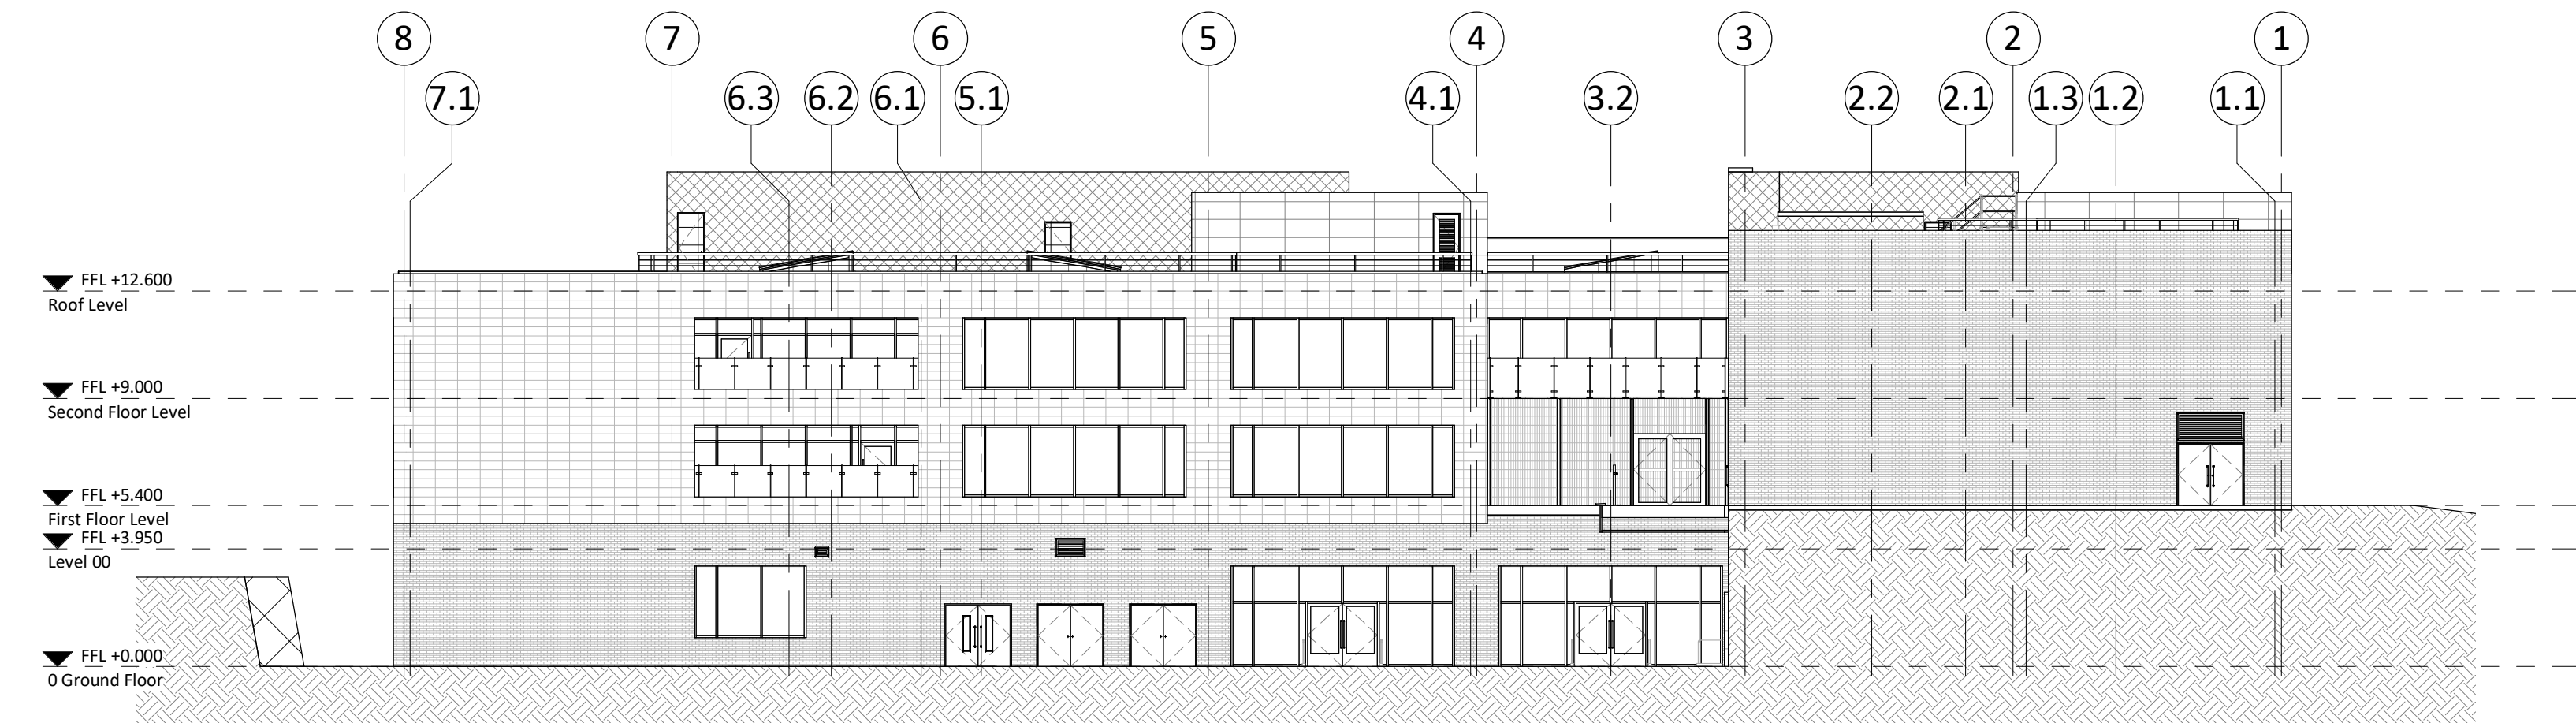


3 Existing East Elevation
1 : 200

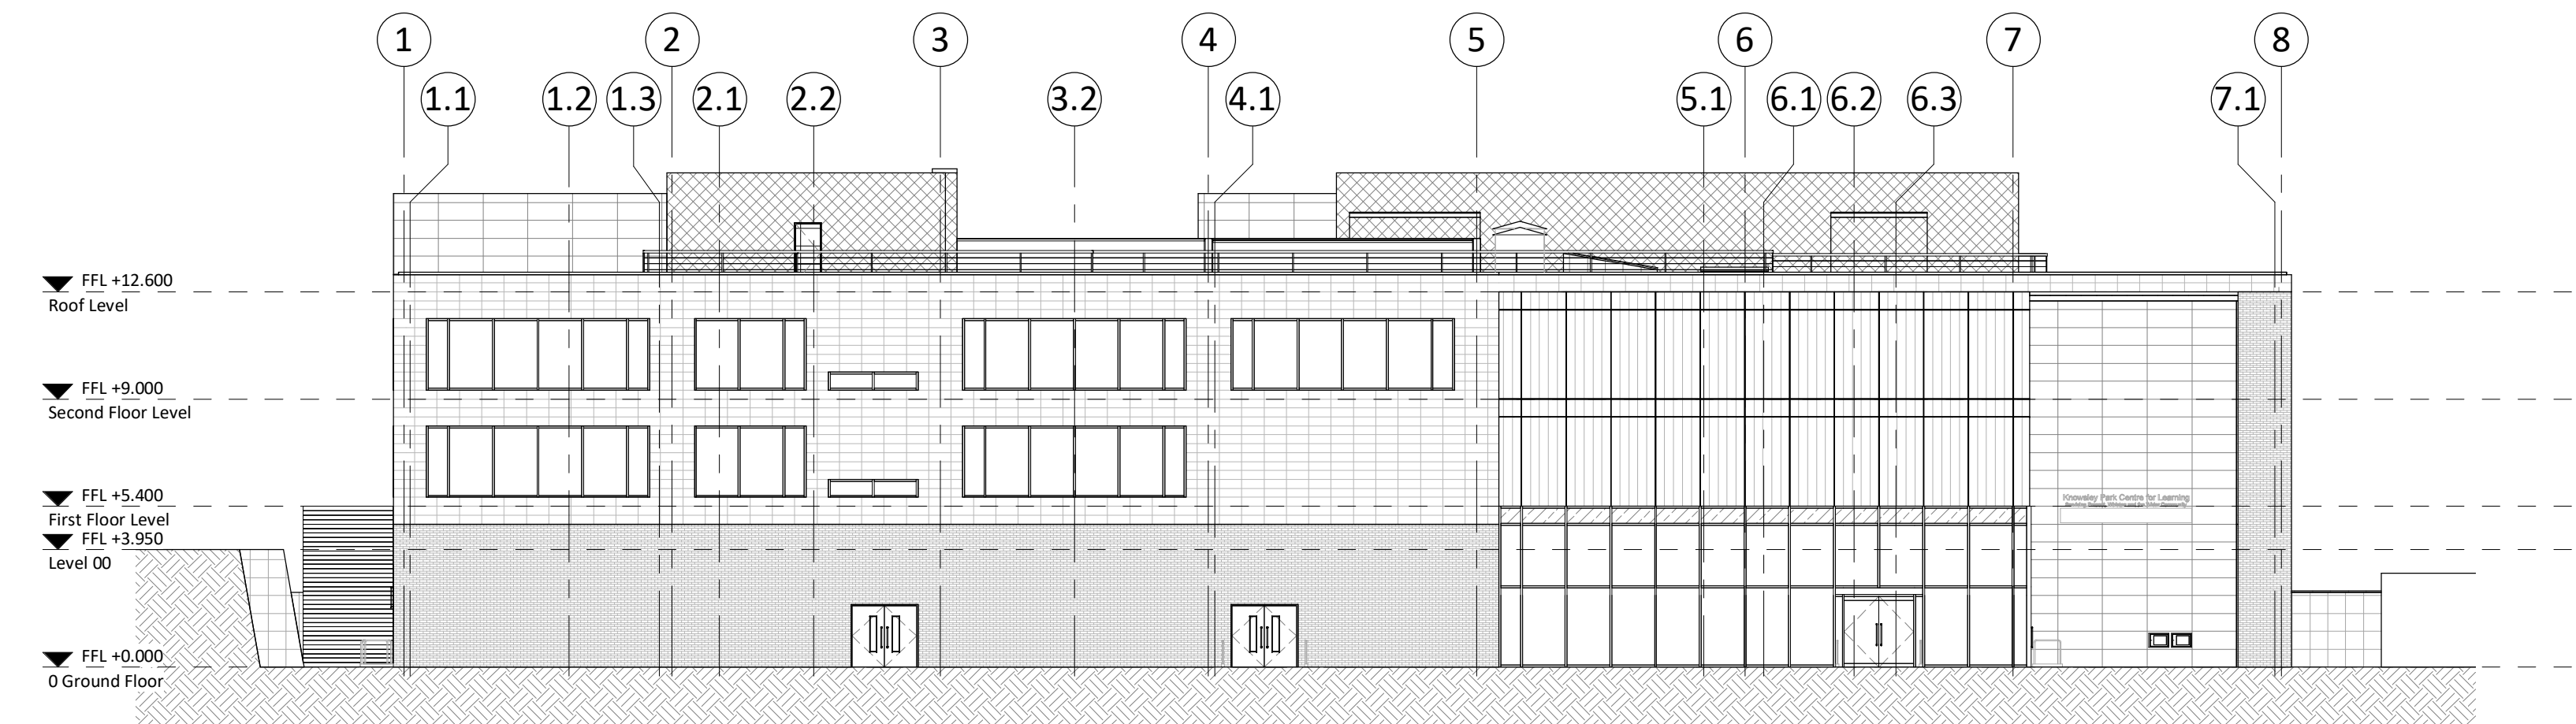

4 Existing West Elevation
1 : 200

Elevation Key

- Argeton 'Natural Red' Terracotta rainscreen tiles 750 x 300mm
- Brick Slip Cladding with Blockley Board Blend Slips
- Curtain Walling - Satin Anodised Aluminium RAL 7011
- Steel Profile Screening to Rooftop Plant Areas
- Verti-Kal Translucent Wall Panels
- Glass Look-alike Panels (Between Floors)
- Steel Security Doorset
- Glass Balustrading
- Petrach Panel
- Vertical Timber Cladding

 

PL	PL03	25/10/2023	Planning
S2	P02	09/06/2023	Issued for proof of concept
	P01	12/05/2023	First issue for client presentation

STATUS	REV	DATE	DESCRIPTION	REVISED BY
CLIENT				WA
				CHECKED BY SB
				ORIGINATOR NO 156163

CONSULTANT
STRIDE TREGLOWN
www.stridetreglow.com © Stride Treglow Limited 2020
PROJECT
LC6 The Prescott School
Knowsley Park Lane, Prescott, L34 3NB

DRAWING TITLE
Existing Elevations

STATUS CODE PL : Authorized and accepted	SCALE As indicated@A1
DRAWING USAGE: <i>Planning Application</i>	
PROJECT - ORIGINATOR - VOLUME - LEVEL - TYPE - ROLE - CLASS - NUMBER 156163-STL-XX-ZZ-DR-A-E2000	STATUS _ REVISION PL_PL03

