


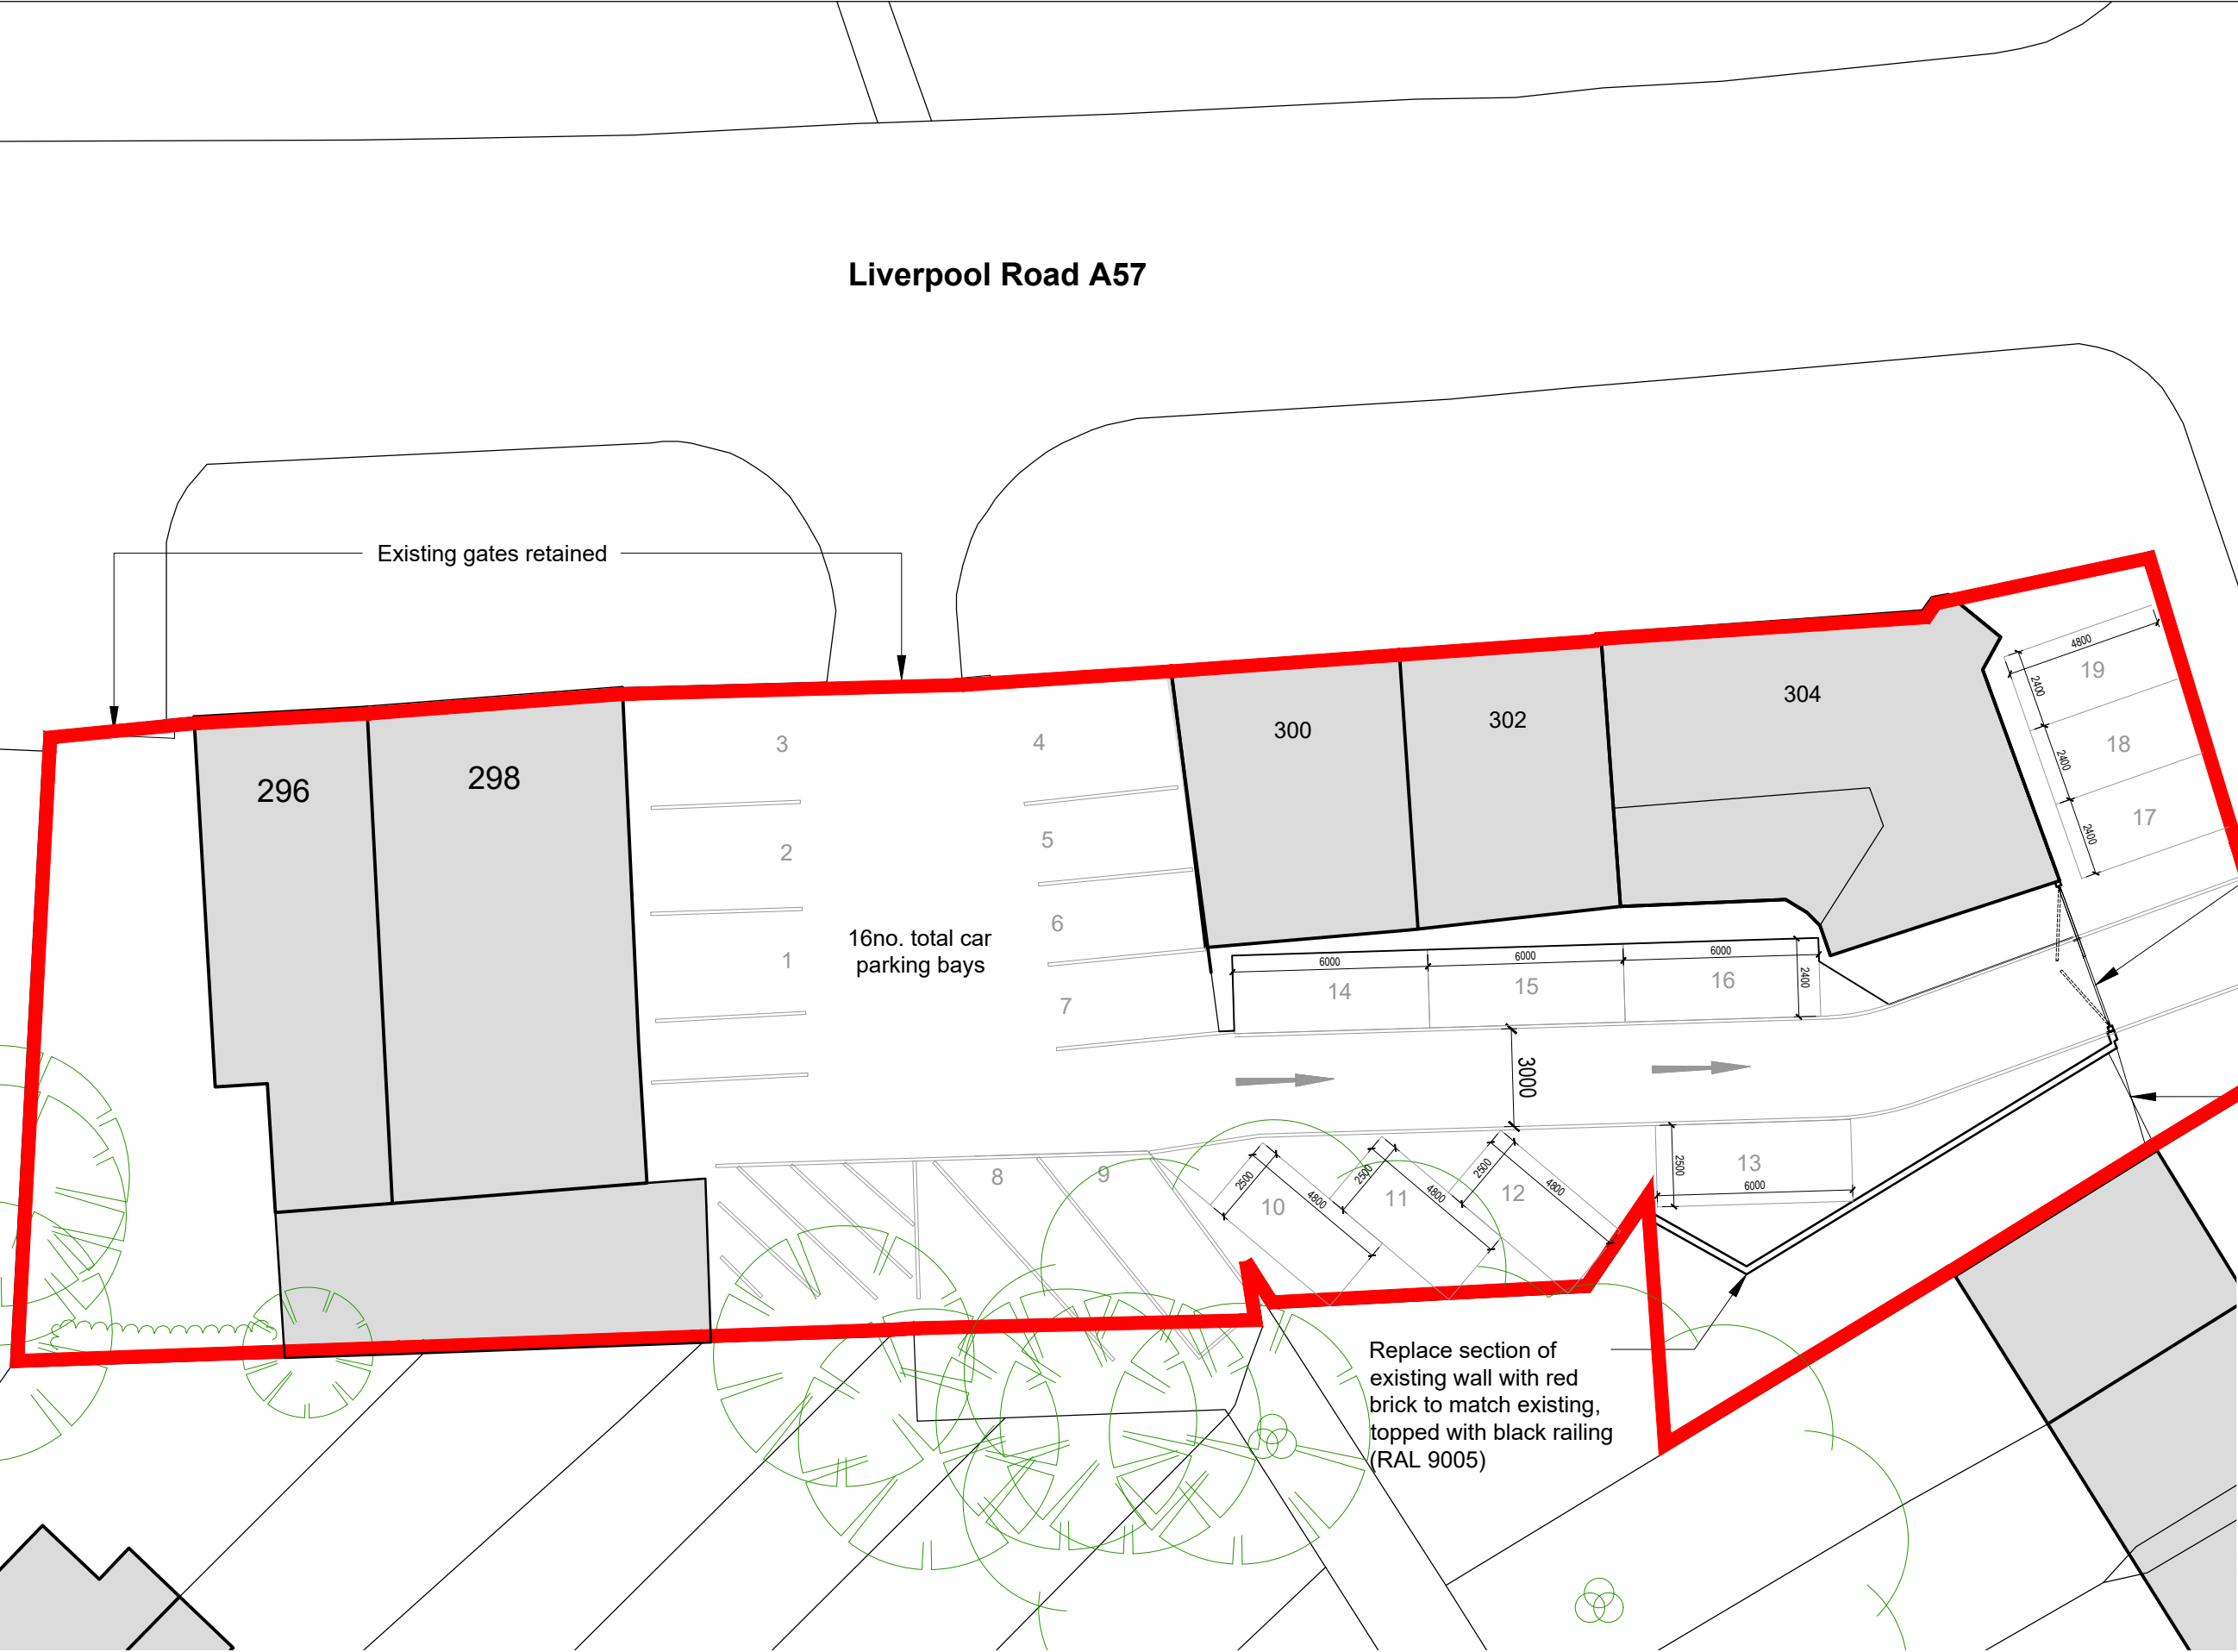

NOTES AEWTP029C

- All dimensions and levels are to be checked on site.
- Any discrepancies are to be reported to the architect before any work commences
- This drawing shall not be scaled to ascertain any dimensions. Work to figured dimensions only.
- This drawing shall not be reproduced without express written permission from AEW.
- Title overlay drawings and ownership boundaries are produced using all reasonable endeavors. AEW cannot be responsible for the accuracy or scale discrepancy of base plans supplied to them.
- All works are to be undertaken in accordance with Building Regulations and the latest British Standards.
- All proprietary materials and products are to be used strictly in accordance with the manufacturers recommendations.

CDM 2015

Client notified of duties: **TBC**
Principal Designer: **TBC**

Unless noted below, all known hazards have been highlighted on the drawing:

Cuper Crescent

Boundary wall only to be demolished and replaced with a black coated twin bar mesh gate with a top height of approx. 3000mm

Existing gate retained

P05 15/05/2025 LL TF
Boundary wall updated to twin bar mesh gates

P04 06/01/2025 DOH TF
Notes updated.

P03 02/09/2024 TF DOH
Updated to LPA comments

P02 12/06/2024 TS DOH
Client name updated. Building line, proposed parking and red line site boundary amended

P01 03/04/2024 TS DOH
Initial Issue

REV Date Drawn by: - Checked by: -

Status Purpose of Issue
S4 For Approval

drawing stage **Stage 3 Spatial Coordination**

client

Concept Property UK Ltd

project

**Tyre Outlet
Liverpool Road, Huyton**

drawing title

Proposed Site Plan

date 03/04/2024 drawn TS
scale@A3 1:200 checked DOH

Rev

P05

13878-AEW-SI-XX-DR-A-0504

JOB No

aew architects
0161 214 4370
www.aewarchitects.com

AEW

AEW Reference Number 00000