



- All dimensions and levels are to be checked on site.
- Any discrepancies are to be reported to the architect before any work commences
- This drawing shall not be scaled to ascertain any dimensions. Work to figured dimensions only.
- This drawing shall not be reproduced without express written permission from AEW.
- Title overlay drawings and ownership boundaries are produced using all reasonable endeavors. AEW cannot be responsible for the accuracy or scale discrepancy of base plans supplied to them.
- All works are to be undertaken in accordance with Building Regulations and the latest British Standards.
- All proprietary materials and products are to be used strictly in accordance with the manufacturers recommendations.


Client notified of duties: **CDM_PD_Date**
Principal Designer: **CDM_PD_Name**
Unless noted below, all known hazards have been highlighted on the drawing:

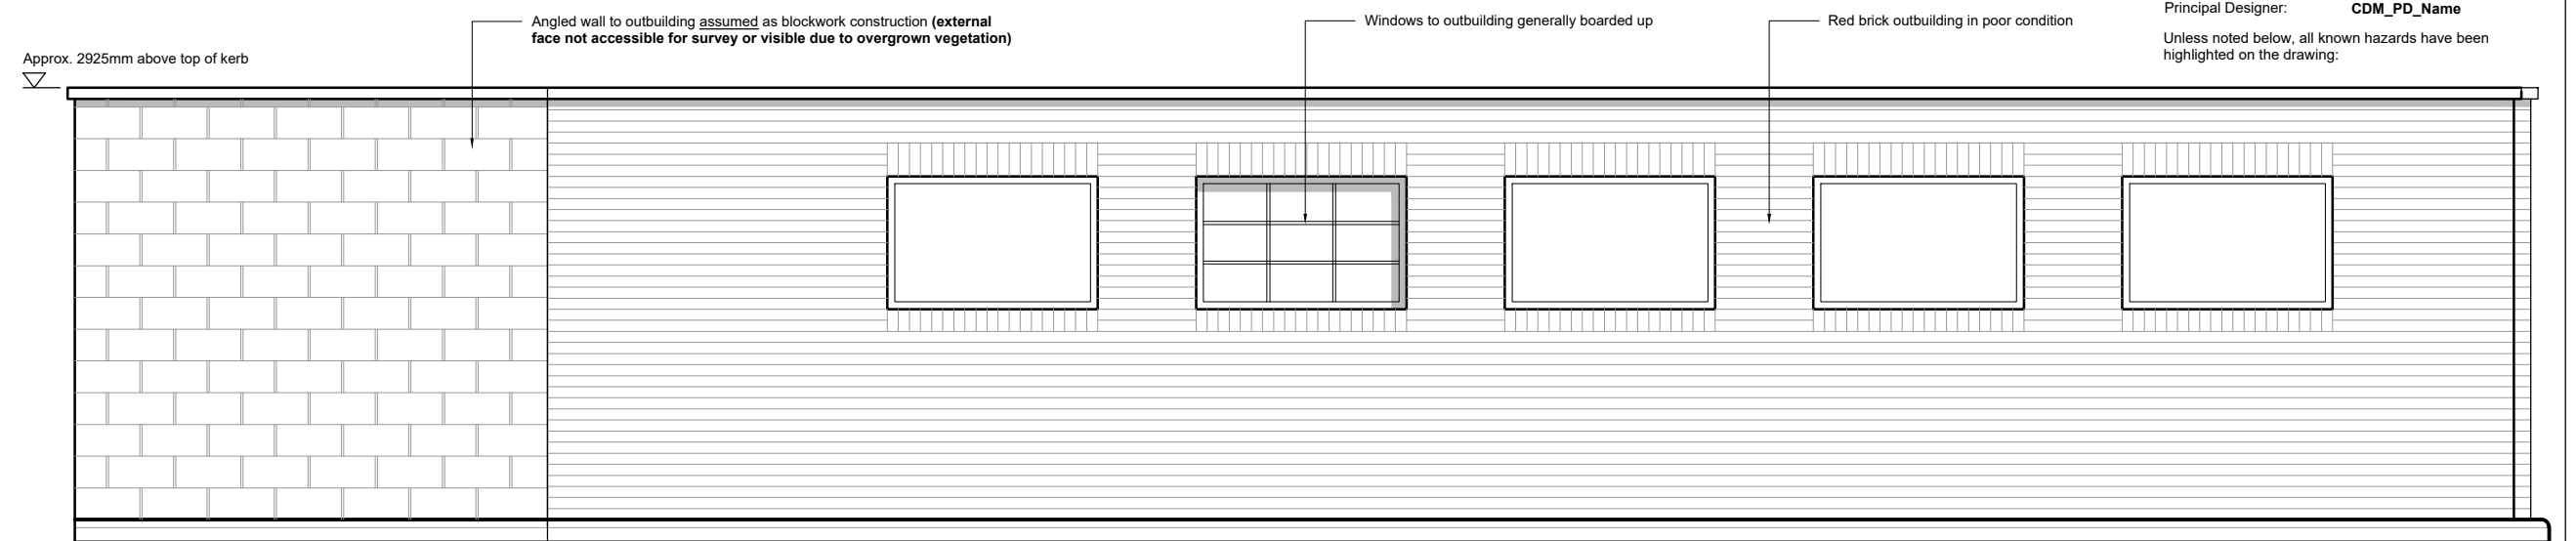

Existing South Elevation (Outbuilding fronting adjacent residential property)

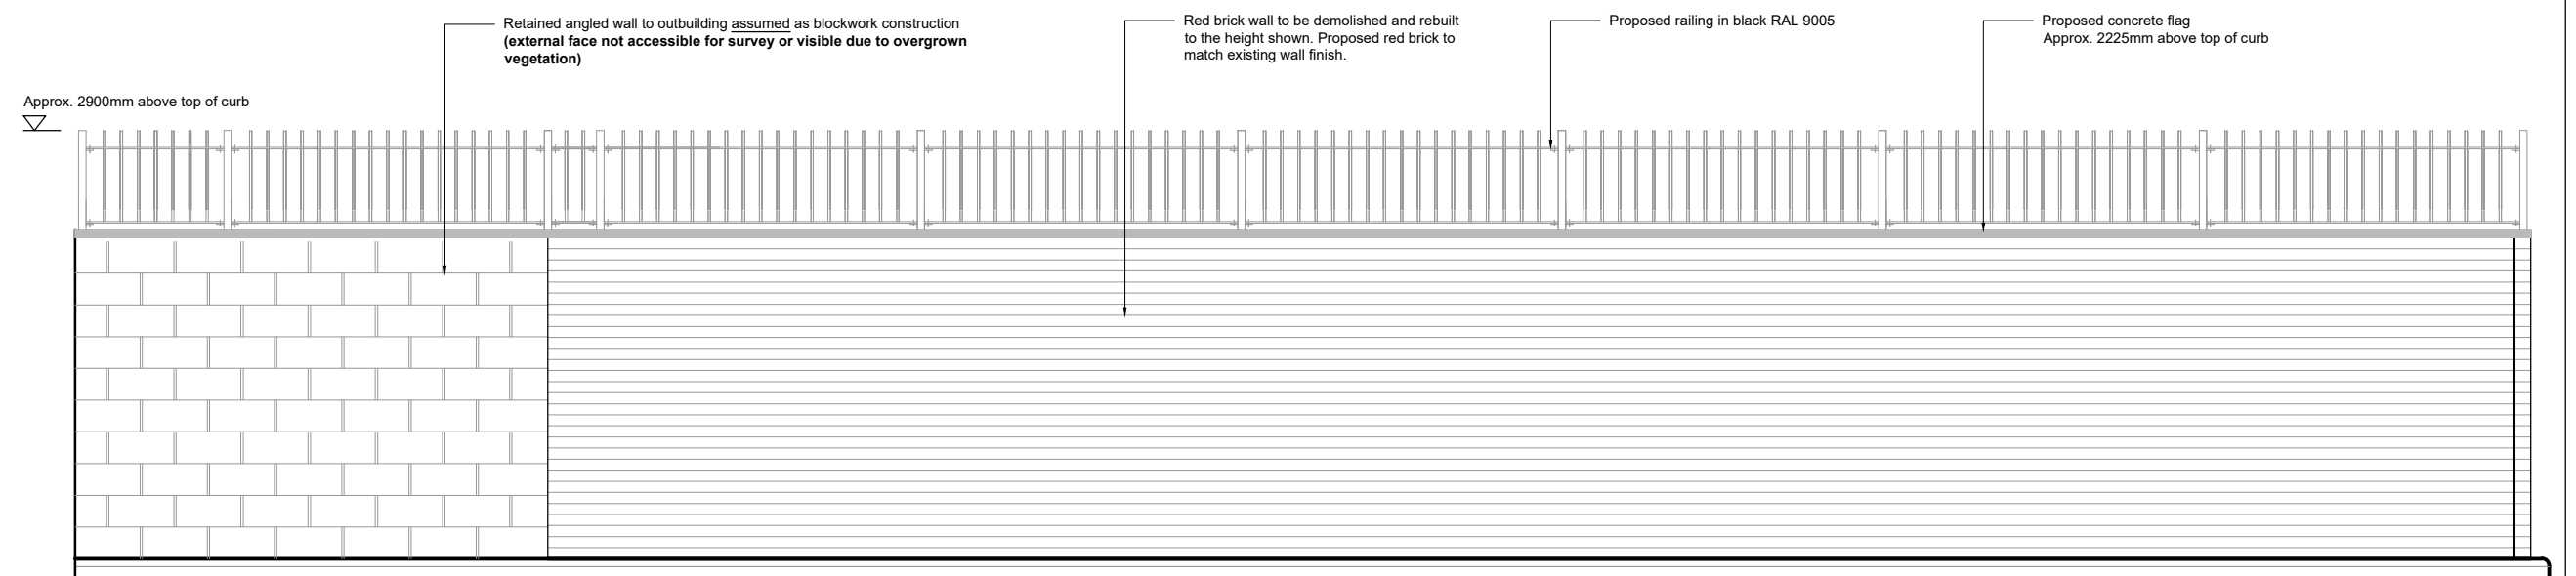

Proposed South Elevation (Outbuilding fronting adjacent residential property)

 

Existing and proposed elevations shown indicatively only based on limited OS data and site survey.

P05	15/05/2025	LL	TF
South elevation wall retained. East elevation updated to include swing gates.			
REV	Date	Drawn by: -	Checked by: -
Status	Purpose of Issue		
S4	For Approval		
drawing stage			
Stage 3 Spatial Coordination			
client			

project

Tyre Outlet
Liverpool Road, Huyton

drawing title

**Existing and Proposed Site Sections
(Sheet 1)**

date	09/04/2024	drawn	TS
scale@A2	1:50	checked	DOH