






Existing Front Elevation
Scale 1:100

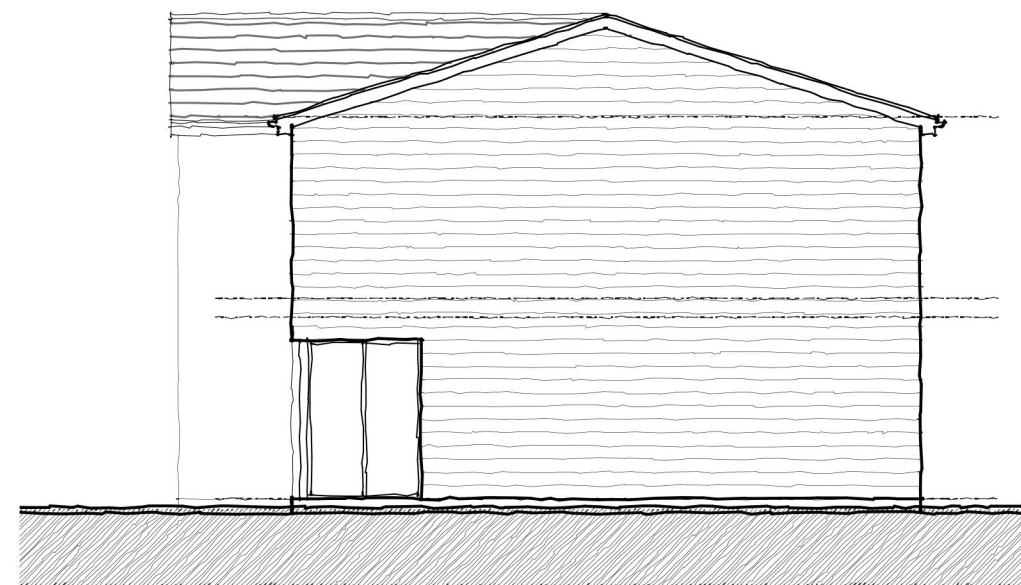

Existing Side Elevation
Scale 1:100

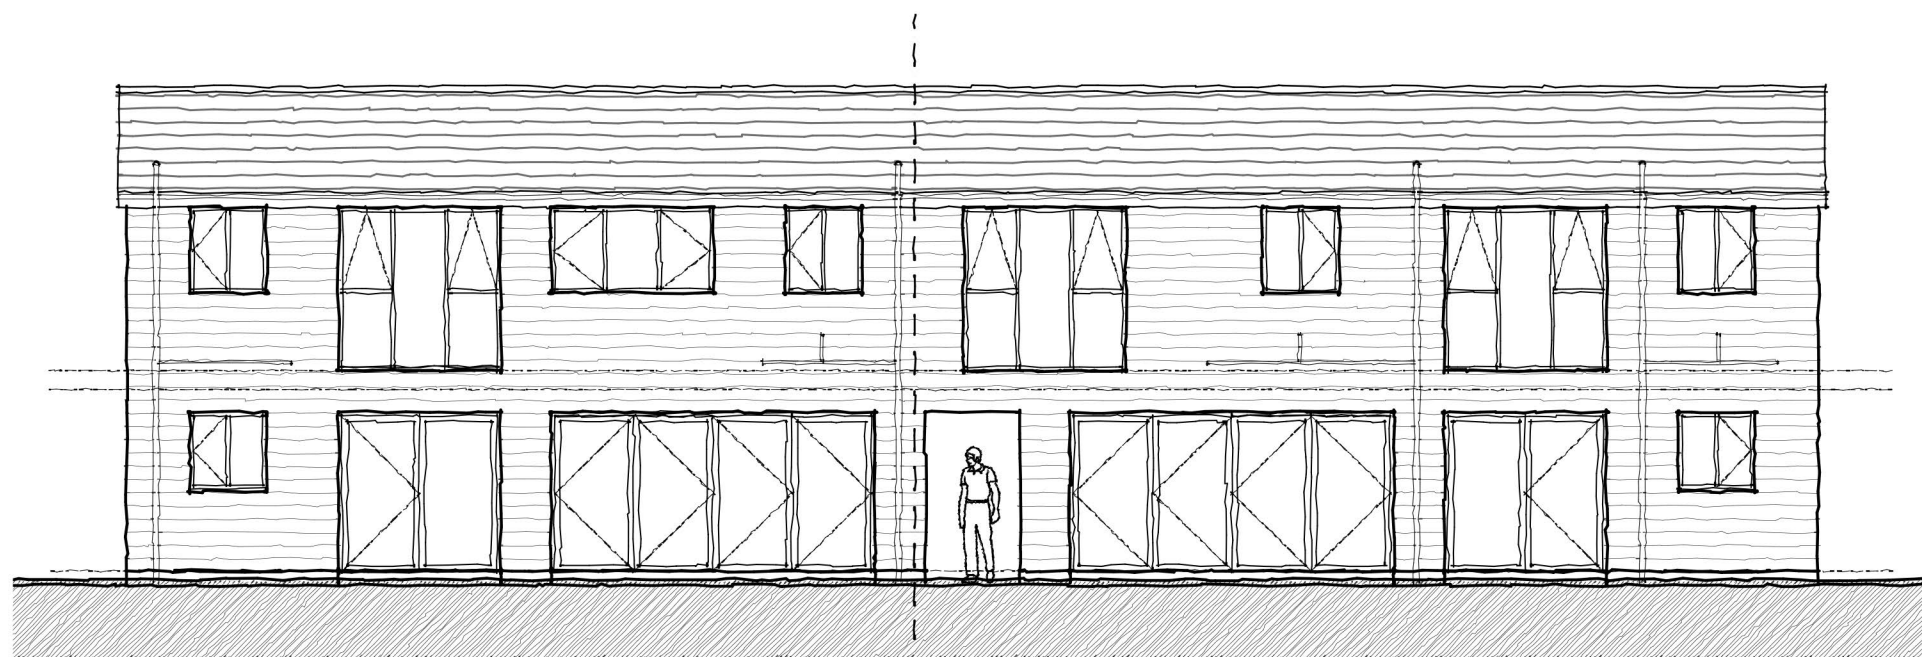

Existing Rear Elevation
Scale 1:100

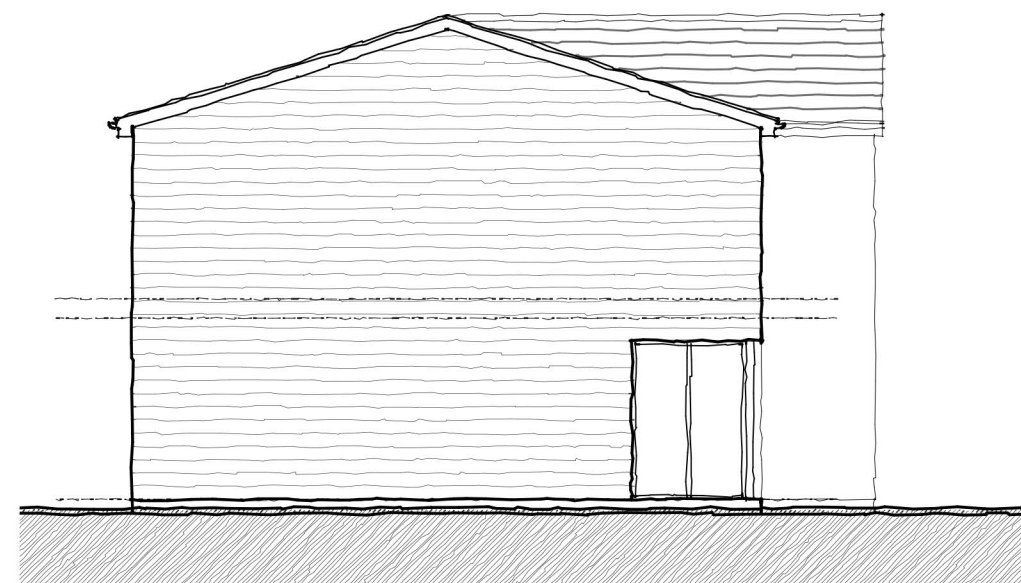

Existing Side Elevation
Scale 1:100

100

Existing Elevations (A3)
Dragon Barn, Cronton Road, Cronton