


9,BRETT CLOSE,LITTLEDALE,KIRKBY,L33 4BA

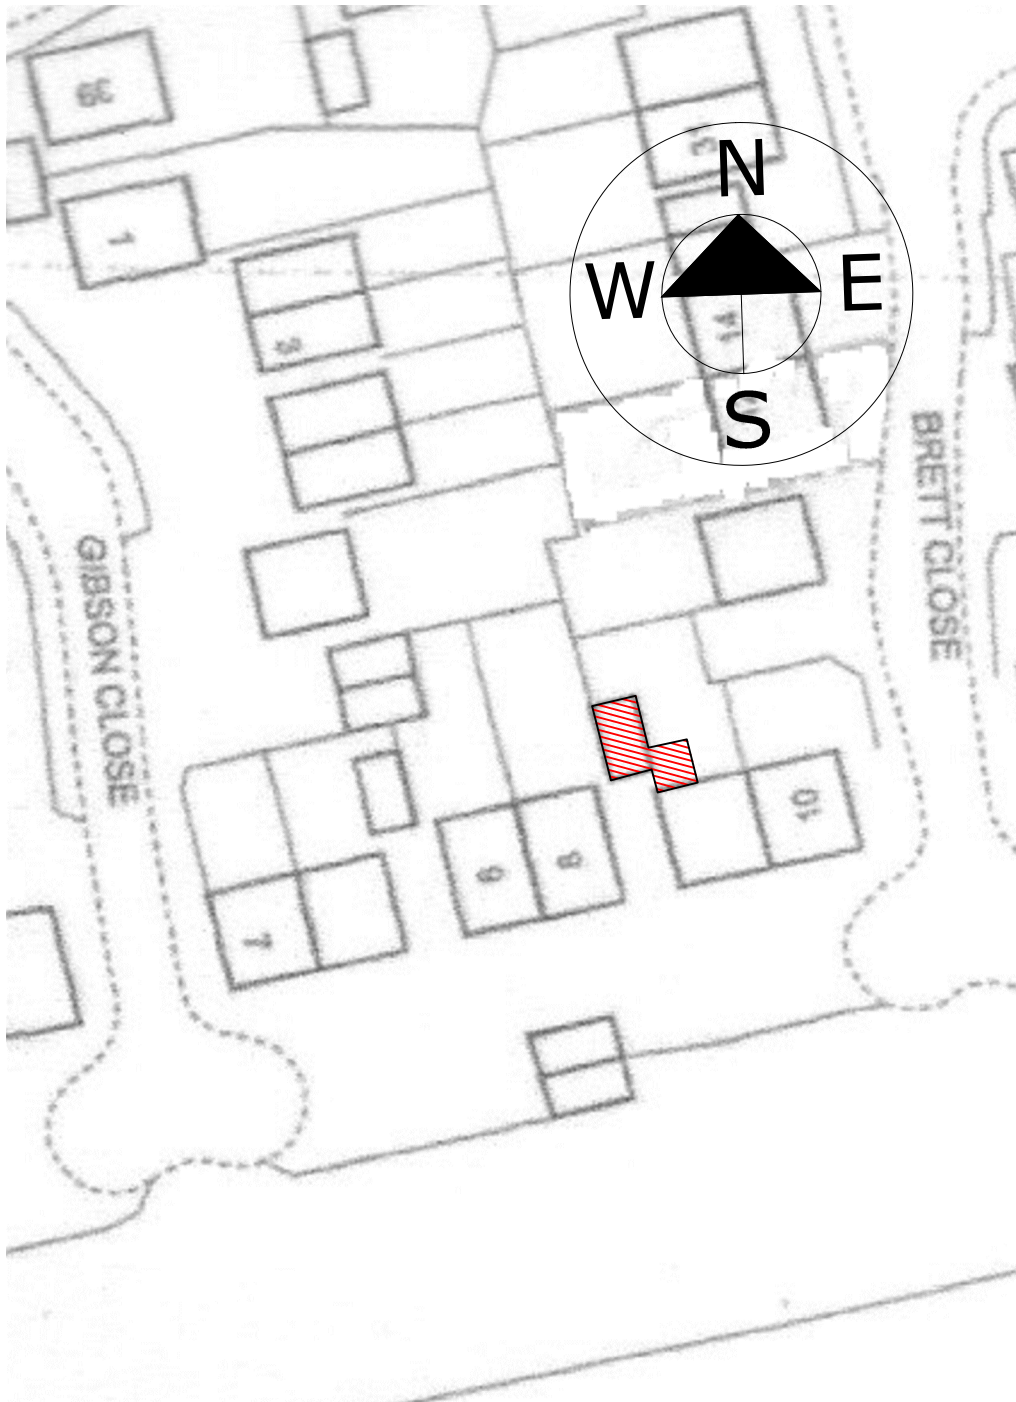

SITE PLAN Scale 1:500 @A4

