




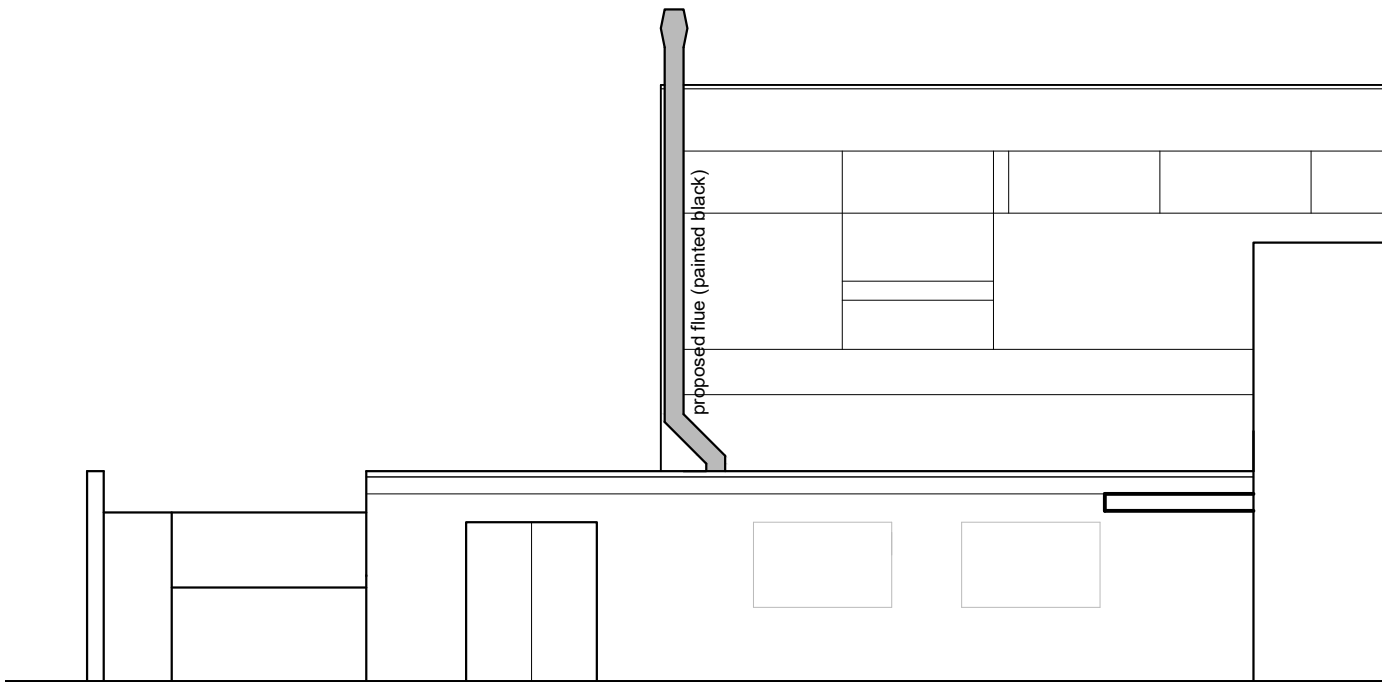


Proposed Rear Elevation (A)

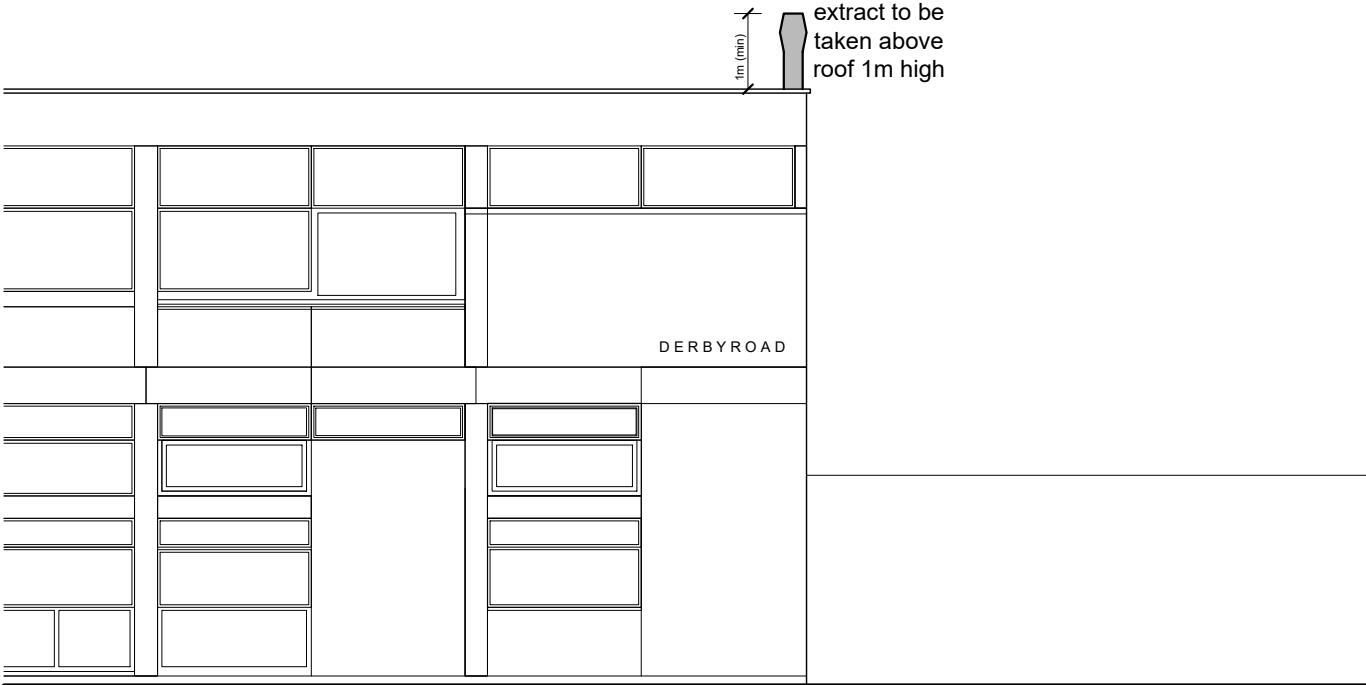

Proposed Front Elevation (D)

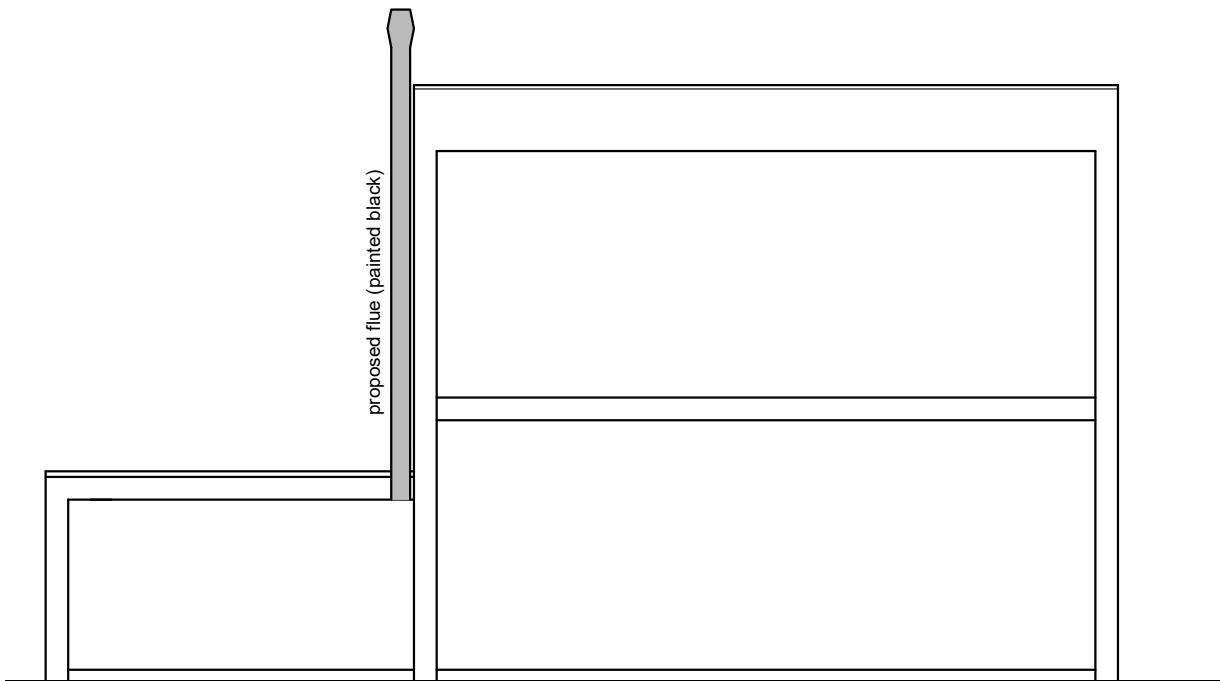

Proposed Section (C)

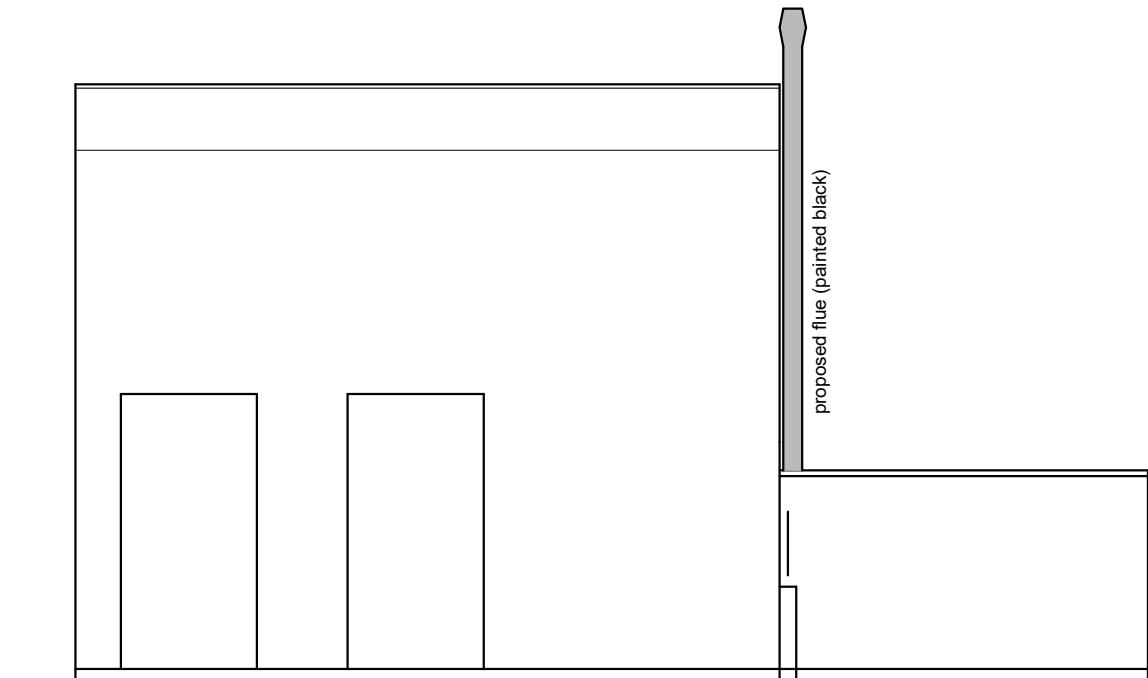

Proposed Side Elevation (B)

Rev A - Flue location amended 10.05.24

**mf ■ architecture**

**project: Derby Rd**  
**title: Proposed Elevations**

FOR PLANNING ONLY

date: 20.03.24  
scale: 1:100 @ A3  
drawn: mf

dwg.no:  
**981 • P04 • a**

