






Existing Rear Elevation (A)

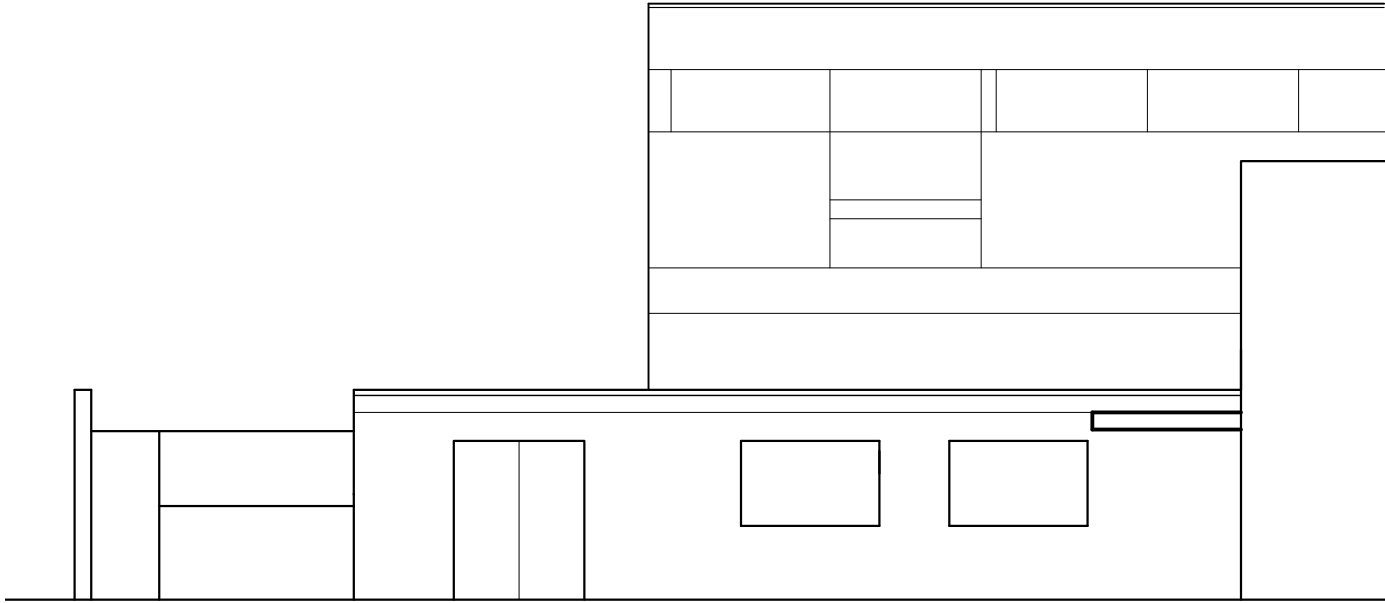

Existing Front Elevation (D)

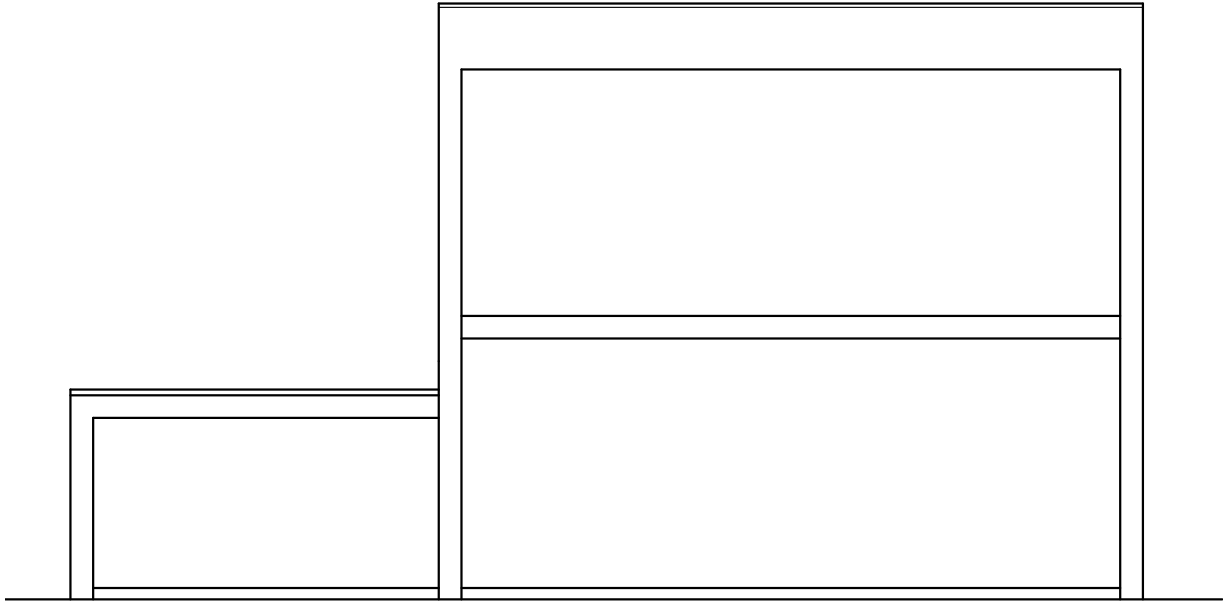

Existing Section (C)

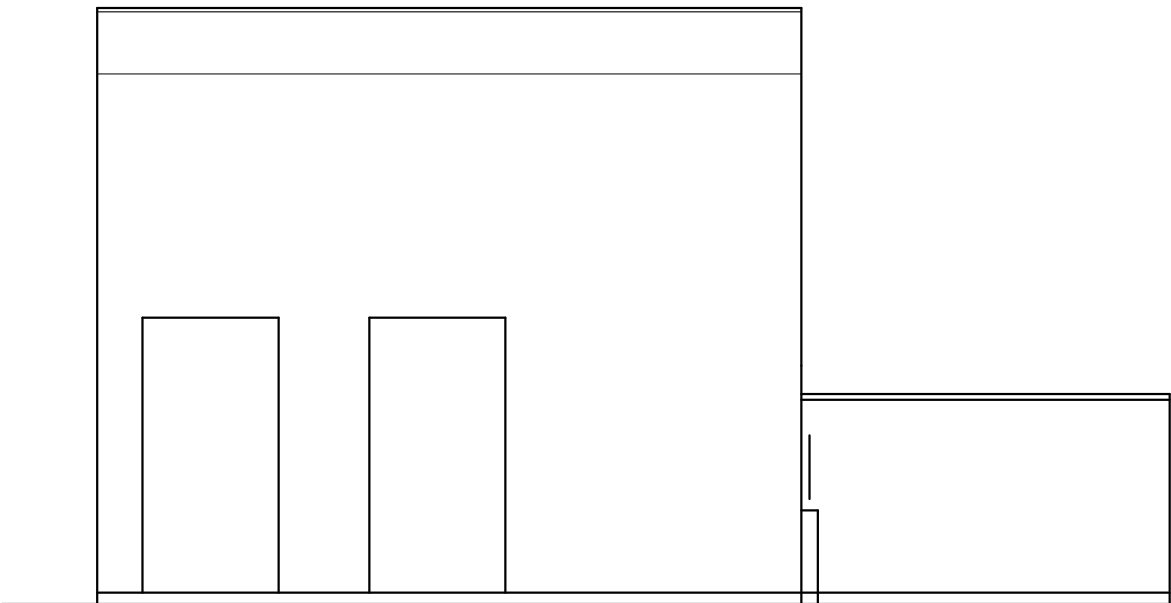

Existing Side Elevation (B)

Rev A - Elevation D (front) added 10.05.24

mf ■ architecture

project: Derby Rd
title: Existing Elevations

FOR PLANNING ONLY

date: 20.03.24
scale: 1:100 @ A3
drawn: mf

dwg.no:
981 • P03 • a

