


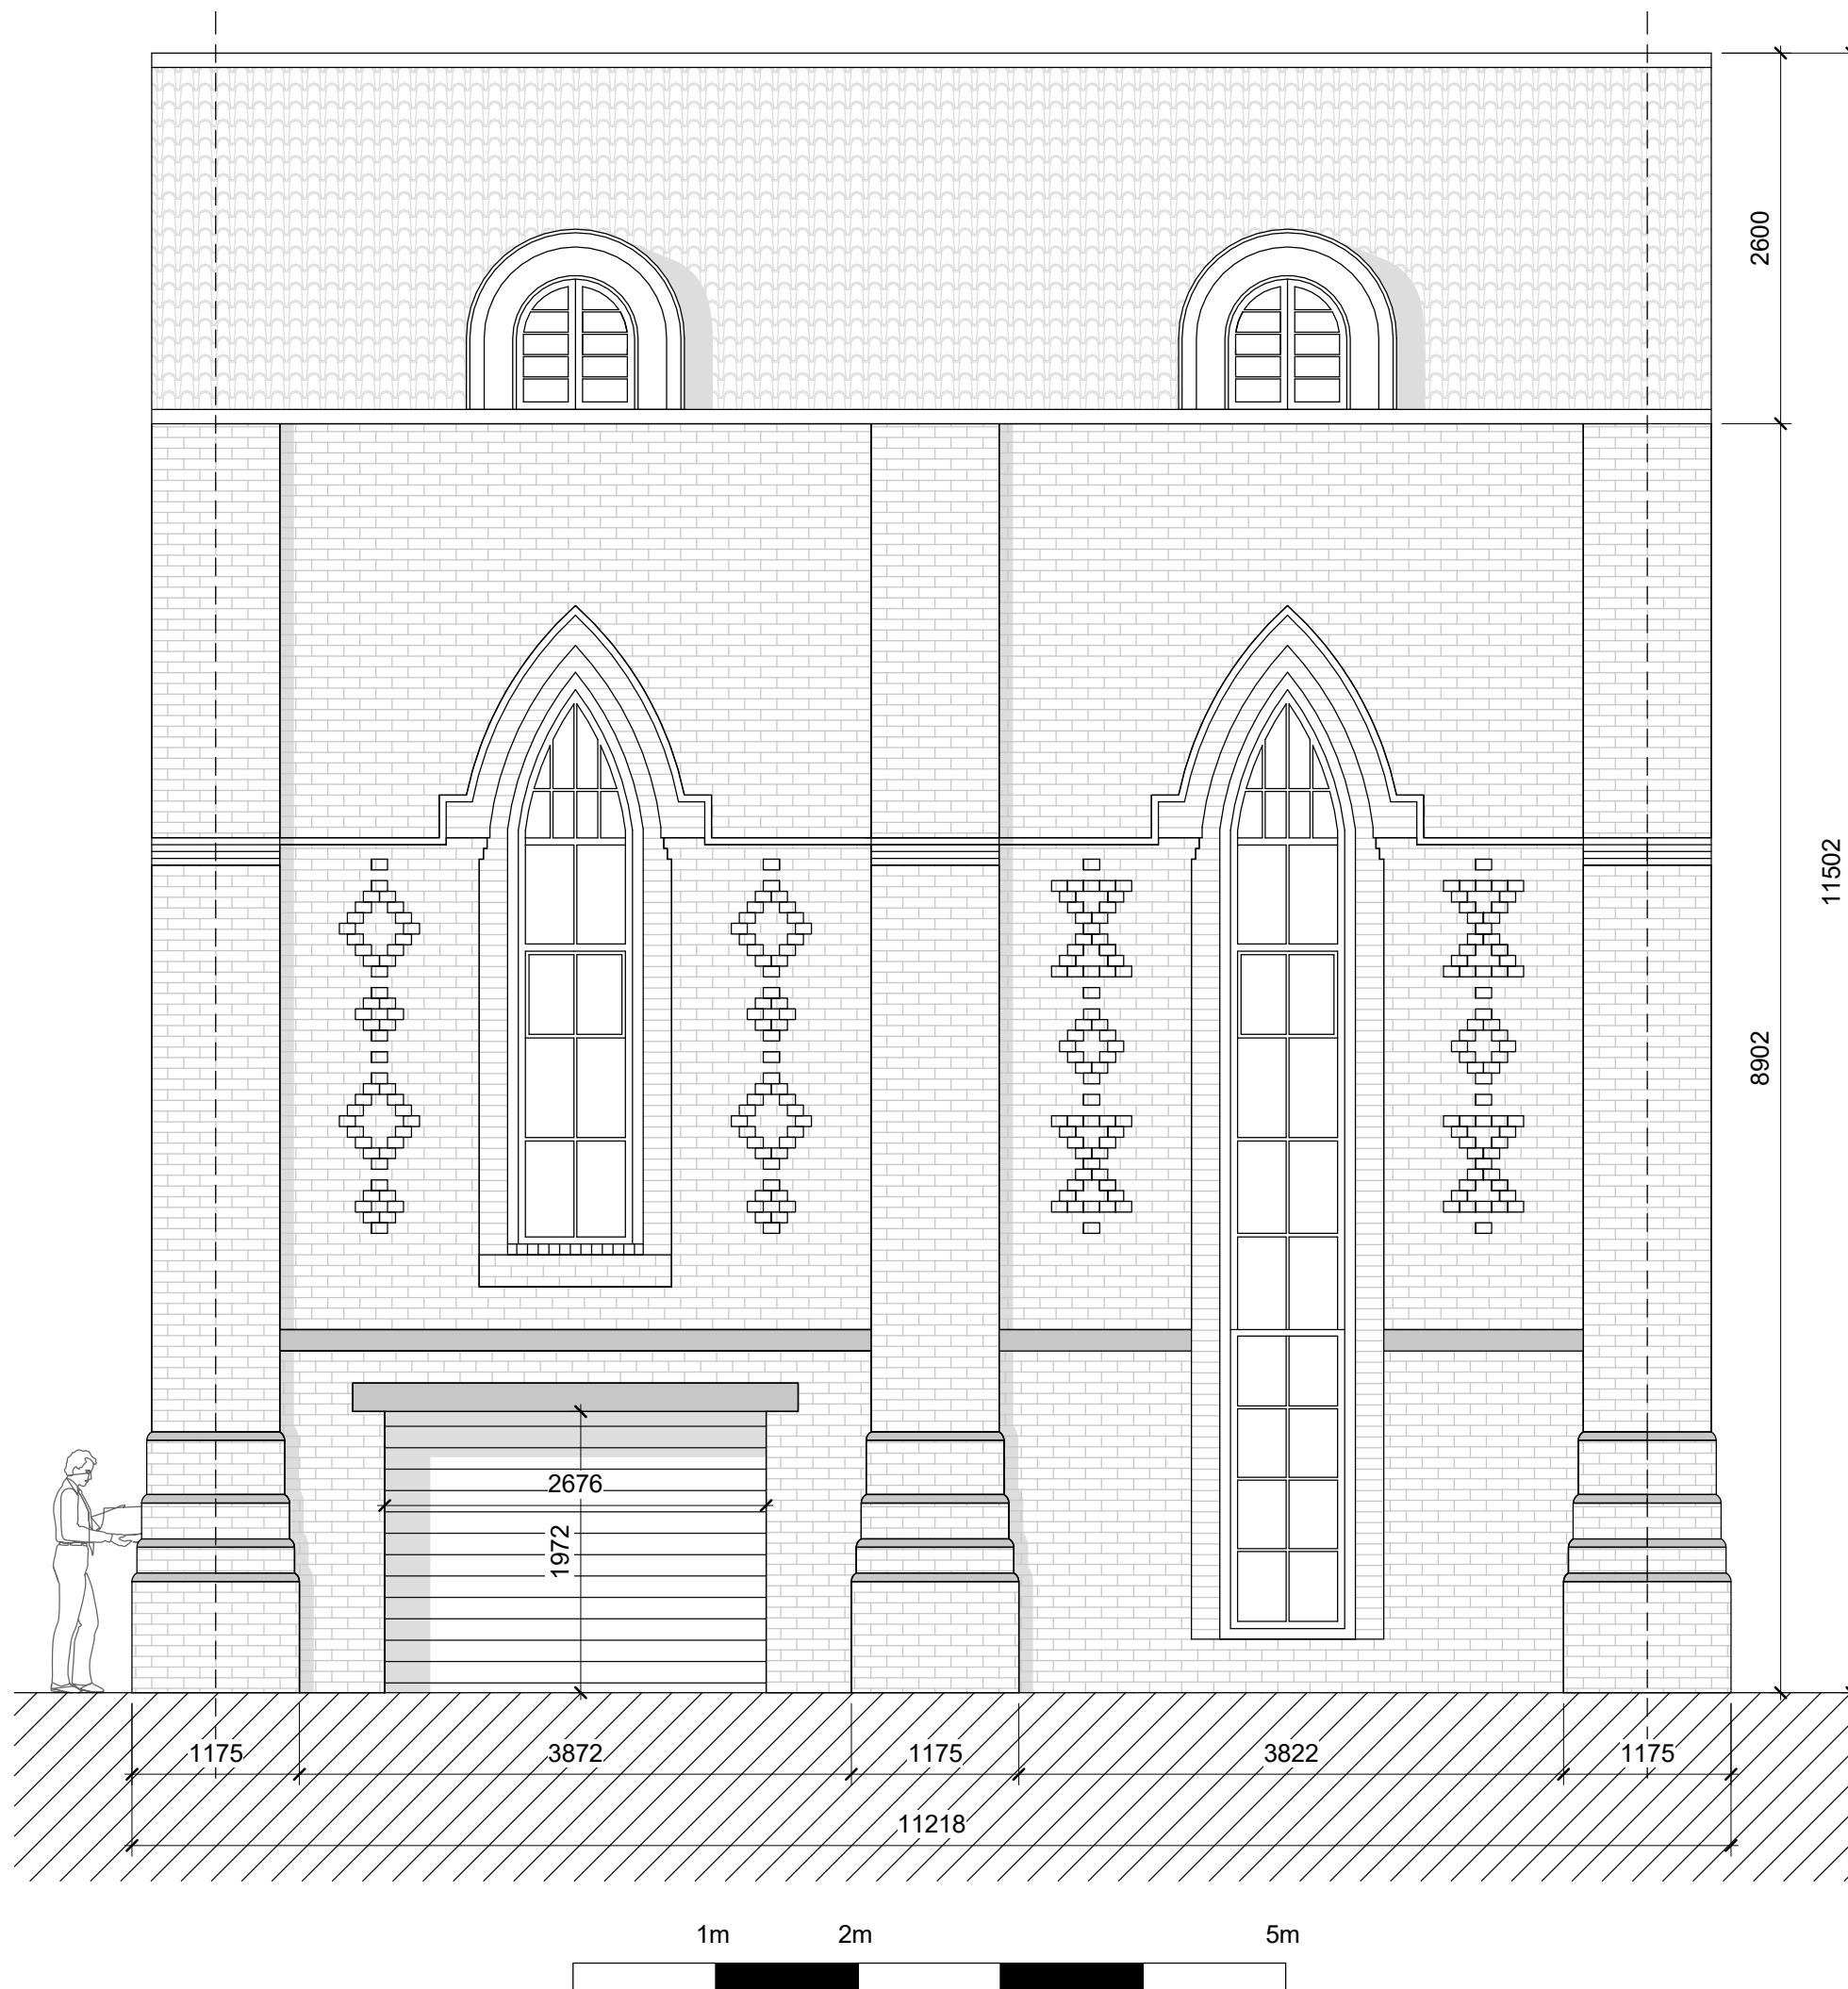

NOTES

If this drawings has been issued for construction do not scale directly from it. All dimensions to be checked on site - contact Architect if you require confirmation of any. Discrepancies to be raised with Contract Administrator. This drawing has been produced for the named client and named project and is not intended for use by any other person or for any other purpose.

JRCHITECTS LTD.

FOR
Peter Dillon

PROJECT
The Orchard

ADDRESS
Central Chapel

DRAWING TITLE
Existing Front Elevation

DRAWING TYPE
Elevation

SIZE
A3

SCALE
1 : 50

PHASE
Planning

DRAWING NO.
P21-014-02-05-001-P2