


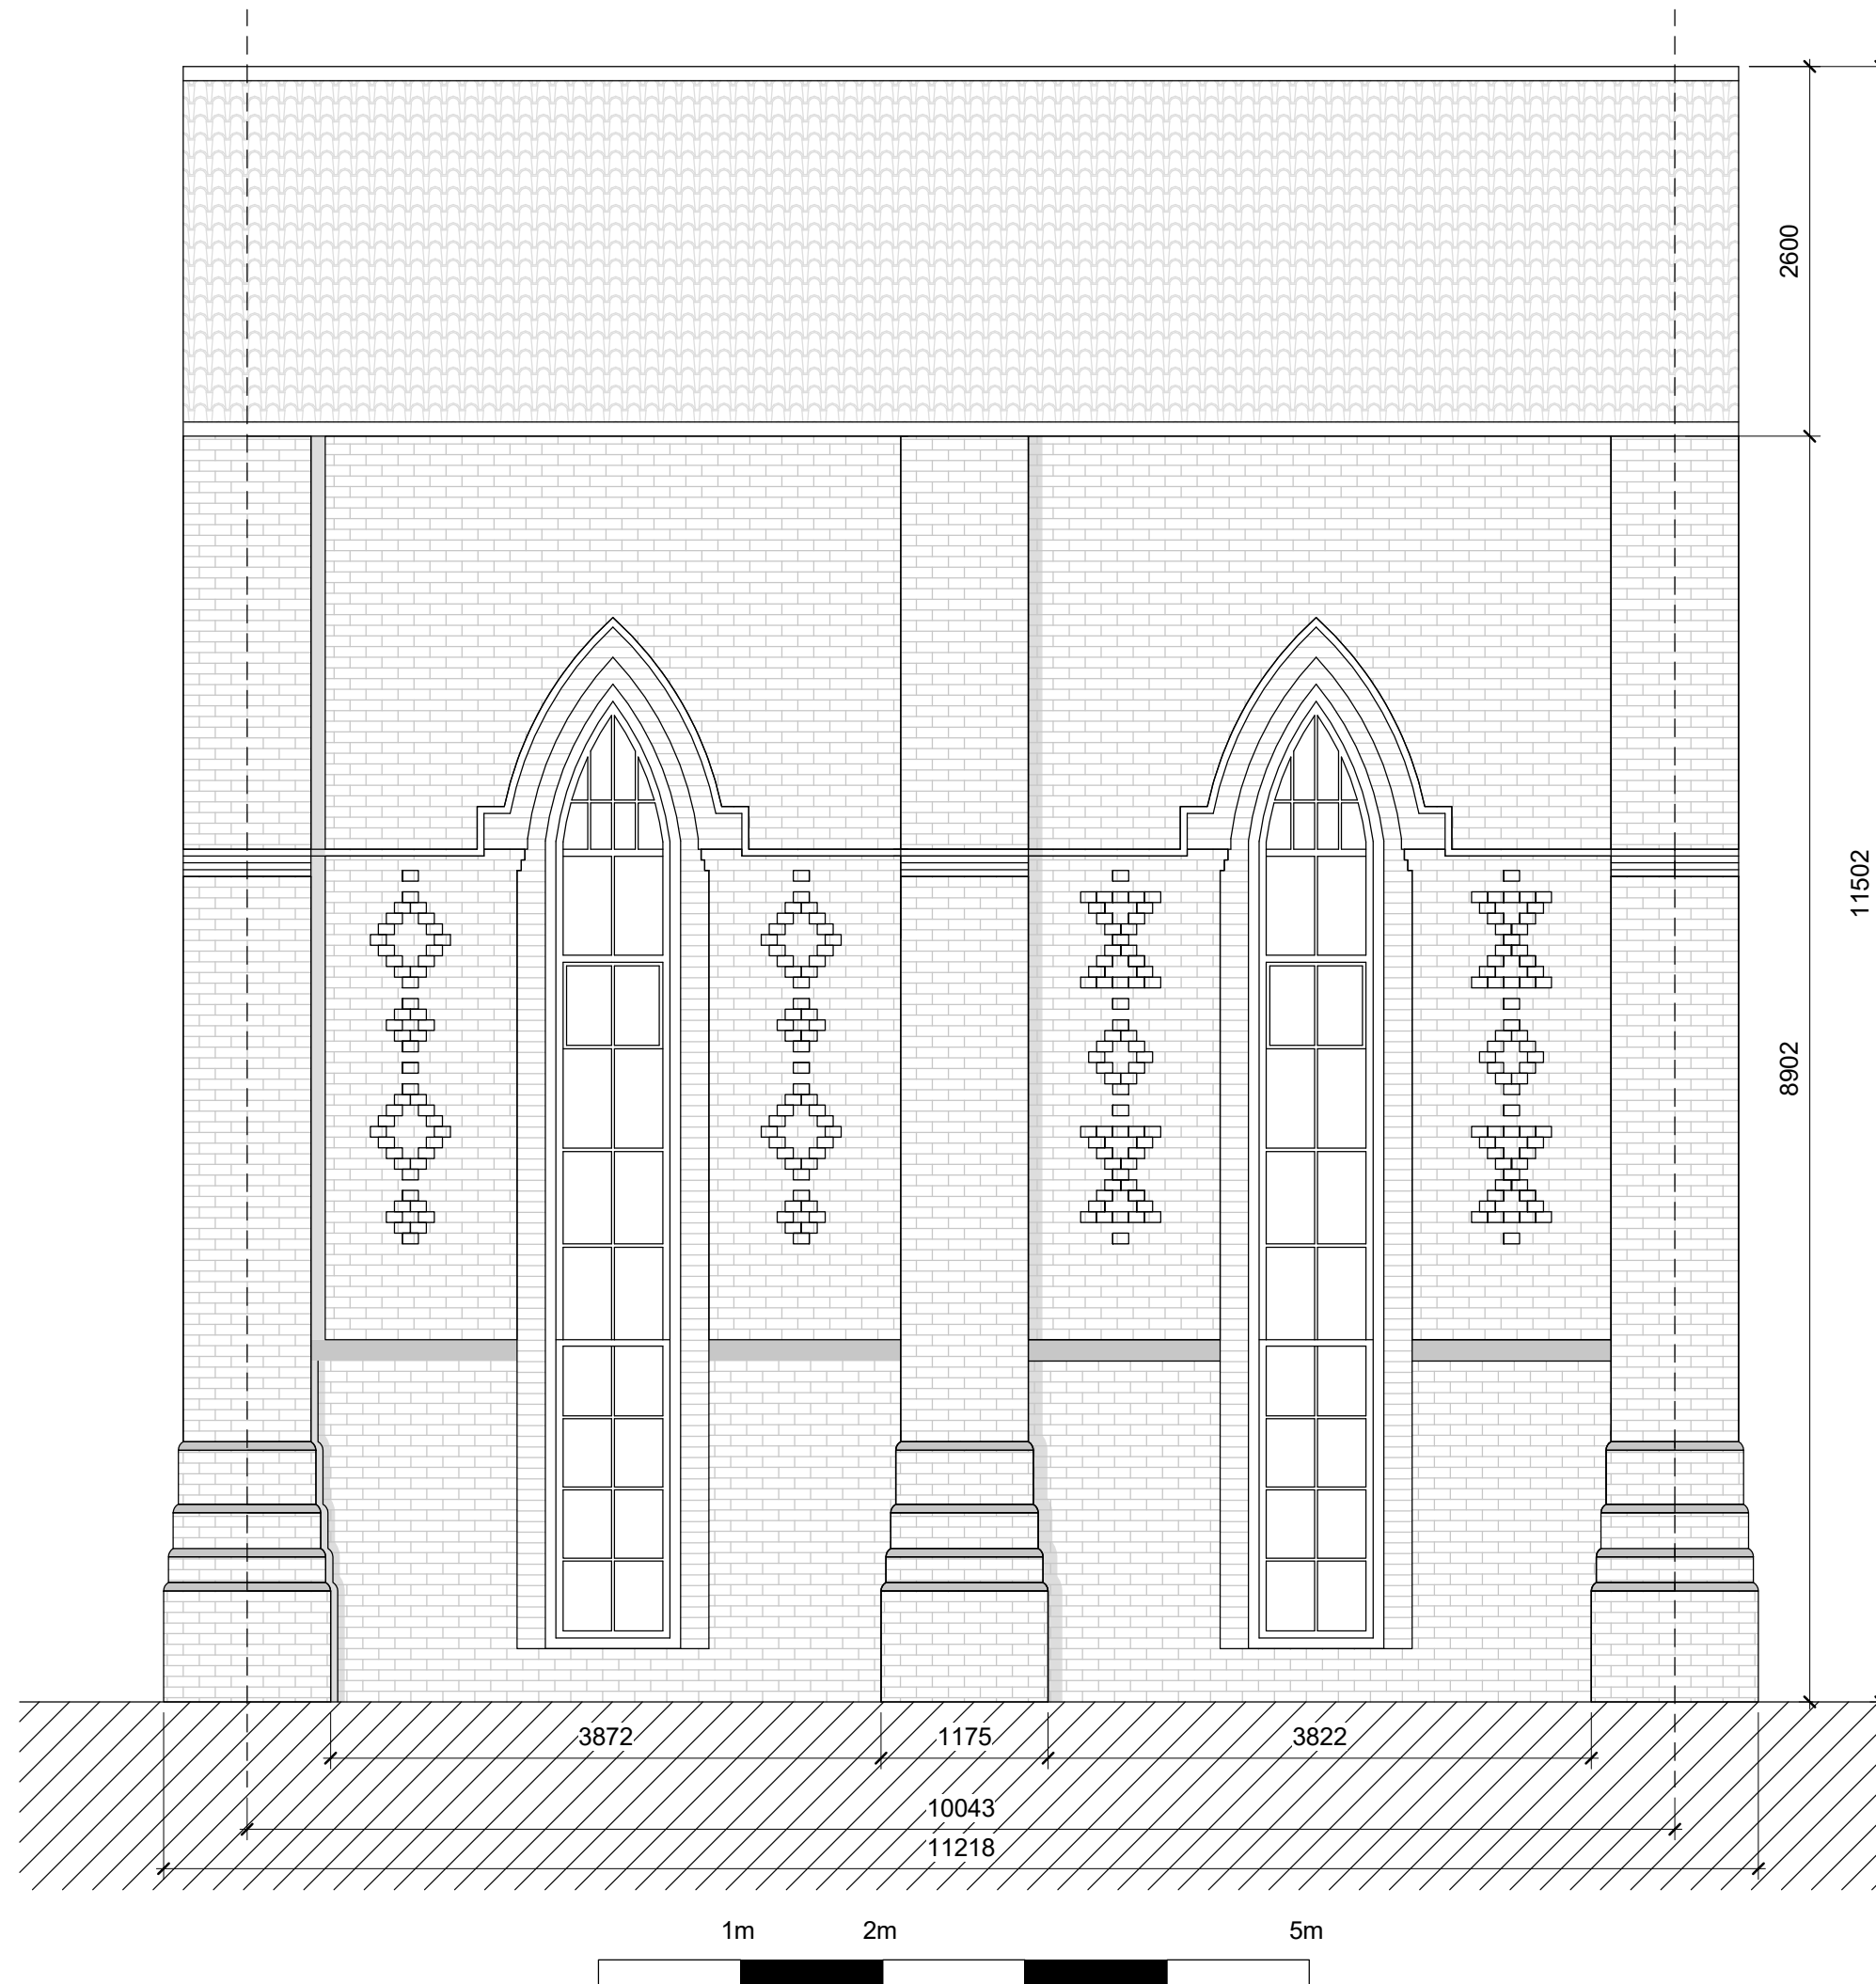

NOTES

If this drawings has been issued for construction do not scale directly from it. All dimensions to be checked on site - contact Architect if you require confirmation of any. Discrepancies to be raised with Contract Administrator. This drawing has been produced for the named client and named project and is not intended for use by any other person or for any other purpose.

JRCHITECTS LTD.

FOR

Peter Dillon

PROJECT

The Orchard

ADDRESS

Central Chapel

DRAWING TITLE

Existing Rear Elevation

DRAWING TYPE

Elevation

SIZE

A3

SCALE

1 : 50

PHASE

Planning

DRAWING NO.

P21-014-02-05-002-P2