

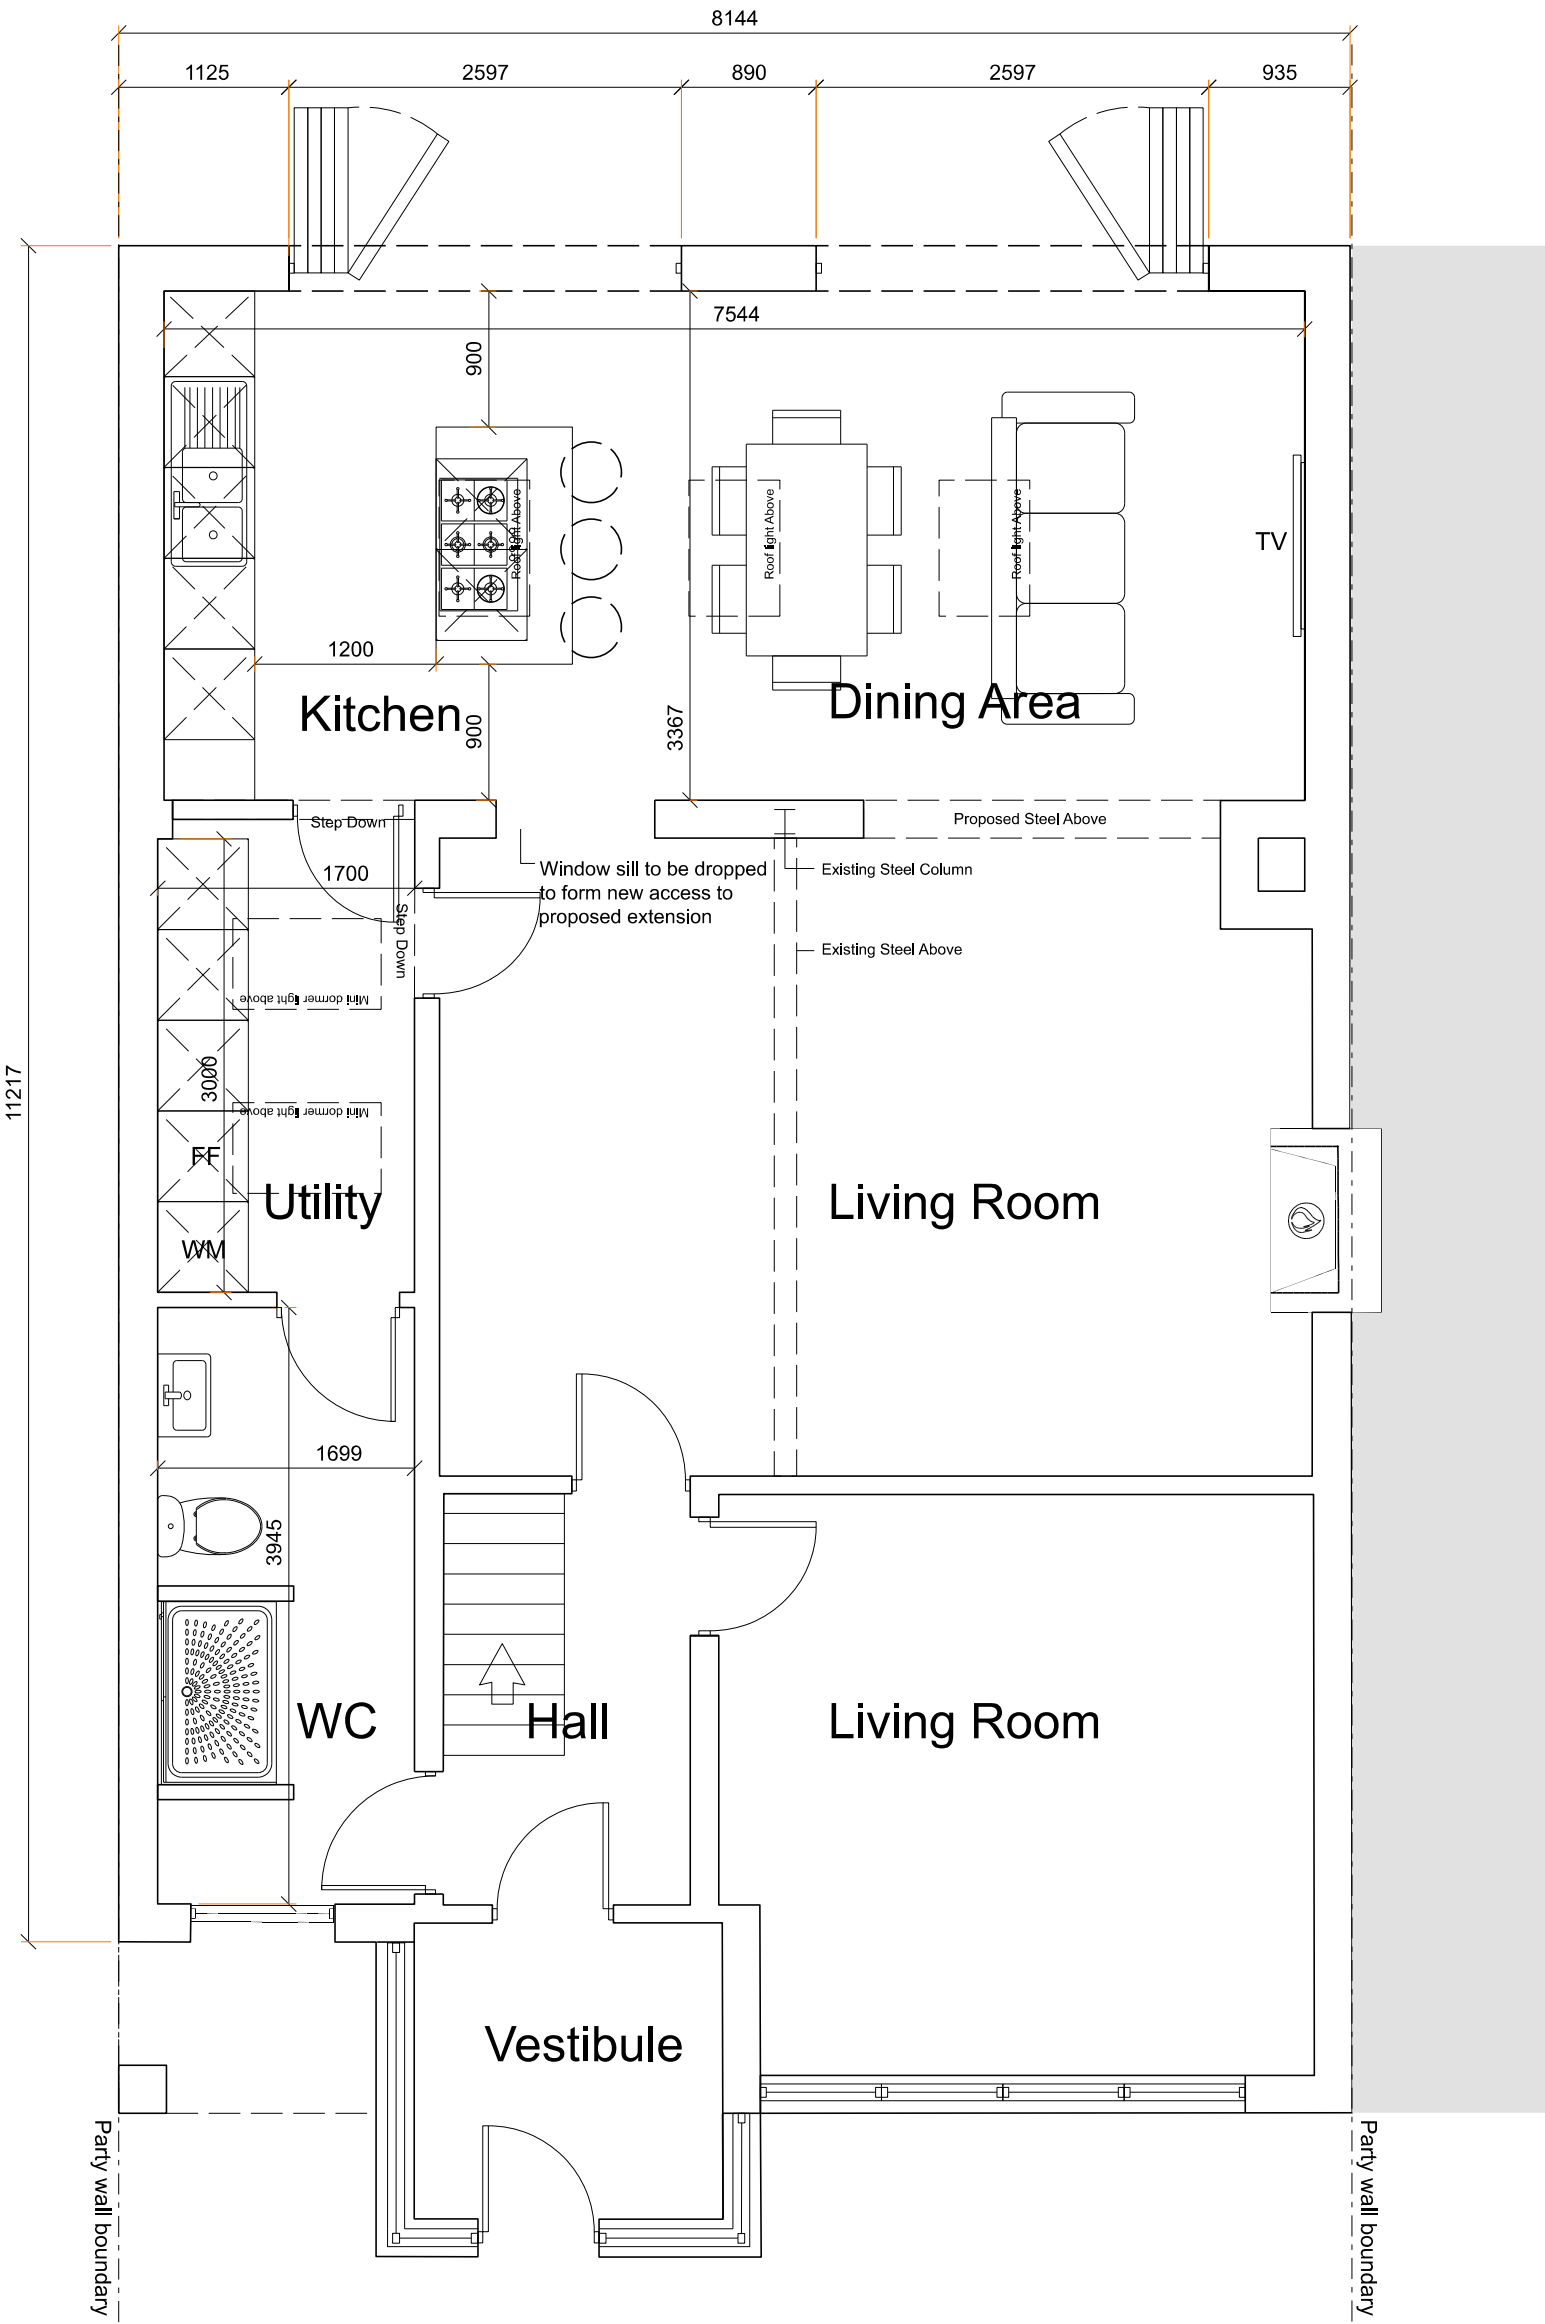


Proposed Ground Floor Plan

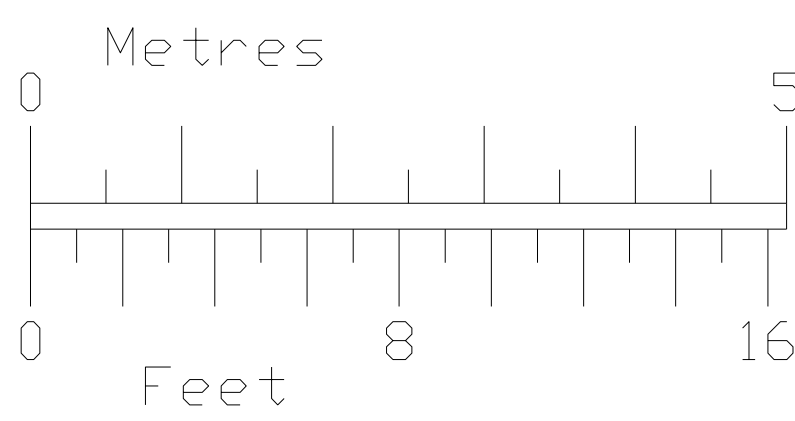

Proposed Roof Plan

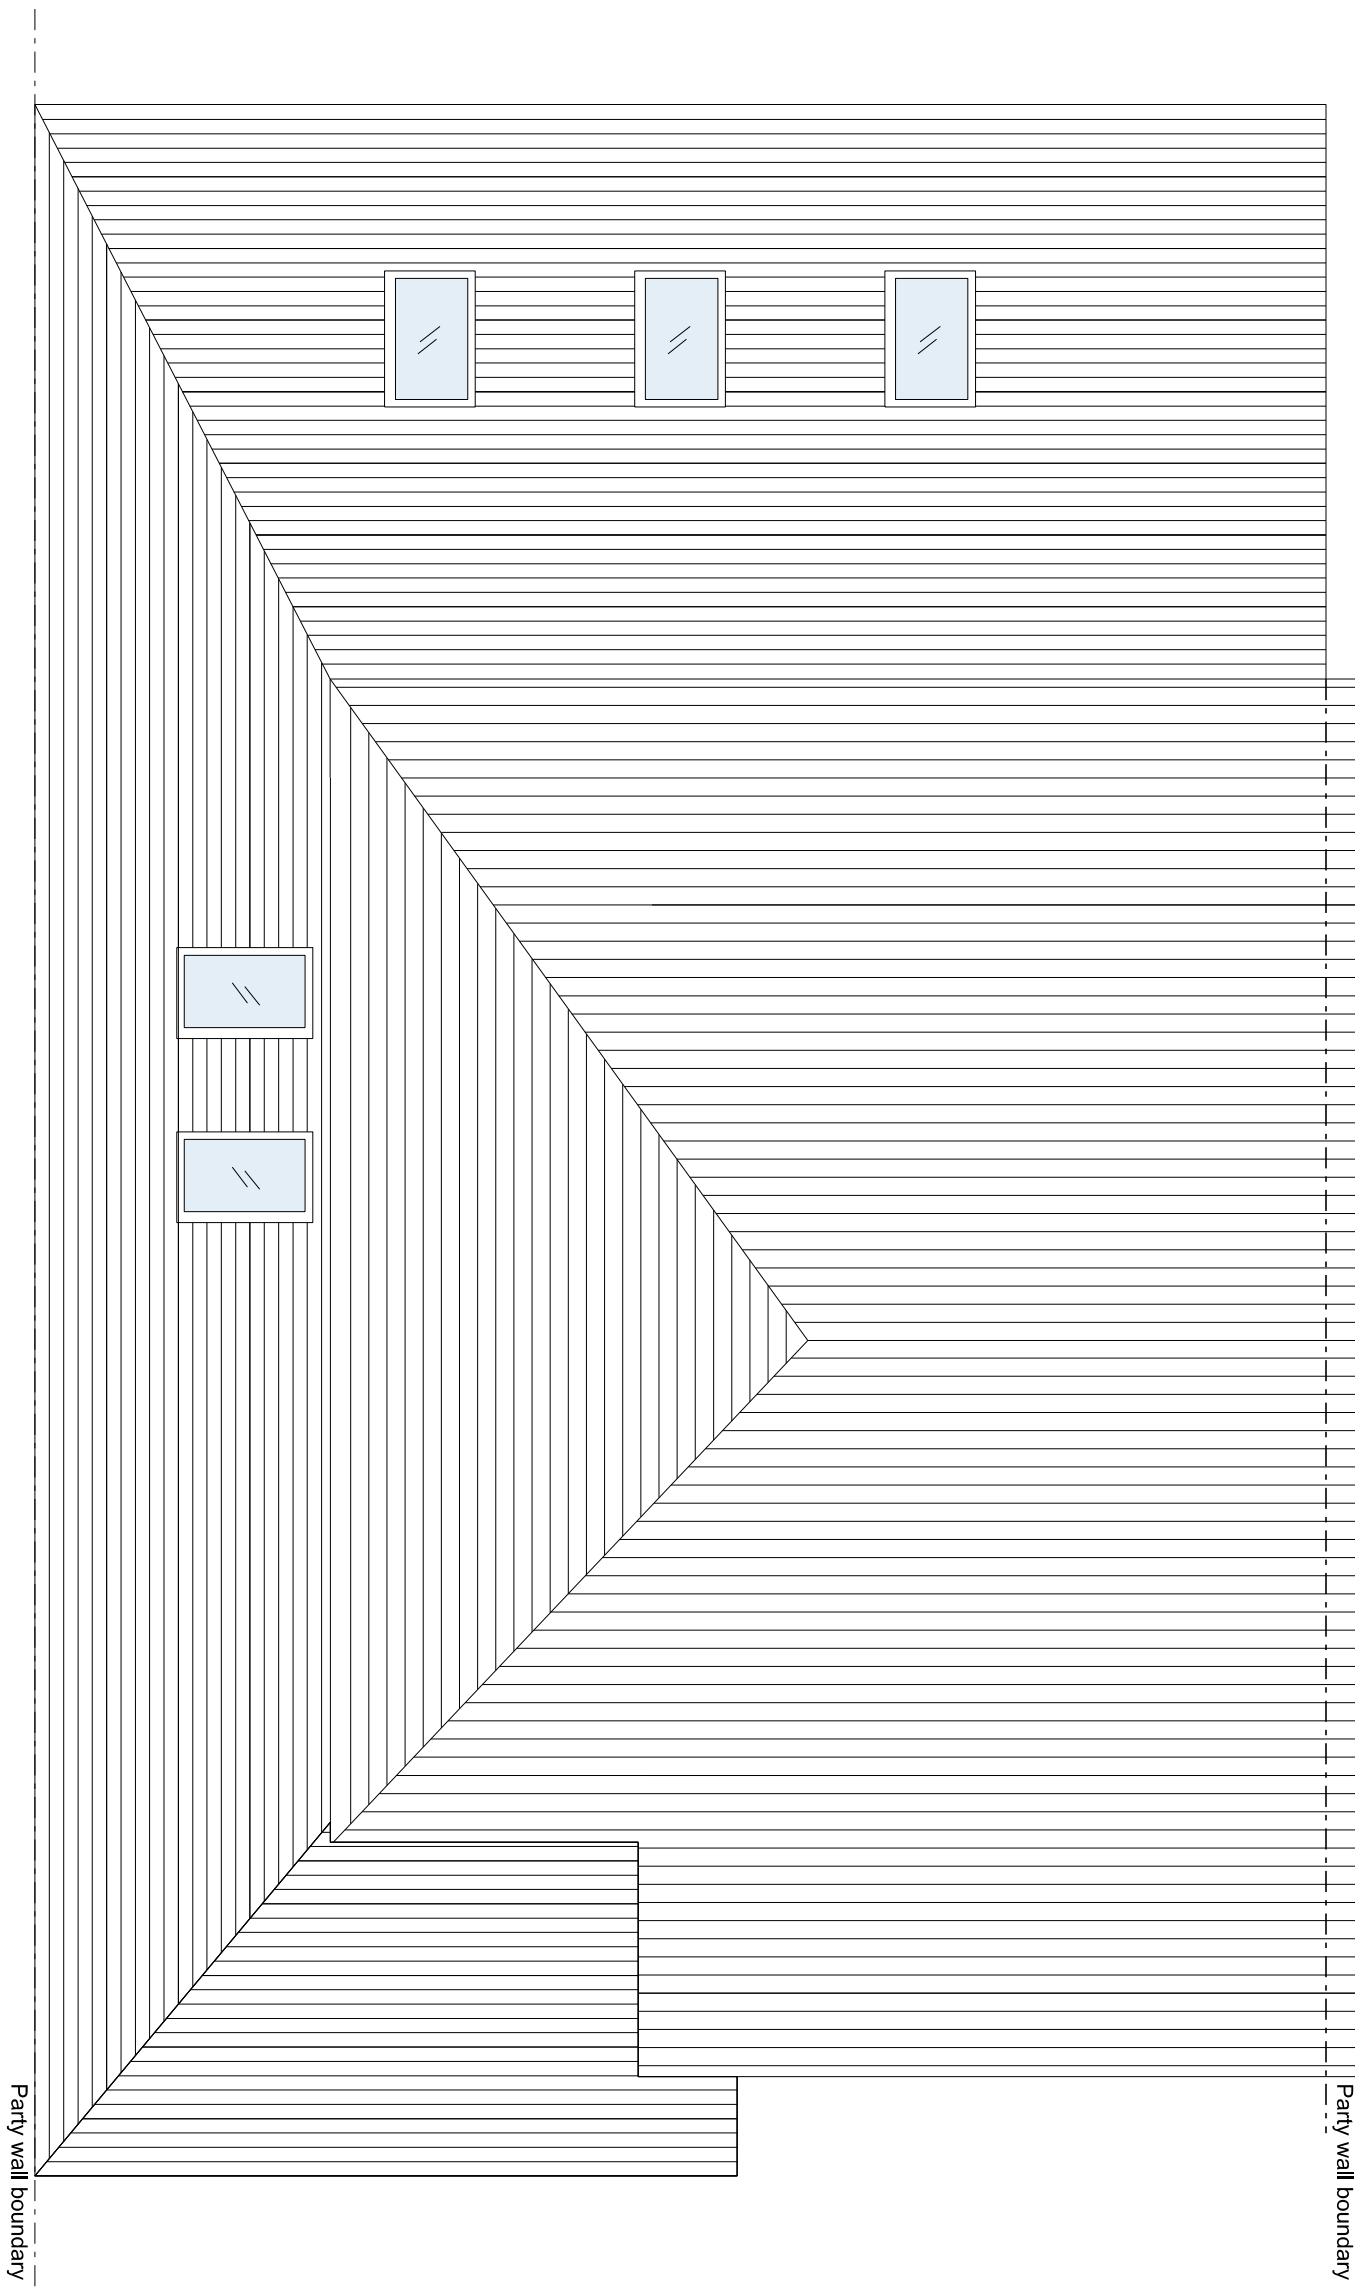


NOTES

This Document is presented to The Client may not be used or relied on by any other person or by the client in relation to any other matters not covered specifically by the scope of this Document. All dimensions to be confirmed by via the clients topographical survey.


Notwithstanding anything to the contrary contained in the Document, Studio Attis is obliged to exercise reasonable skill, care and diligence in the performance of the services required by Client Name and Studio Attis shall not be liable except to the extent that it has failed to exercise reasonable skill, care and diligence, and this Document shall be read and construed accordingly.

This Document has been prepared by Studio Attis and no individual is personally liable in connection with the preparation of this Document. By receiving this Document and acting on it, the client or any other person accepts that no individual is personally liable whether in contract, tort, for breach of statutory duty or otherwise Studio Attis has used reasonable endeavours to provide information that is correct and accurate and the Document sets out reasonable conclusions that have been reached on the basis of the information available.

Version	Amendment	Drawn & Date
P01	Issued for Information	11.06.21
P02	Elevation Added notes amended	09.07.21

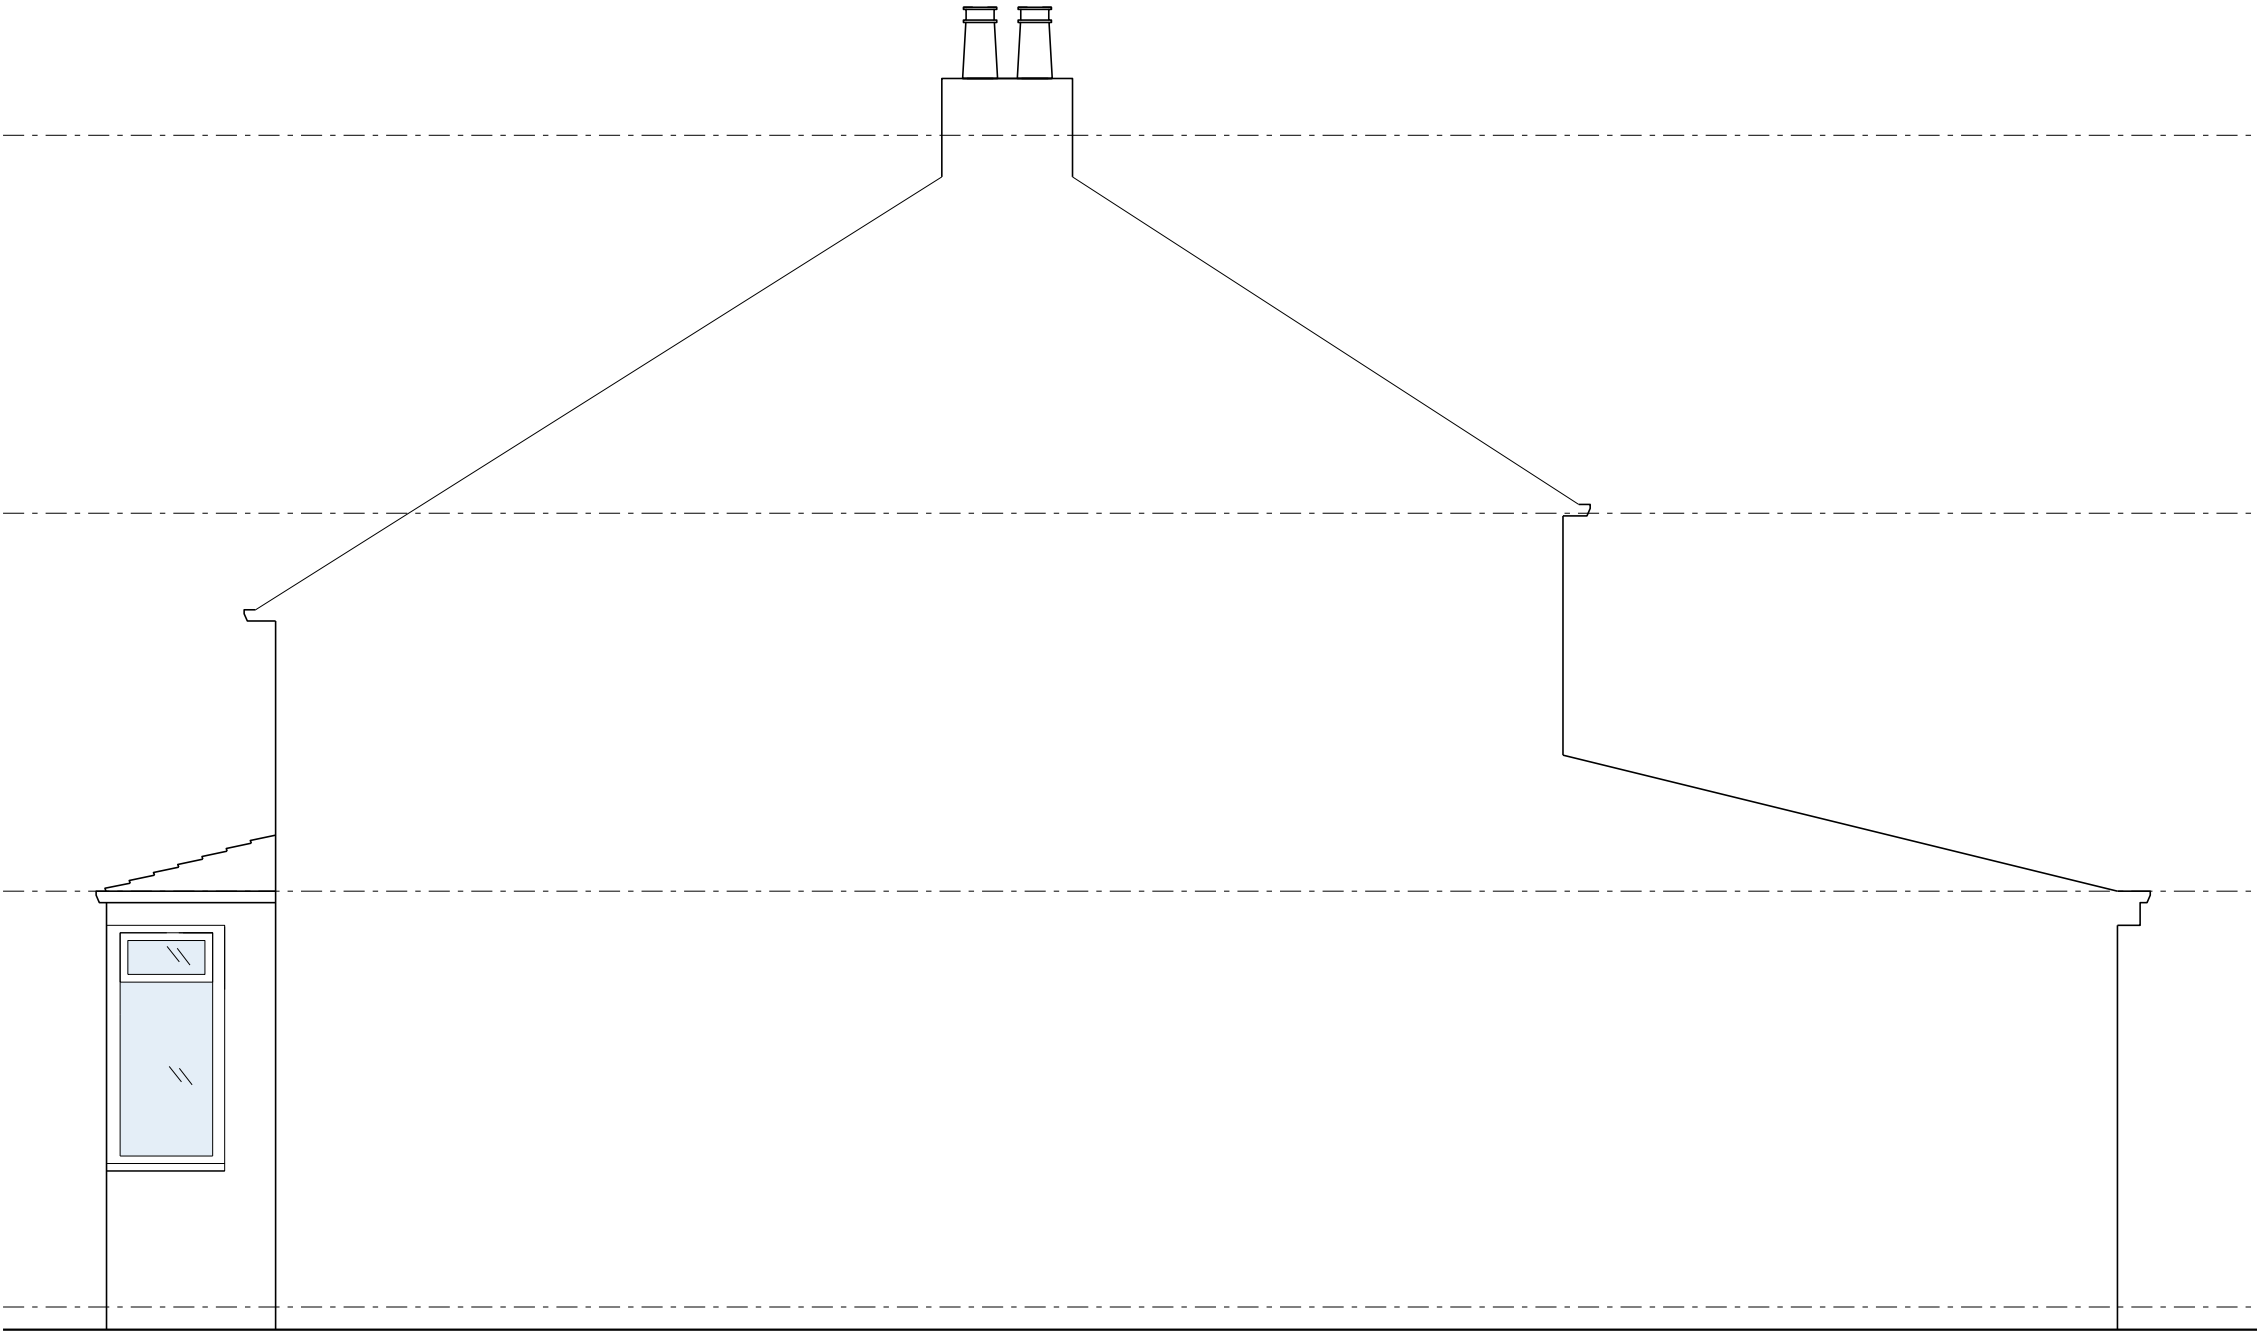


109 West elevation from N0.111

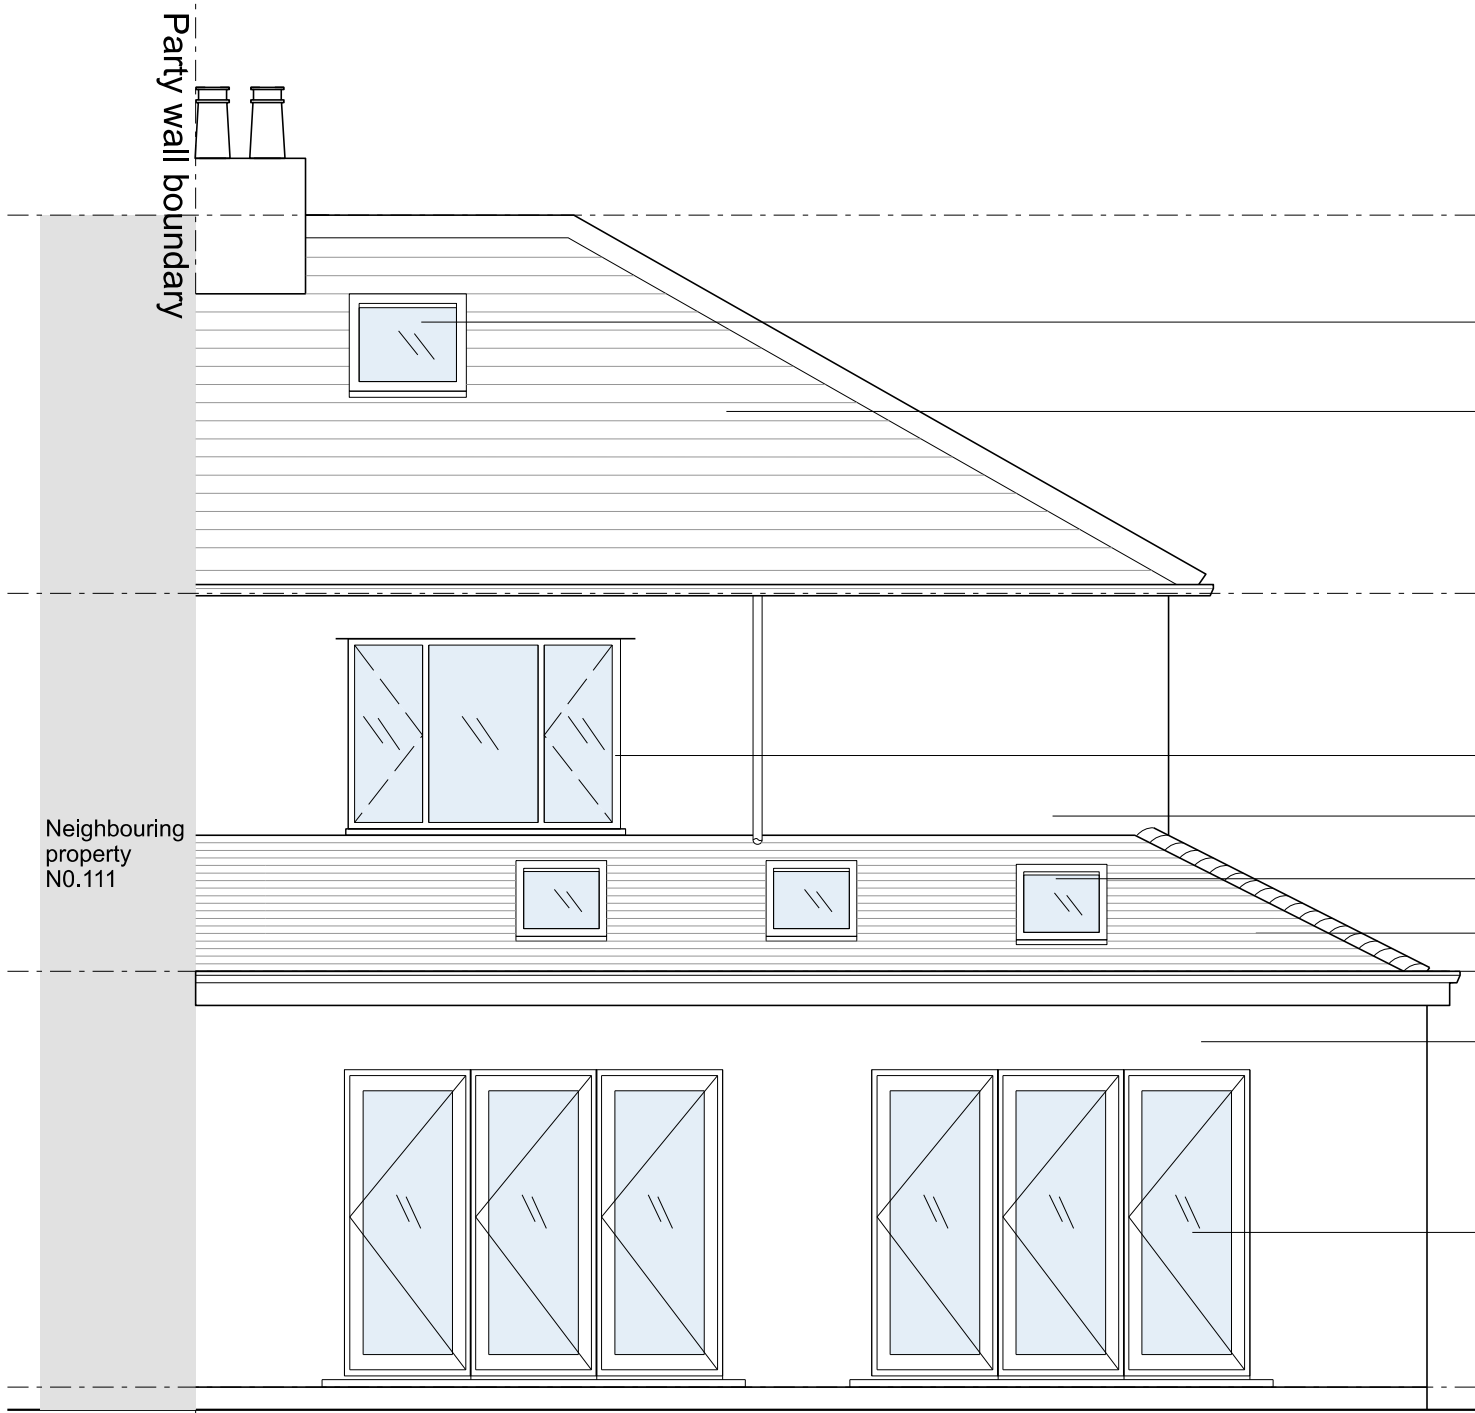


109 South - Rear Elevation

- Existing rooflight
- Existing traditional roof construction with tile finish
- Existing Upvc Window
- Existing white Render
- Proposed Roof Light
- Proposed traditional roof construction with tile finish to match existing
- Proposed render finish to match existing
- Proposed new Bifold doors

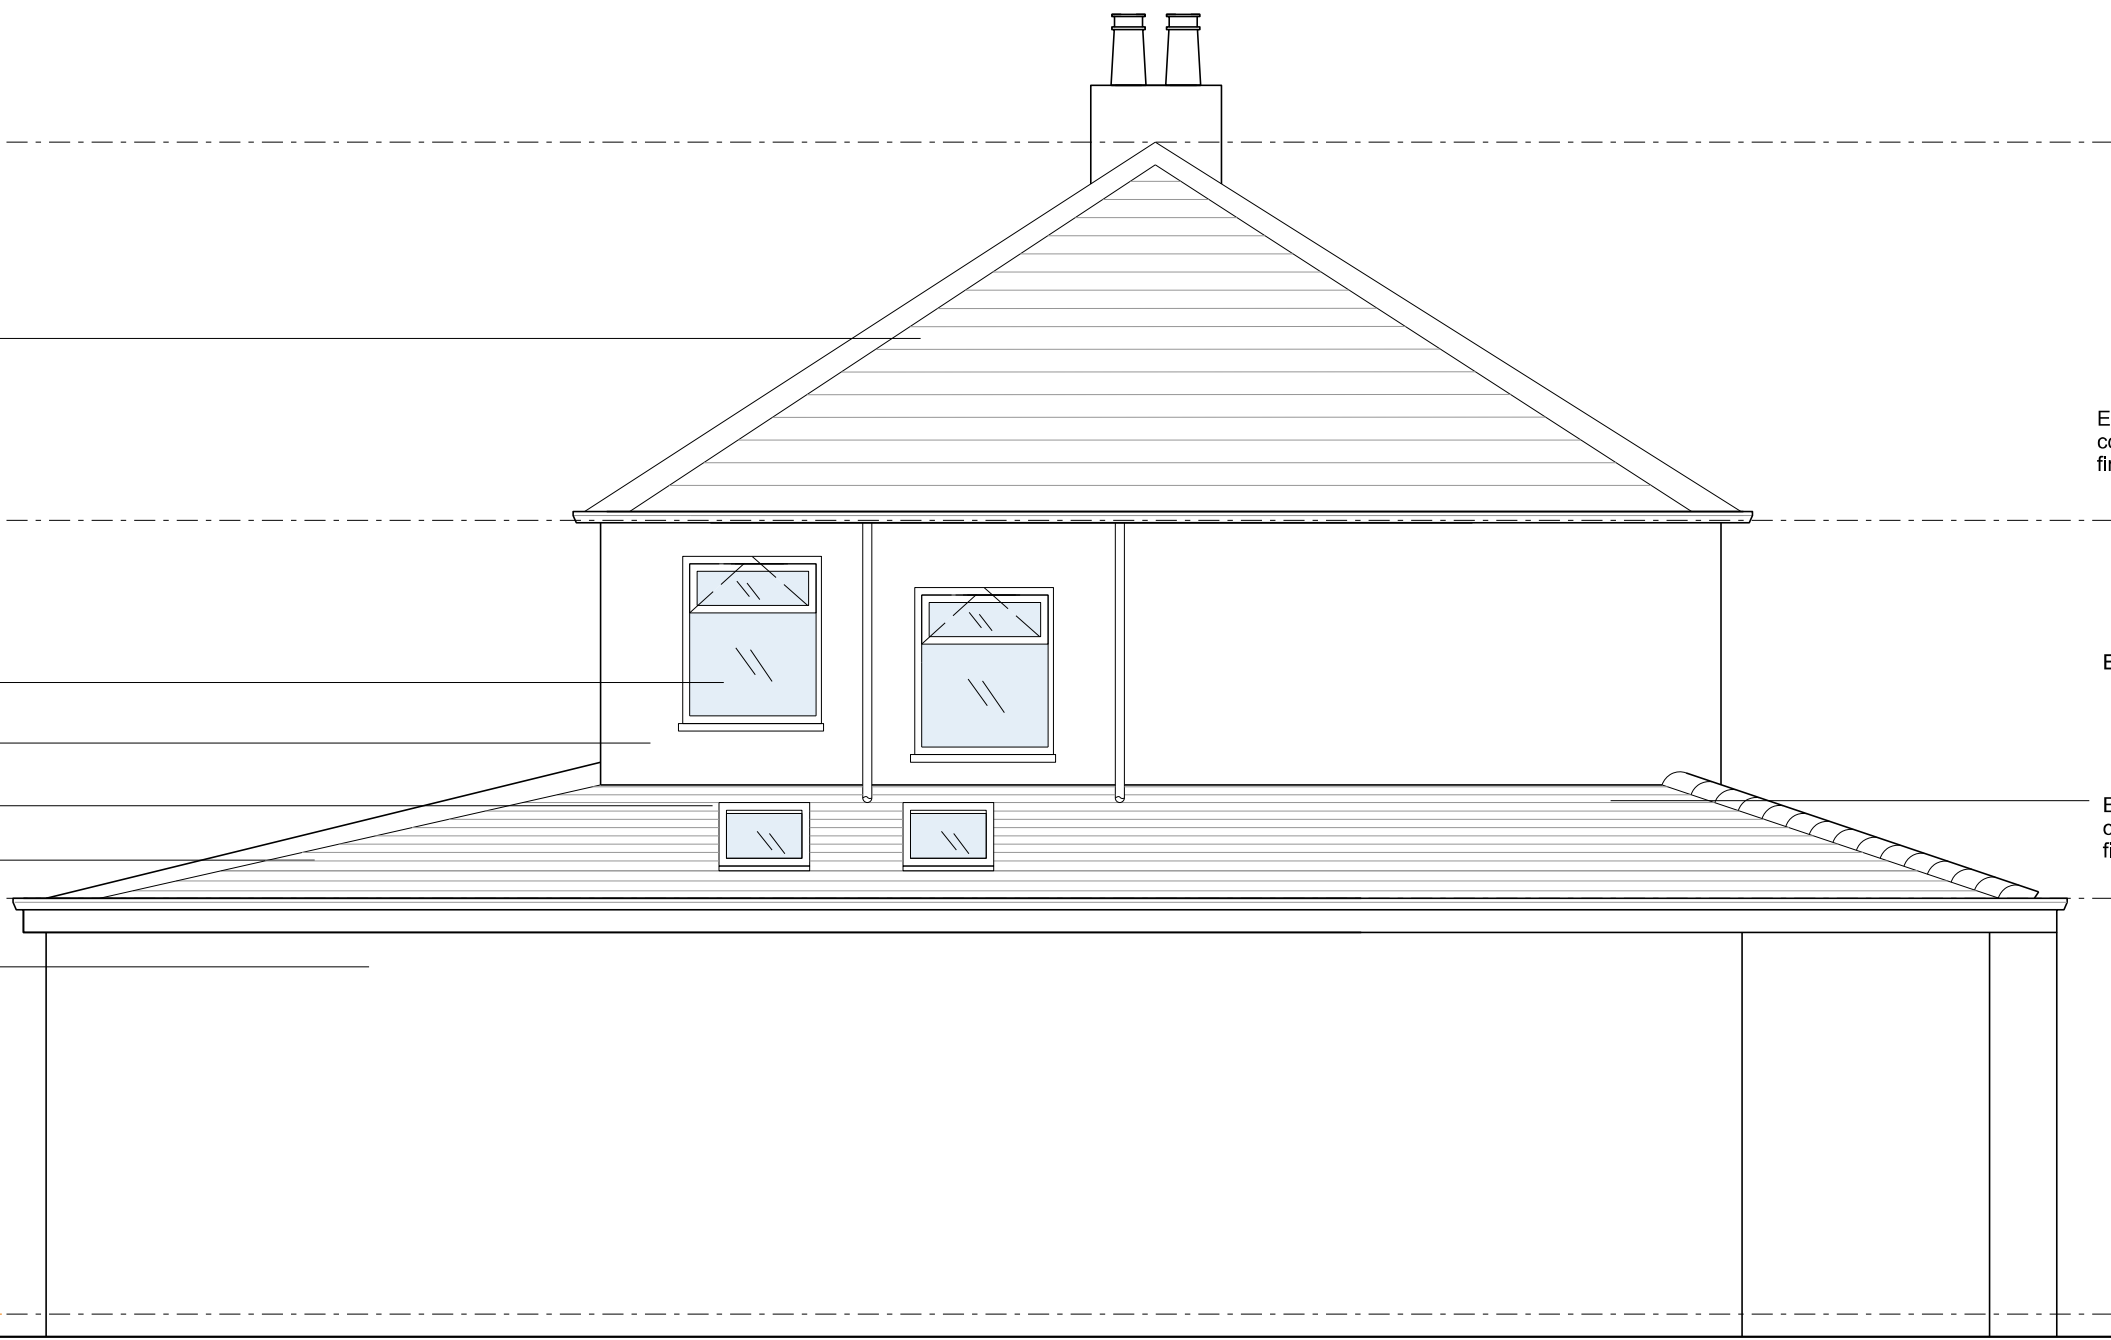

109 East - Side Elevation

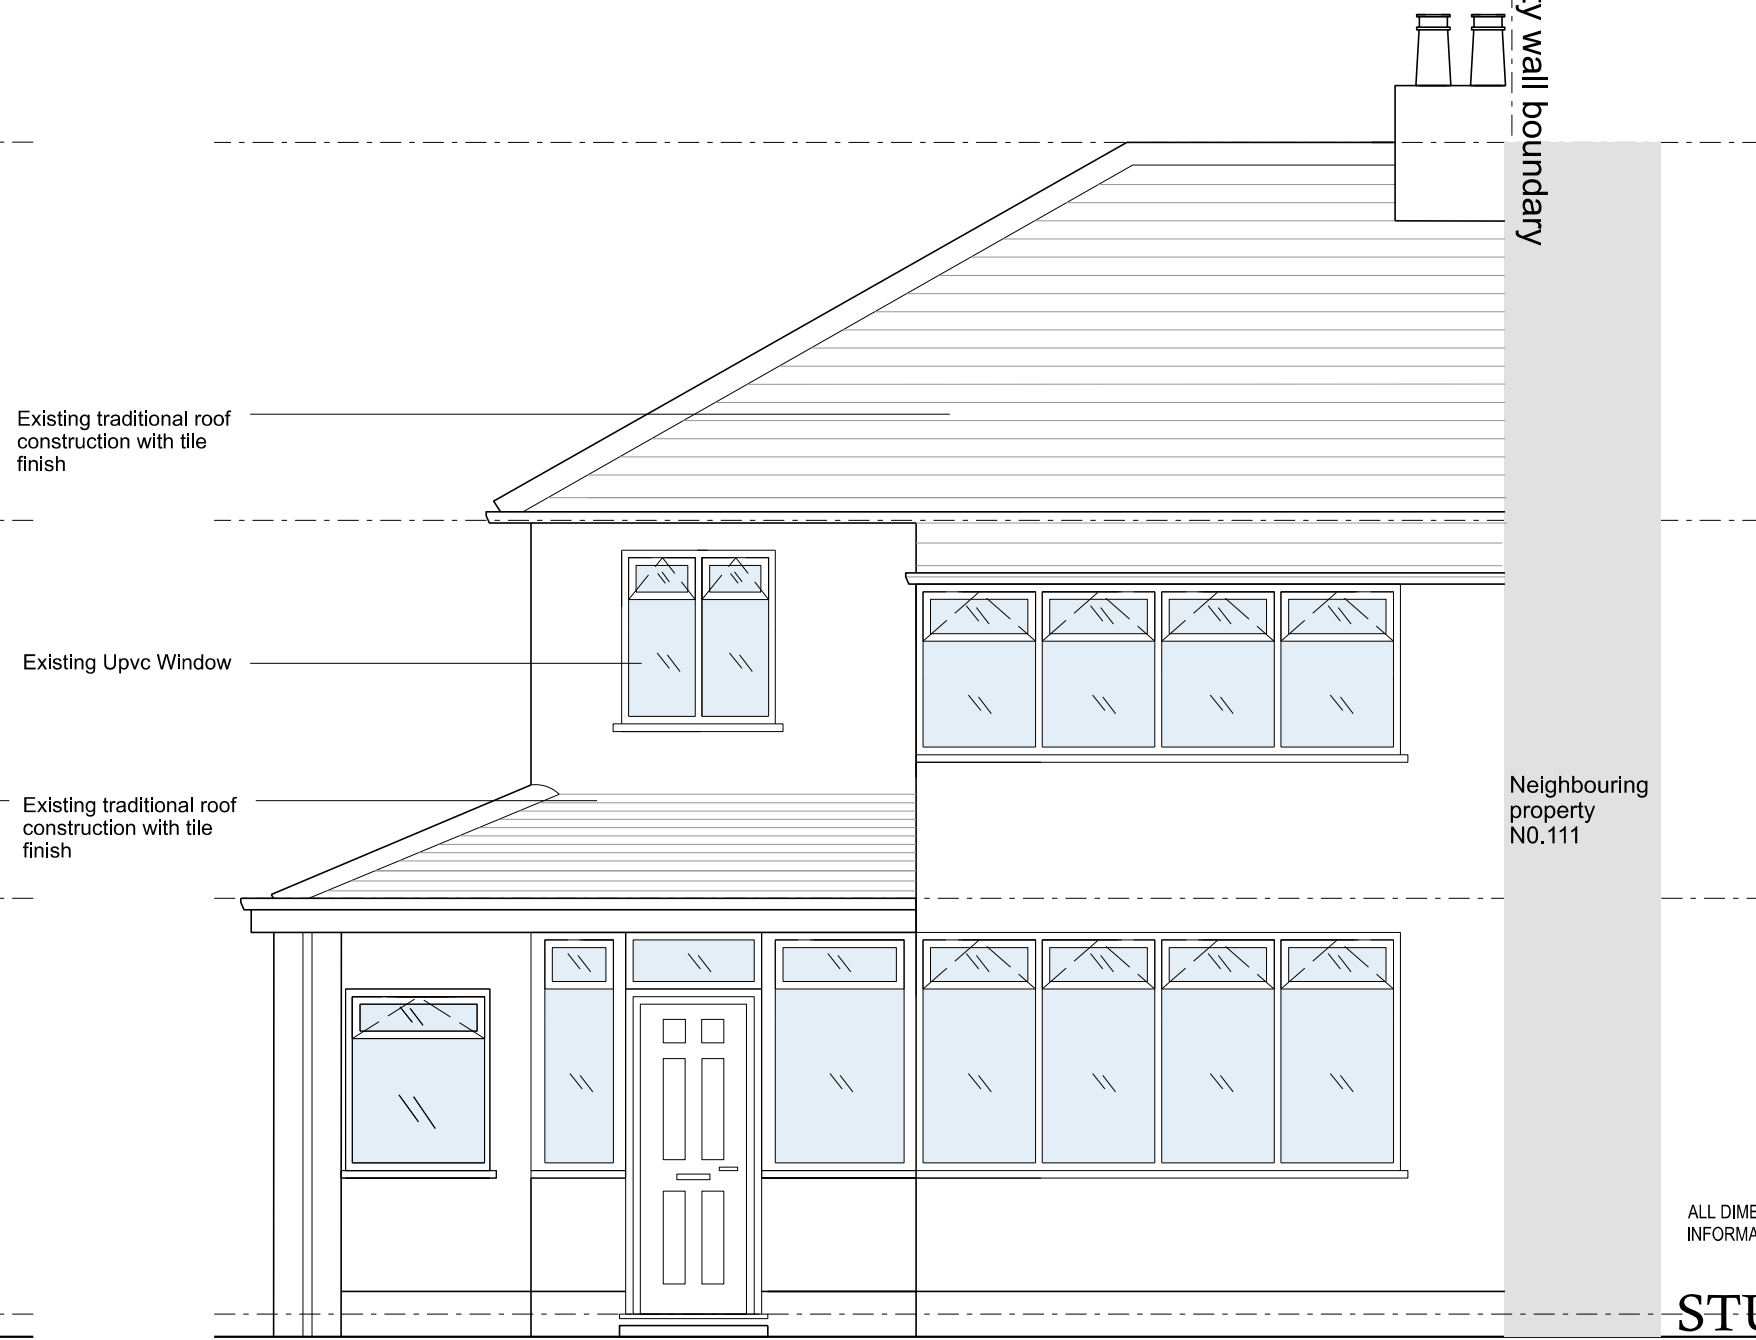

109 North Elevation - Campbell Drive

ALL DIMENSIONS TO BE CONFIRMED BY VIA THE CLIENTS TOPOGRAPHICAL SURVEY
INFORMATION DRAWINGS ONLY DO NOT BUILD FROM THIS DOCUMENT

STUDIO ATTIS 0203 1200 02
0203 1200 02
0203 1200 02

Project: 109 Campbell Road
Drawing Title: Proposed - Drawings
Drawing Scale: 1:50 @ A1
Issue Date: 11/06/21
Drawn: PN
Job NO.:
Drawing NO.:
Rev:

21:25 02-03-1200 02