

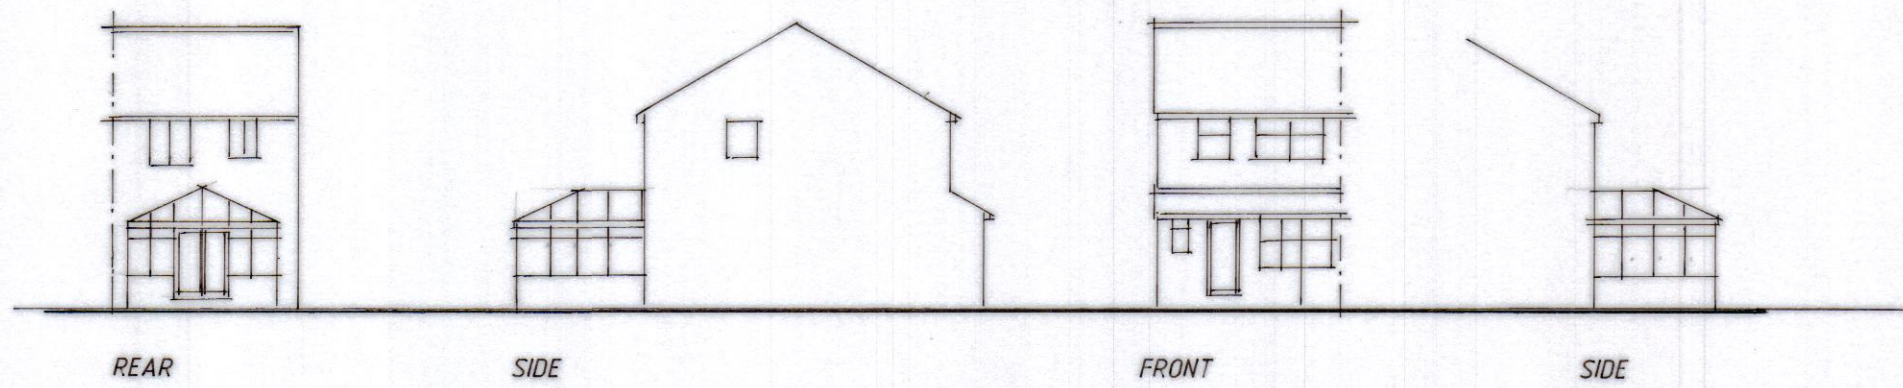


ELEVATIONS
AS
EXISTING

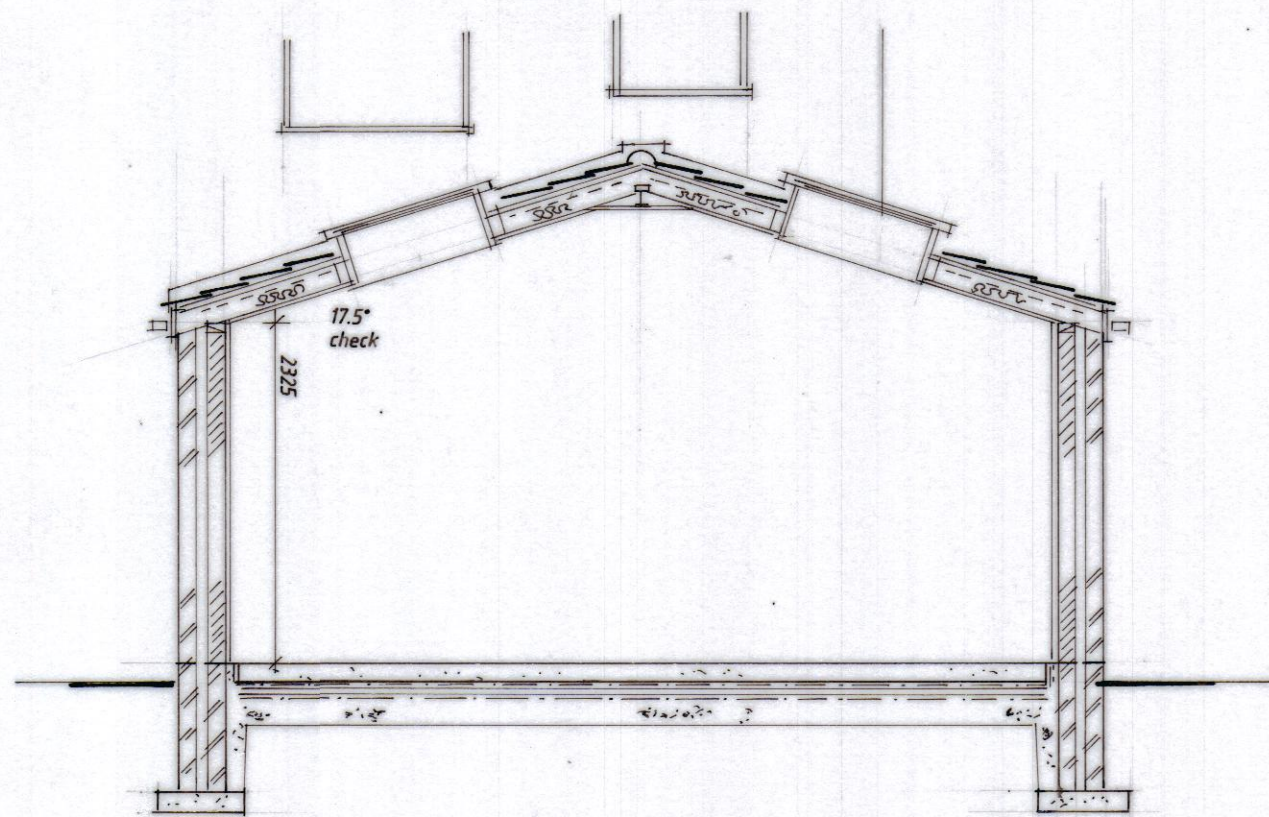


All dimensions to be checked on site
all materials to match existing


ELEVATIONS
AS
PROPOSED

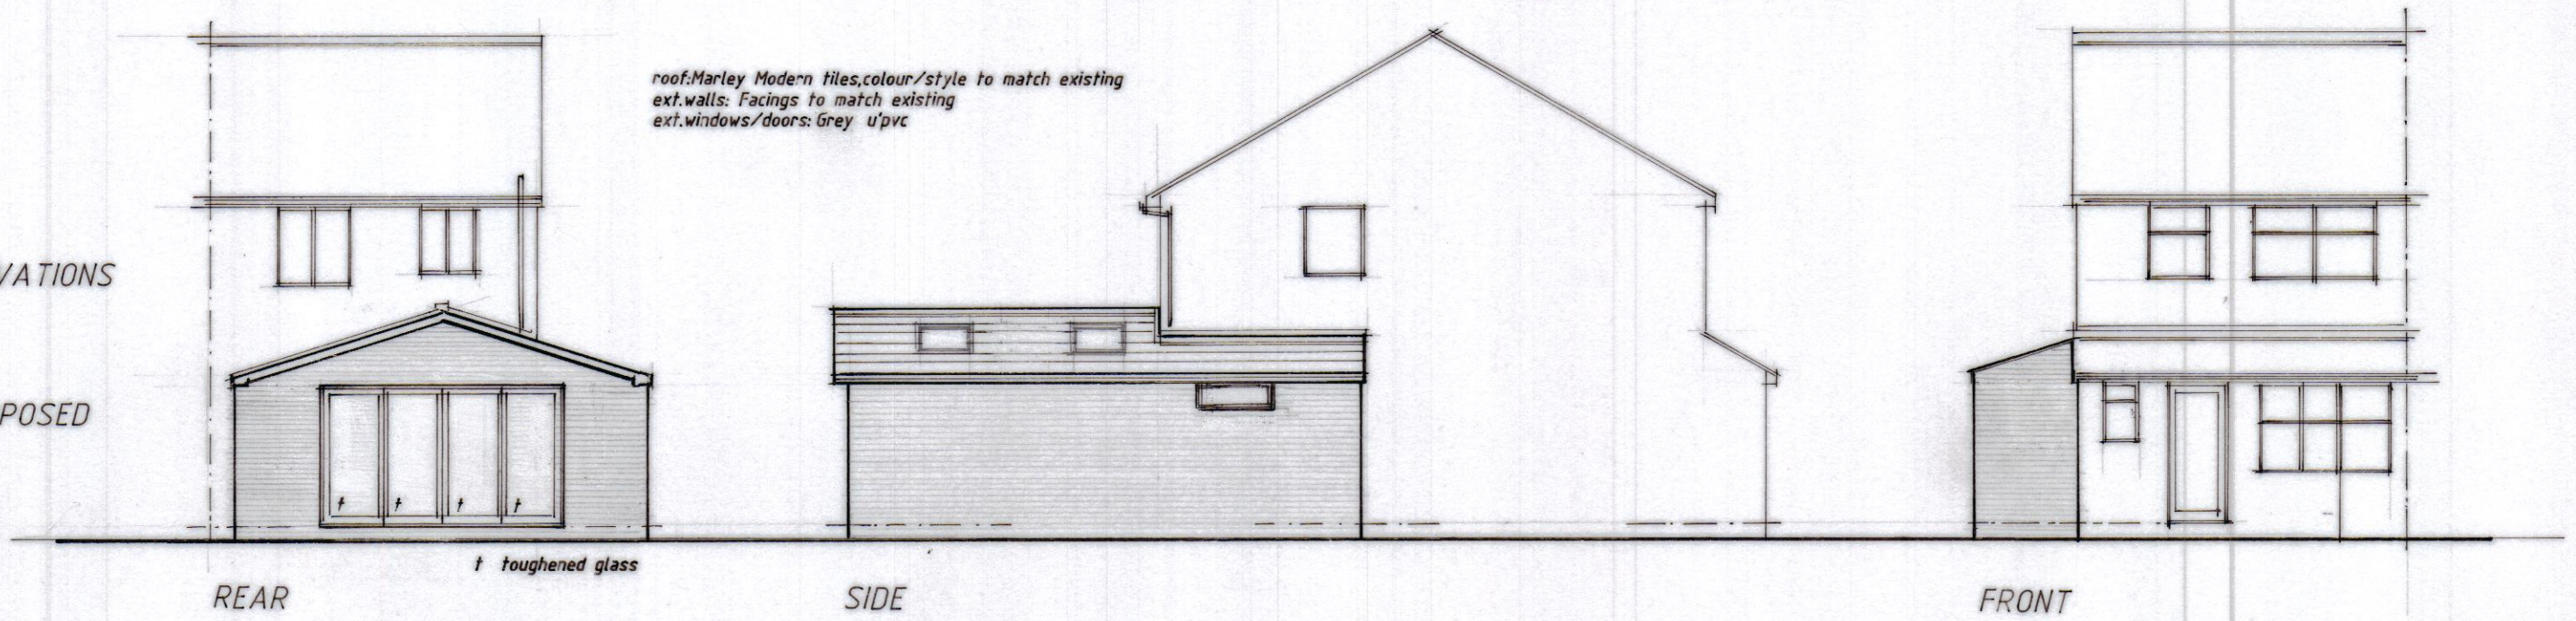


SECTION

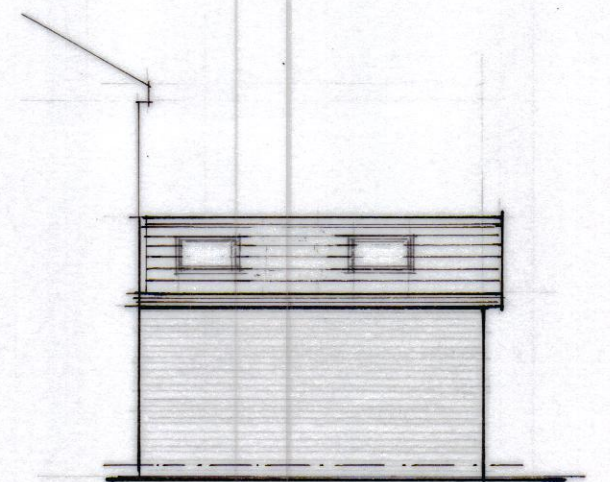


SIDE

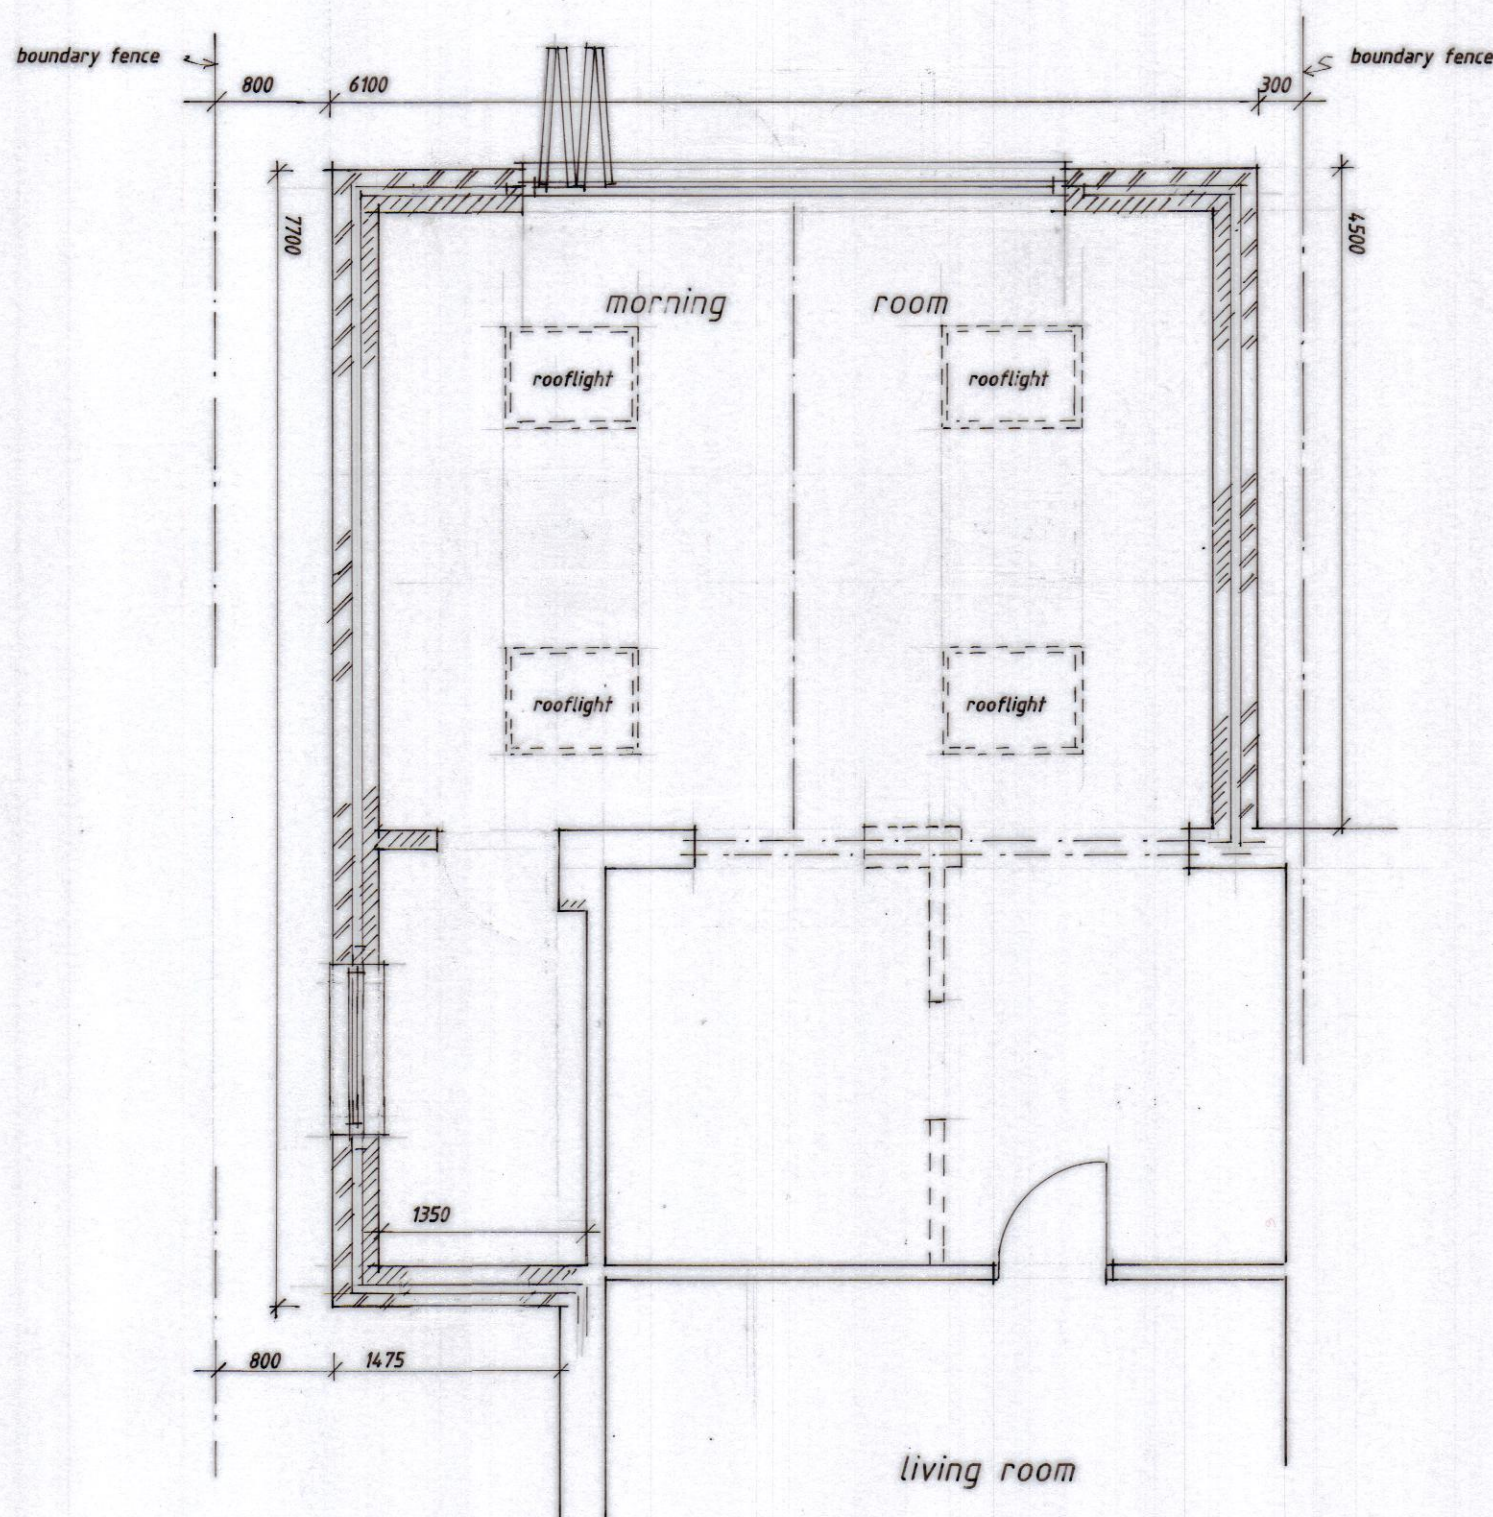

part GROUND FLOOR PLAN as proposed

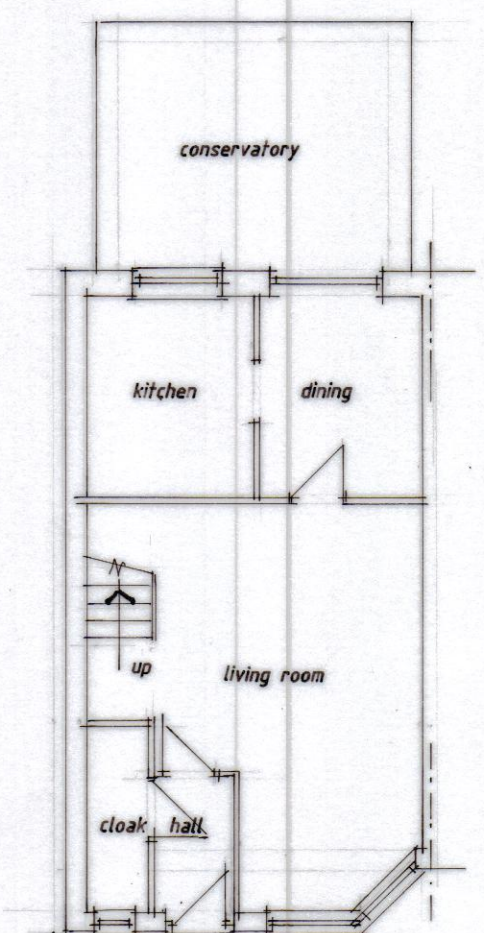

GROUND FLOOR PLAN as existing

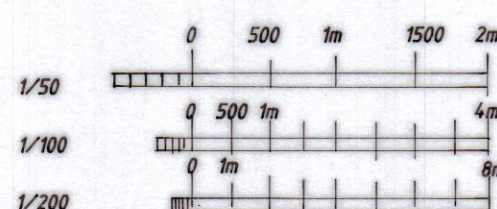

planning application only

PROPOSED SINGLE STOREY SIDE/REAR EXTENSION
for:

Mr. and Mrs. P.FLOOD
23 MARLBOROUGH ROAD
PRESCOT
L34 6LE

date: JUNE 2021
scale: 1/50, 1/100, 1/200
dwg. no. 7230/01

drawn: D I GROVES 166 CHARLES ST., LEIGH, WN7 1HF
tel: 01942 607736, 07889 565751