




0 0.5 1.0 1.5 2.0 2.5m
Scale 1:50

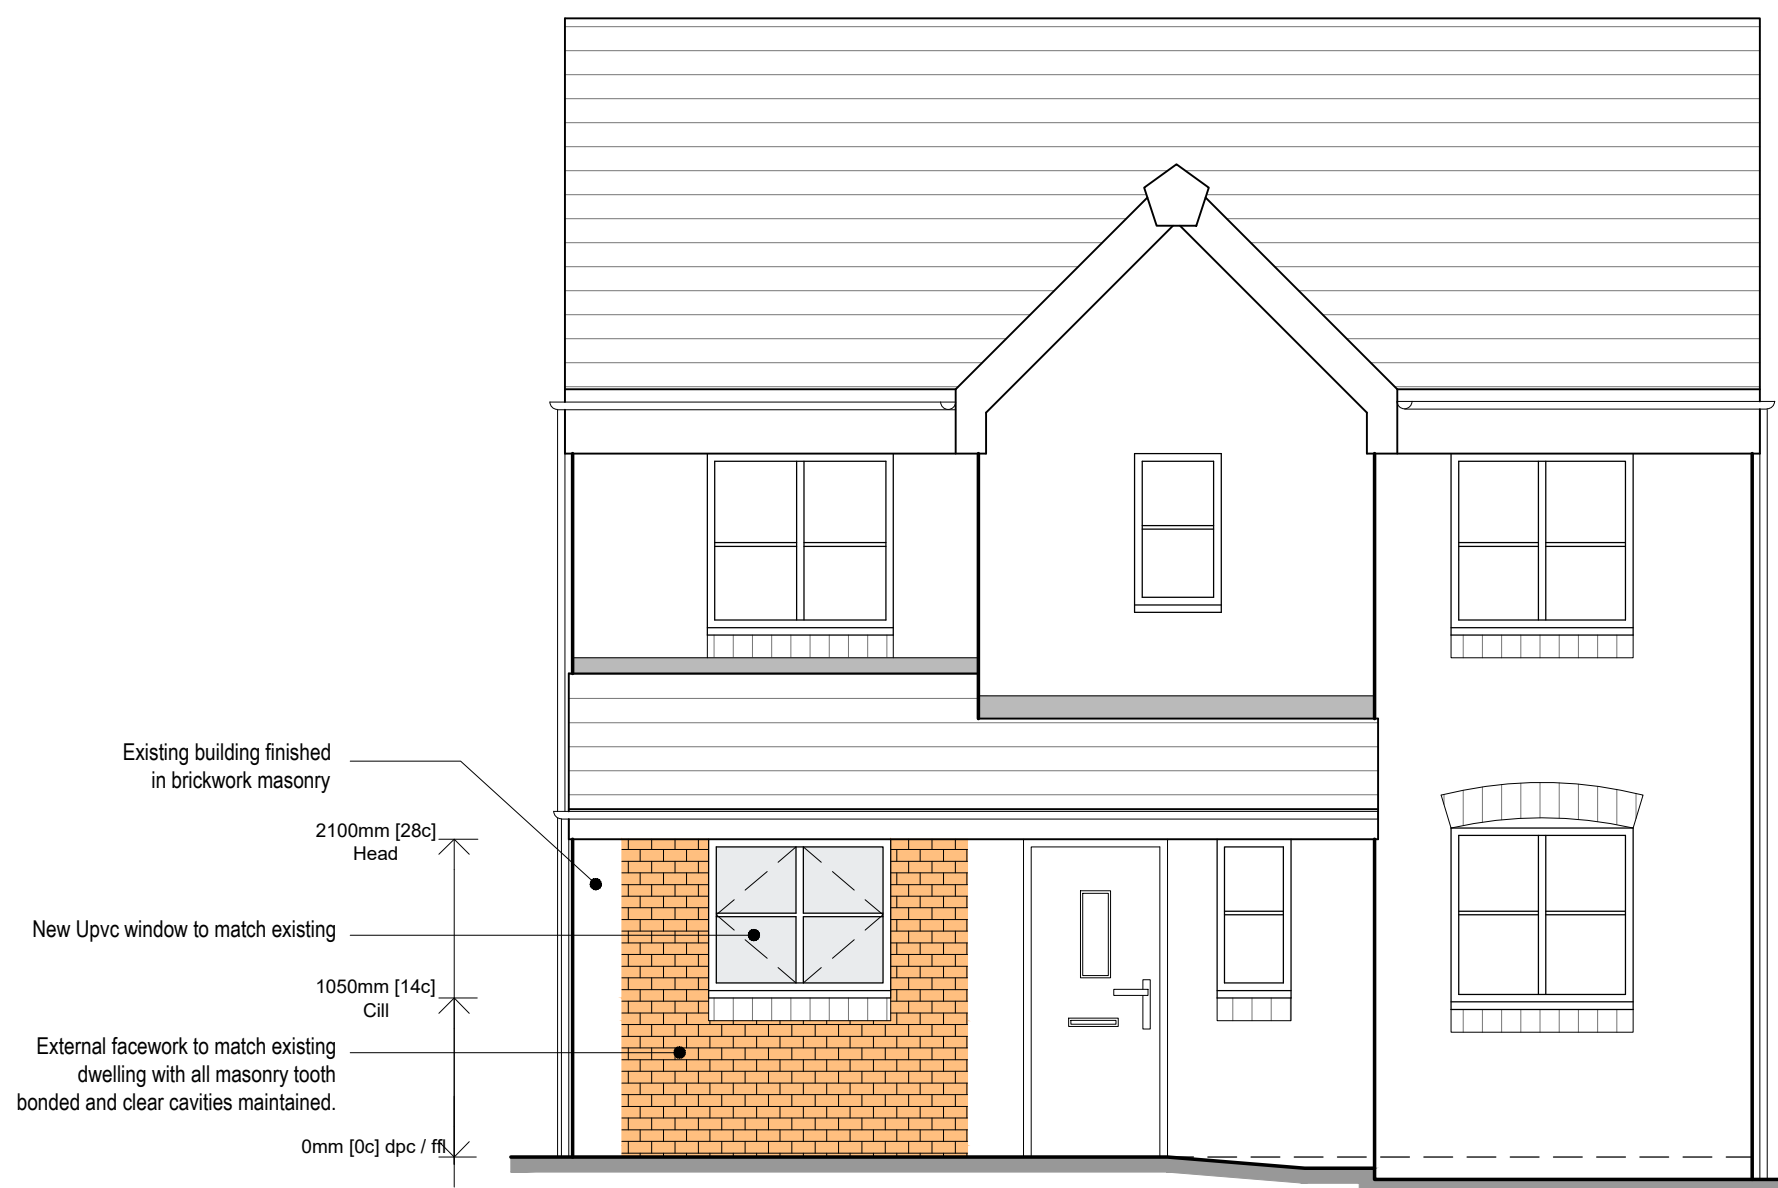


Proposed Front Elevation
Scale - 1:50

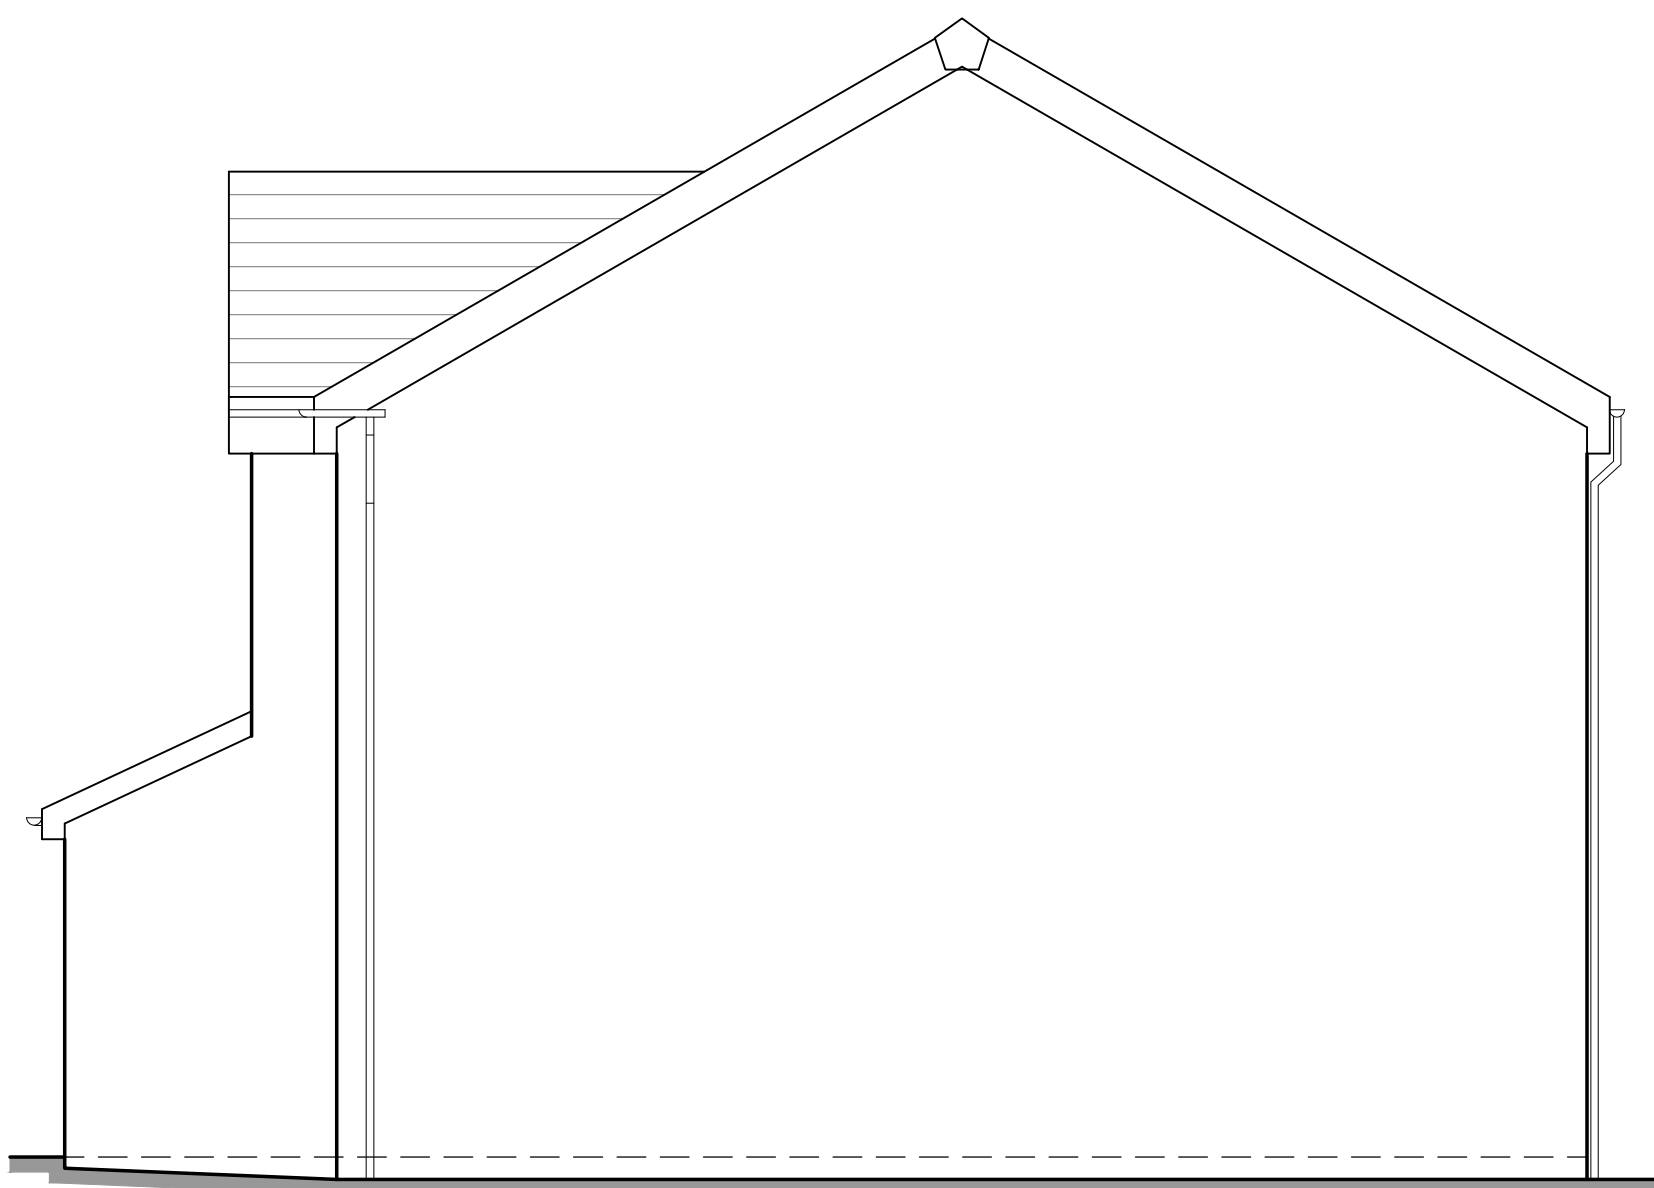


Proposed Side Elevation
Scale - 1:50

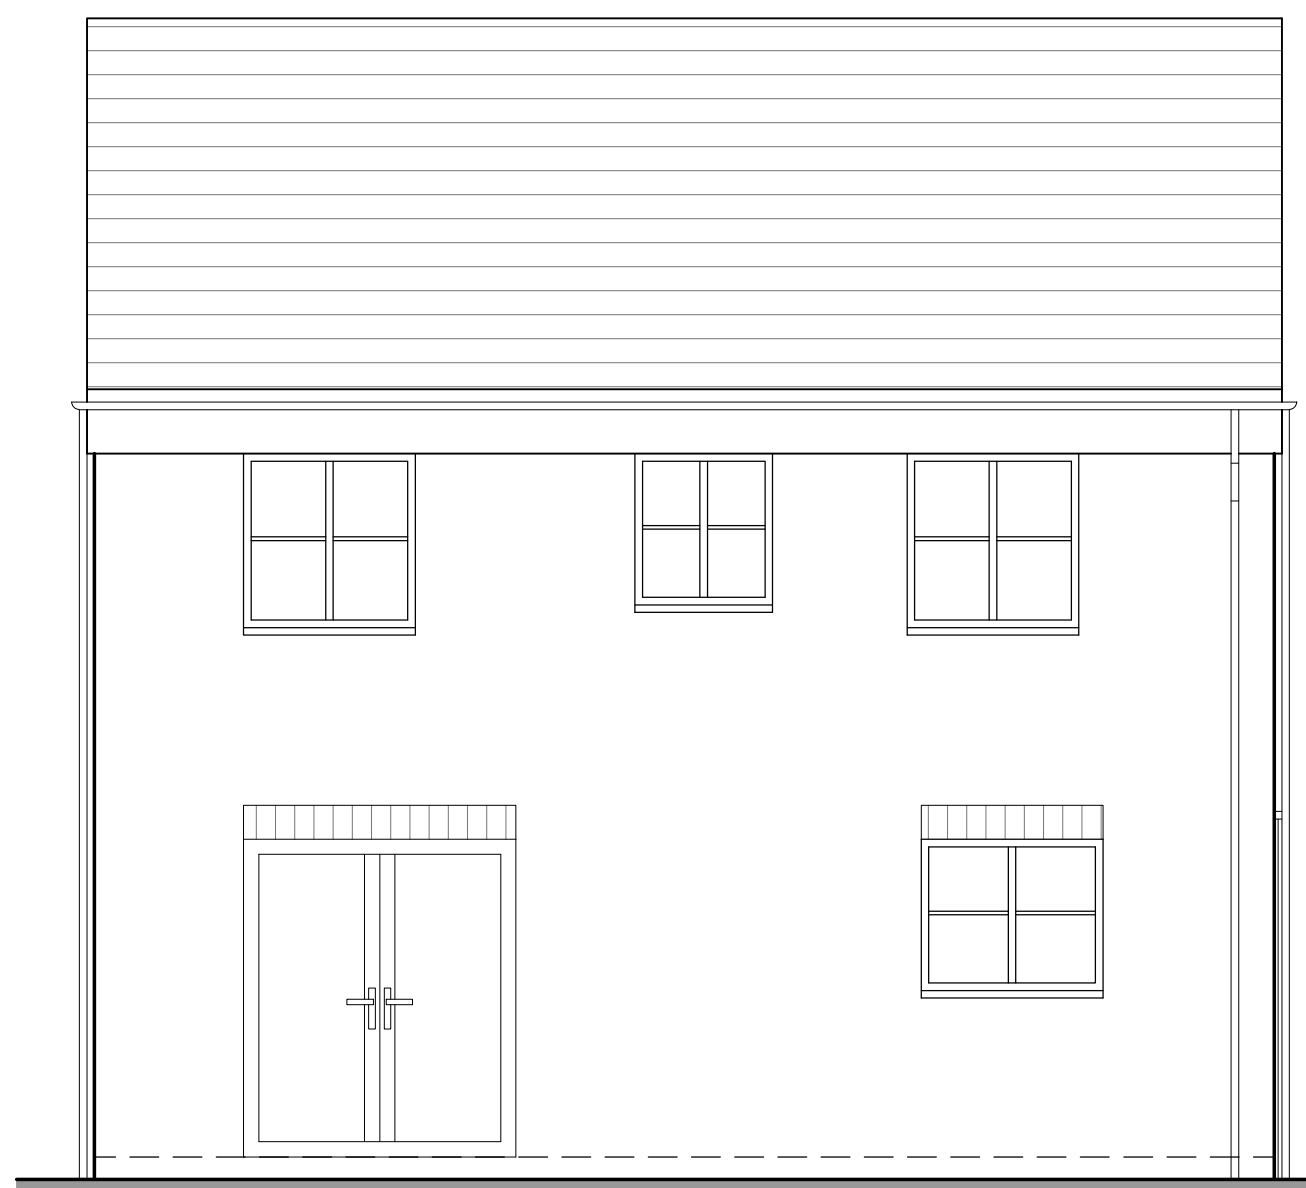


Proposed Rear Elevation
Scale - 1:50

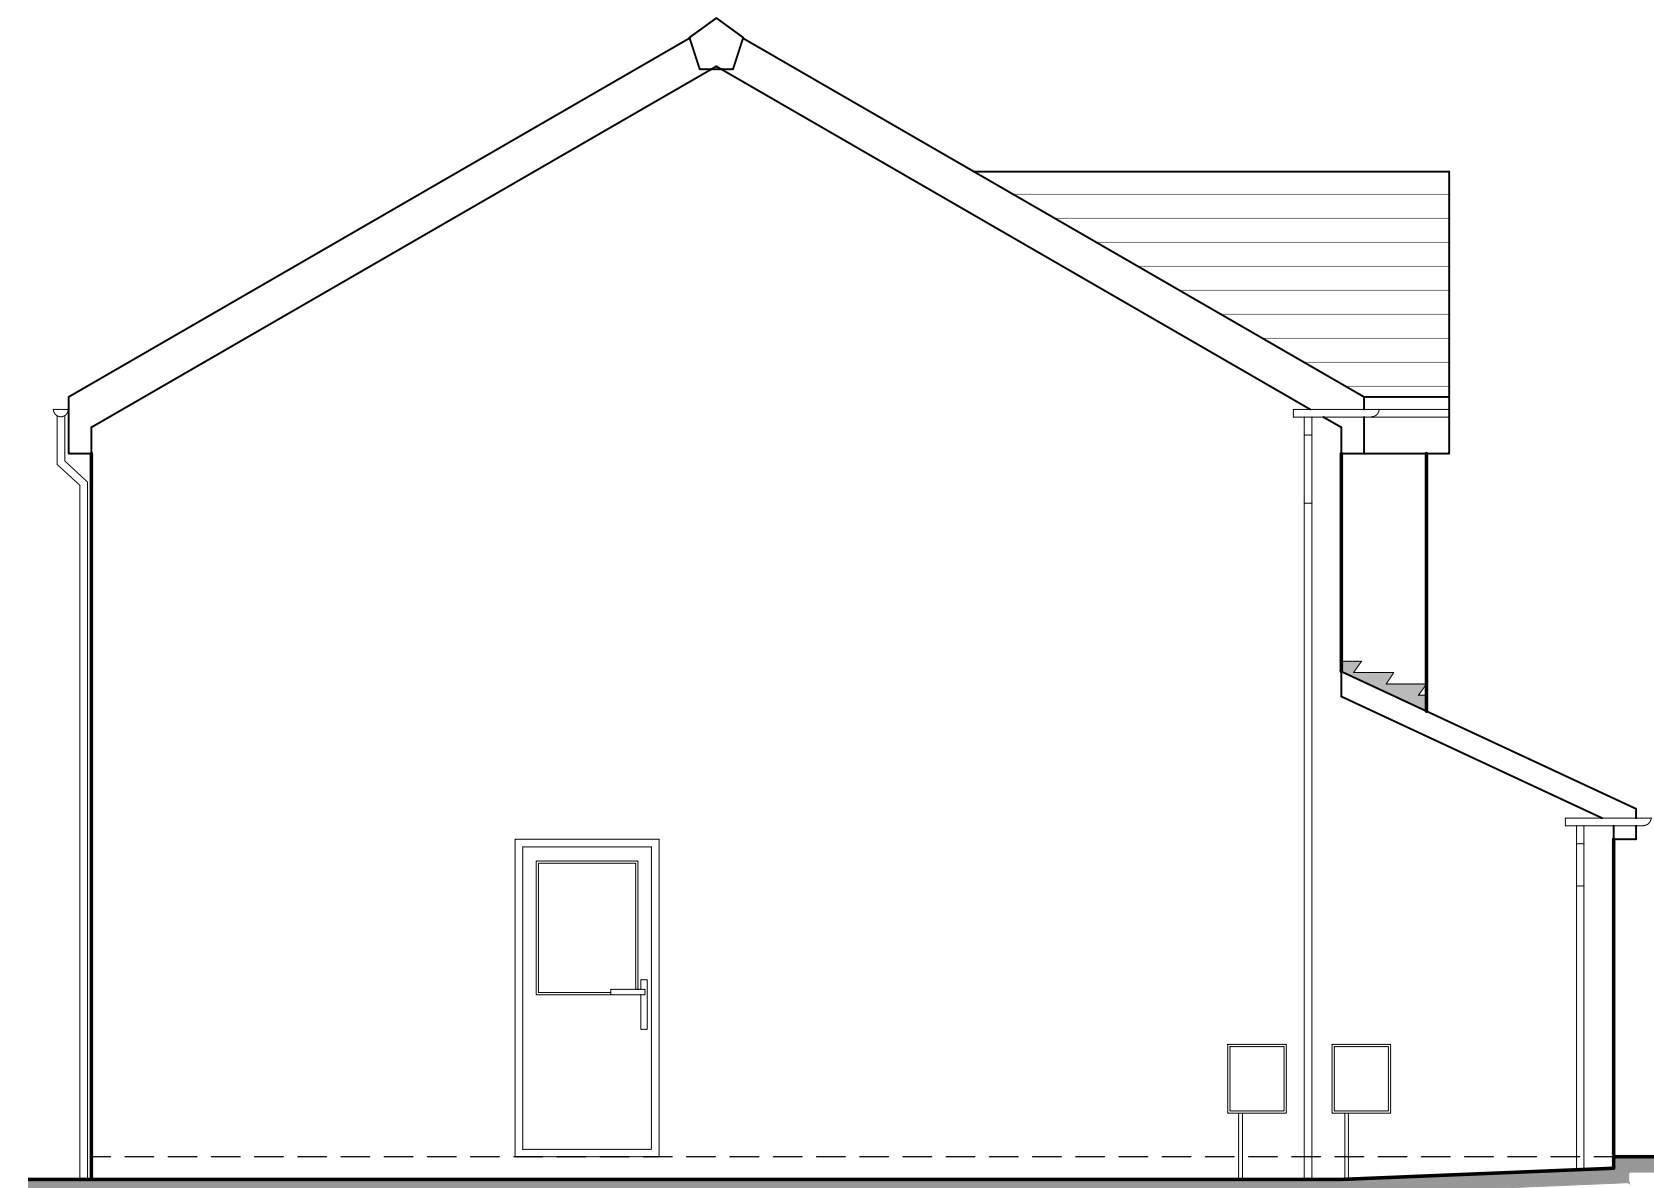

Proposed Side Elevation
Scale - 1:50

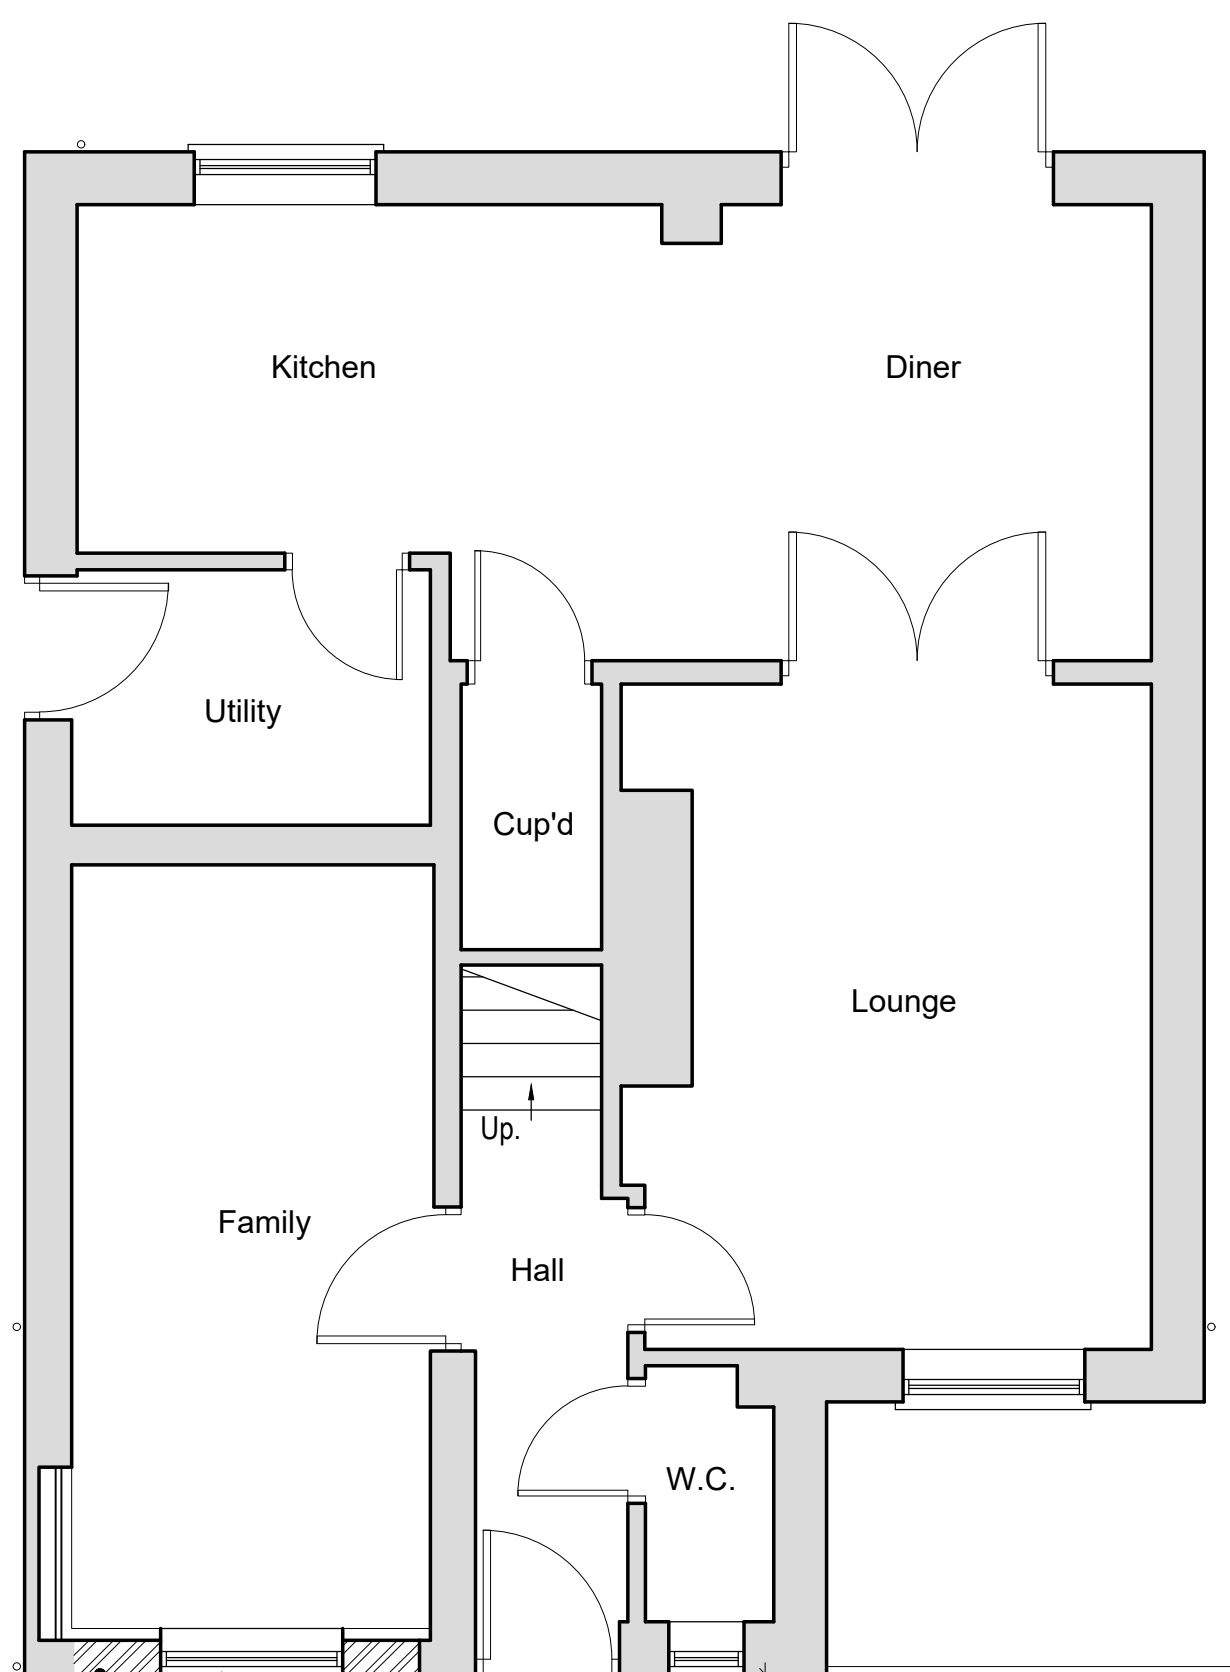


Proposed Ground Floor Plan
Scale - 1:50

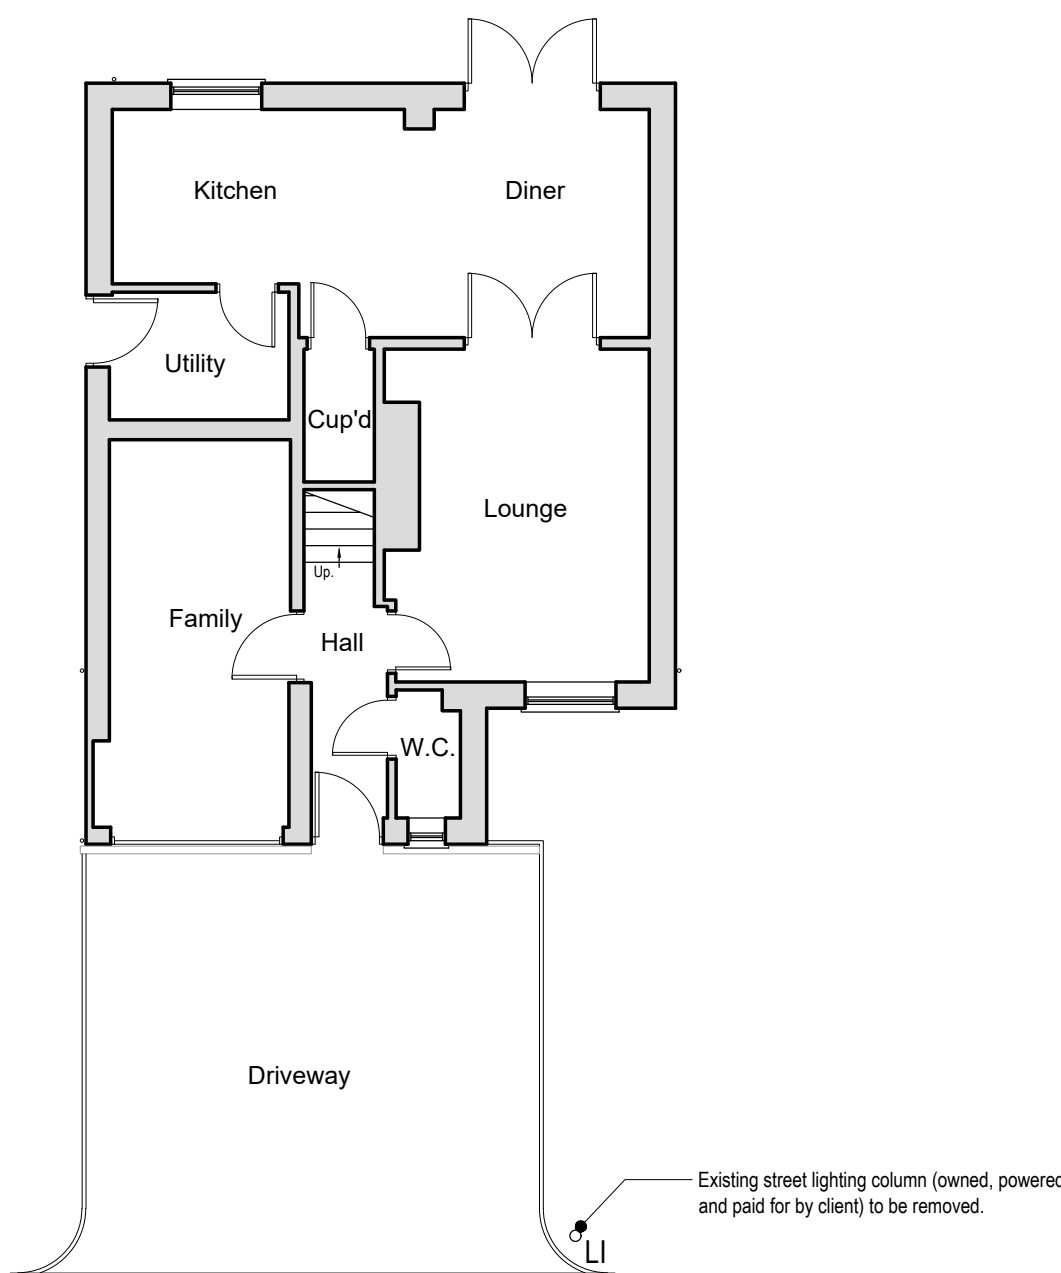

Existing Ground Floor Plan
Scale - 1:100




Existing Front Elevation
Scale - 1:100

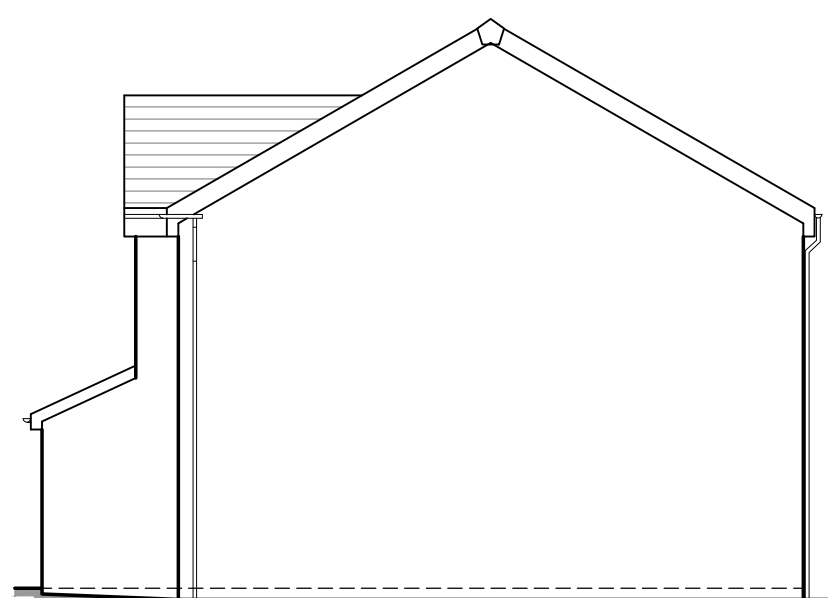

Existing Side Elevation
Scale - 1:100



Existing Rear Elevation
Scale - 1:100

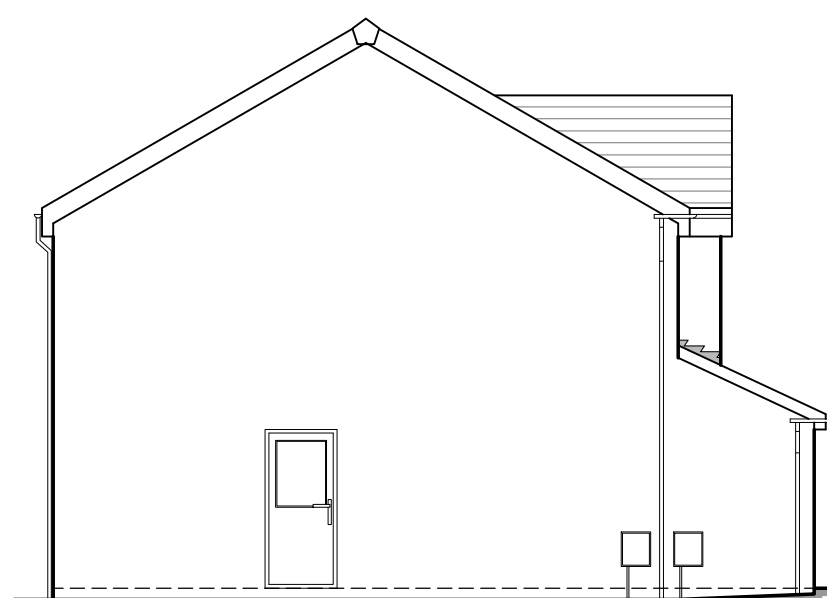

Existing Side Elevation
Scale - 1:100

B	21/06/2021	TBS	TBS
Non-draft issue for planning submission			
A	21/06/2021	TBS	TBS
Updated as per client's comments			
-	20/06/2021	SF	TBS
Draft issue			
Rev	Date	Drawn by	Checked by

SDS

SPEAKS DESIGN SERVICES

Speaks Design Services

614 Middle Road

Coventry

West Midlands

CV4 7TN

Tel: 01978 552872

Mob: 07582 750065

Email: info@speaksdesign.co.uk

Web: www.speaksdesign.co.uk



Project			
81 Middleton Drive, Prescot, L35 7AD			
Client		Proposed of Issue	Drawing Stage
Christopher Rimmer		For Approval	Planning
Title			
Existing and Proposed Plans and Elevations			
Scale @ A4	Date	Ref	Drawn
1:50/1:100	June 2021	147	SF
Doc No			Rev
147/MDP/PL/001			B