



Do not scale from drawing, use figured dimensions & levels only. All dimensions & levels to be checked on site before commencing work and any discrepancies to be notified to C.A. immediately. If in doubt ask ?

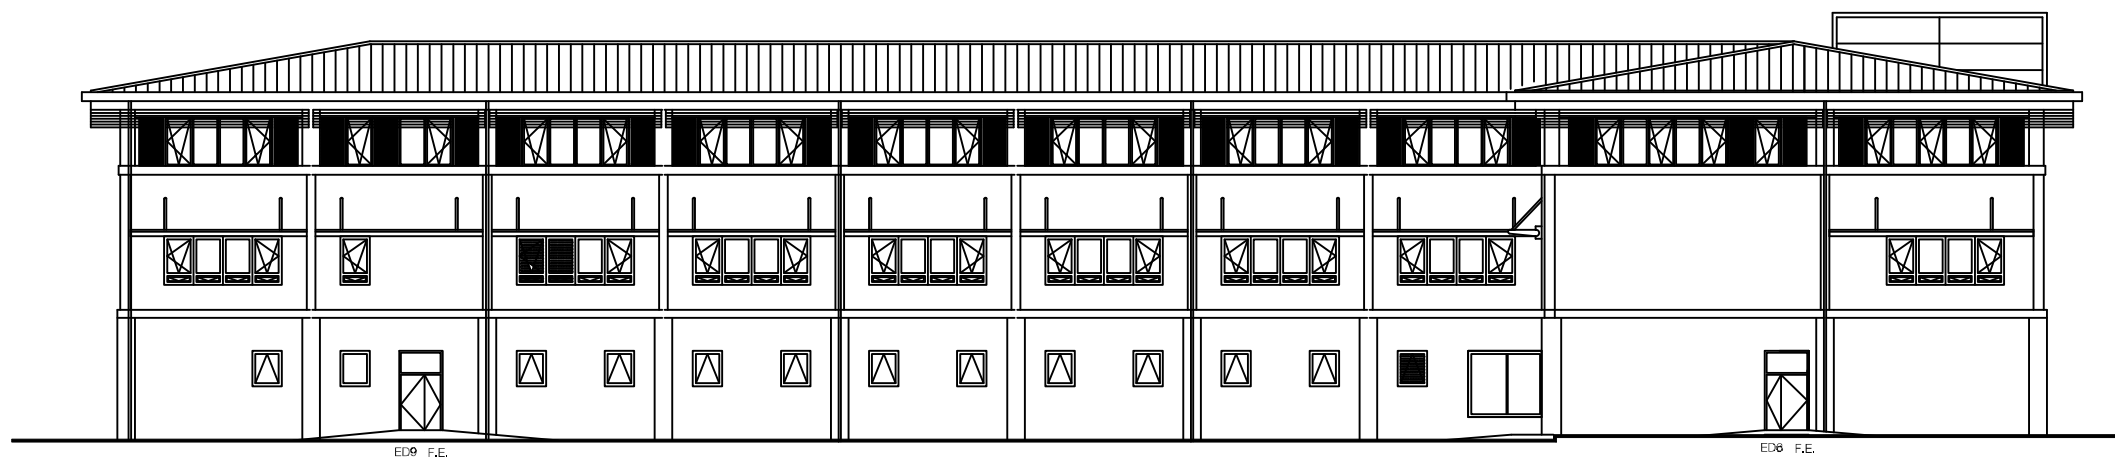


EXISTING NORTH EAST ELEVATION

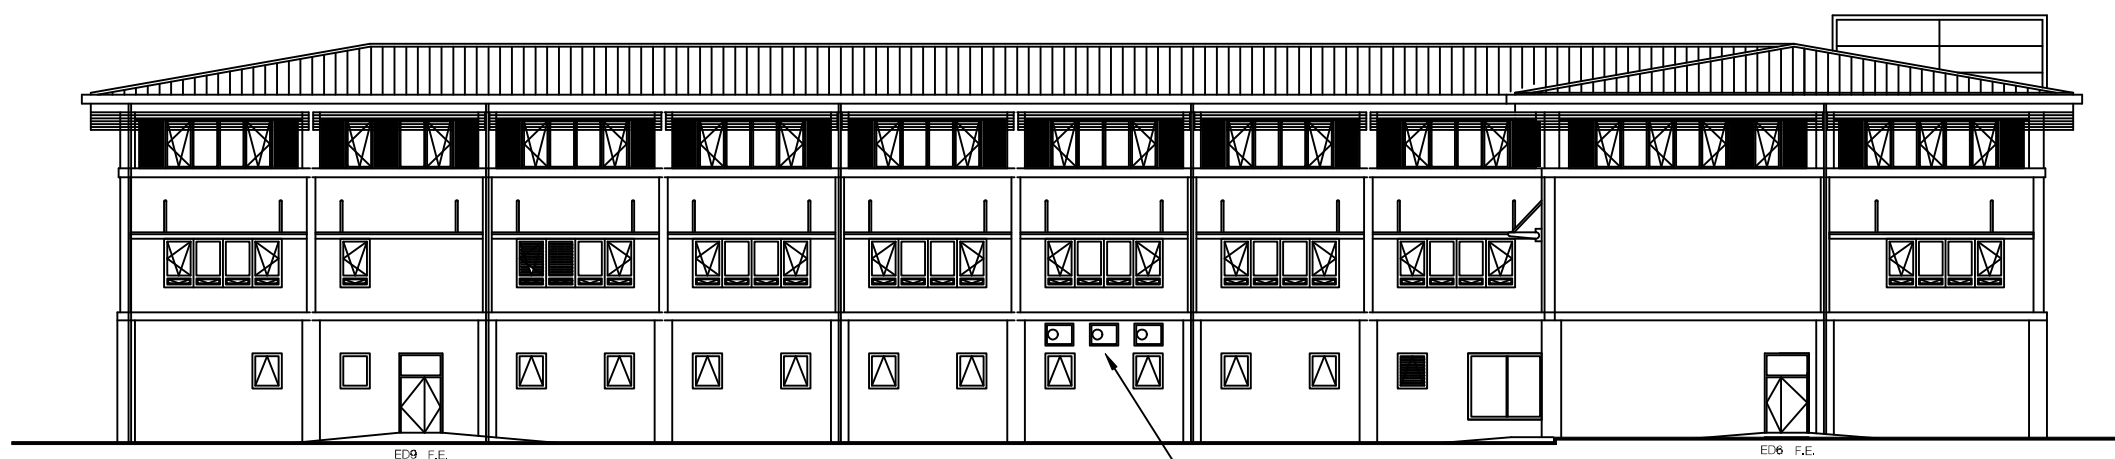

3 No New wall mounted external
chiller units with cage surrounds
965 x 395 x 755mm each

PROPOSED NORTH EAST ELEVATION

 

A	Scale Bar added	AC	17.01.25
rev	comments	initial	date



architects Mersey Design Group Ltd telephone: 0151 207 9431
interior designers Cleveley House fax: 0151 207 9447
strategy planners 41 Shaw Street e-mail: info@mdgdesign.com
quantity surveyors Liverpool L6 1HL web: www.mdgdesign.com
principal designers

client Mersey Care NHS Foundation Trust

project Nutgrove Villa Dental Air Con
Westmorland Road
Huyton

content Elevations

scale 1:125	sheet A1	date AC	drawn by AC	checked rev
project number 154-349	drawing number AL2/02			A
purpose of issue				