


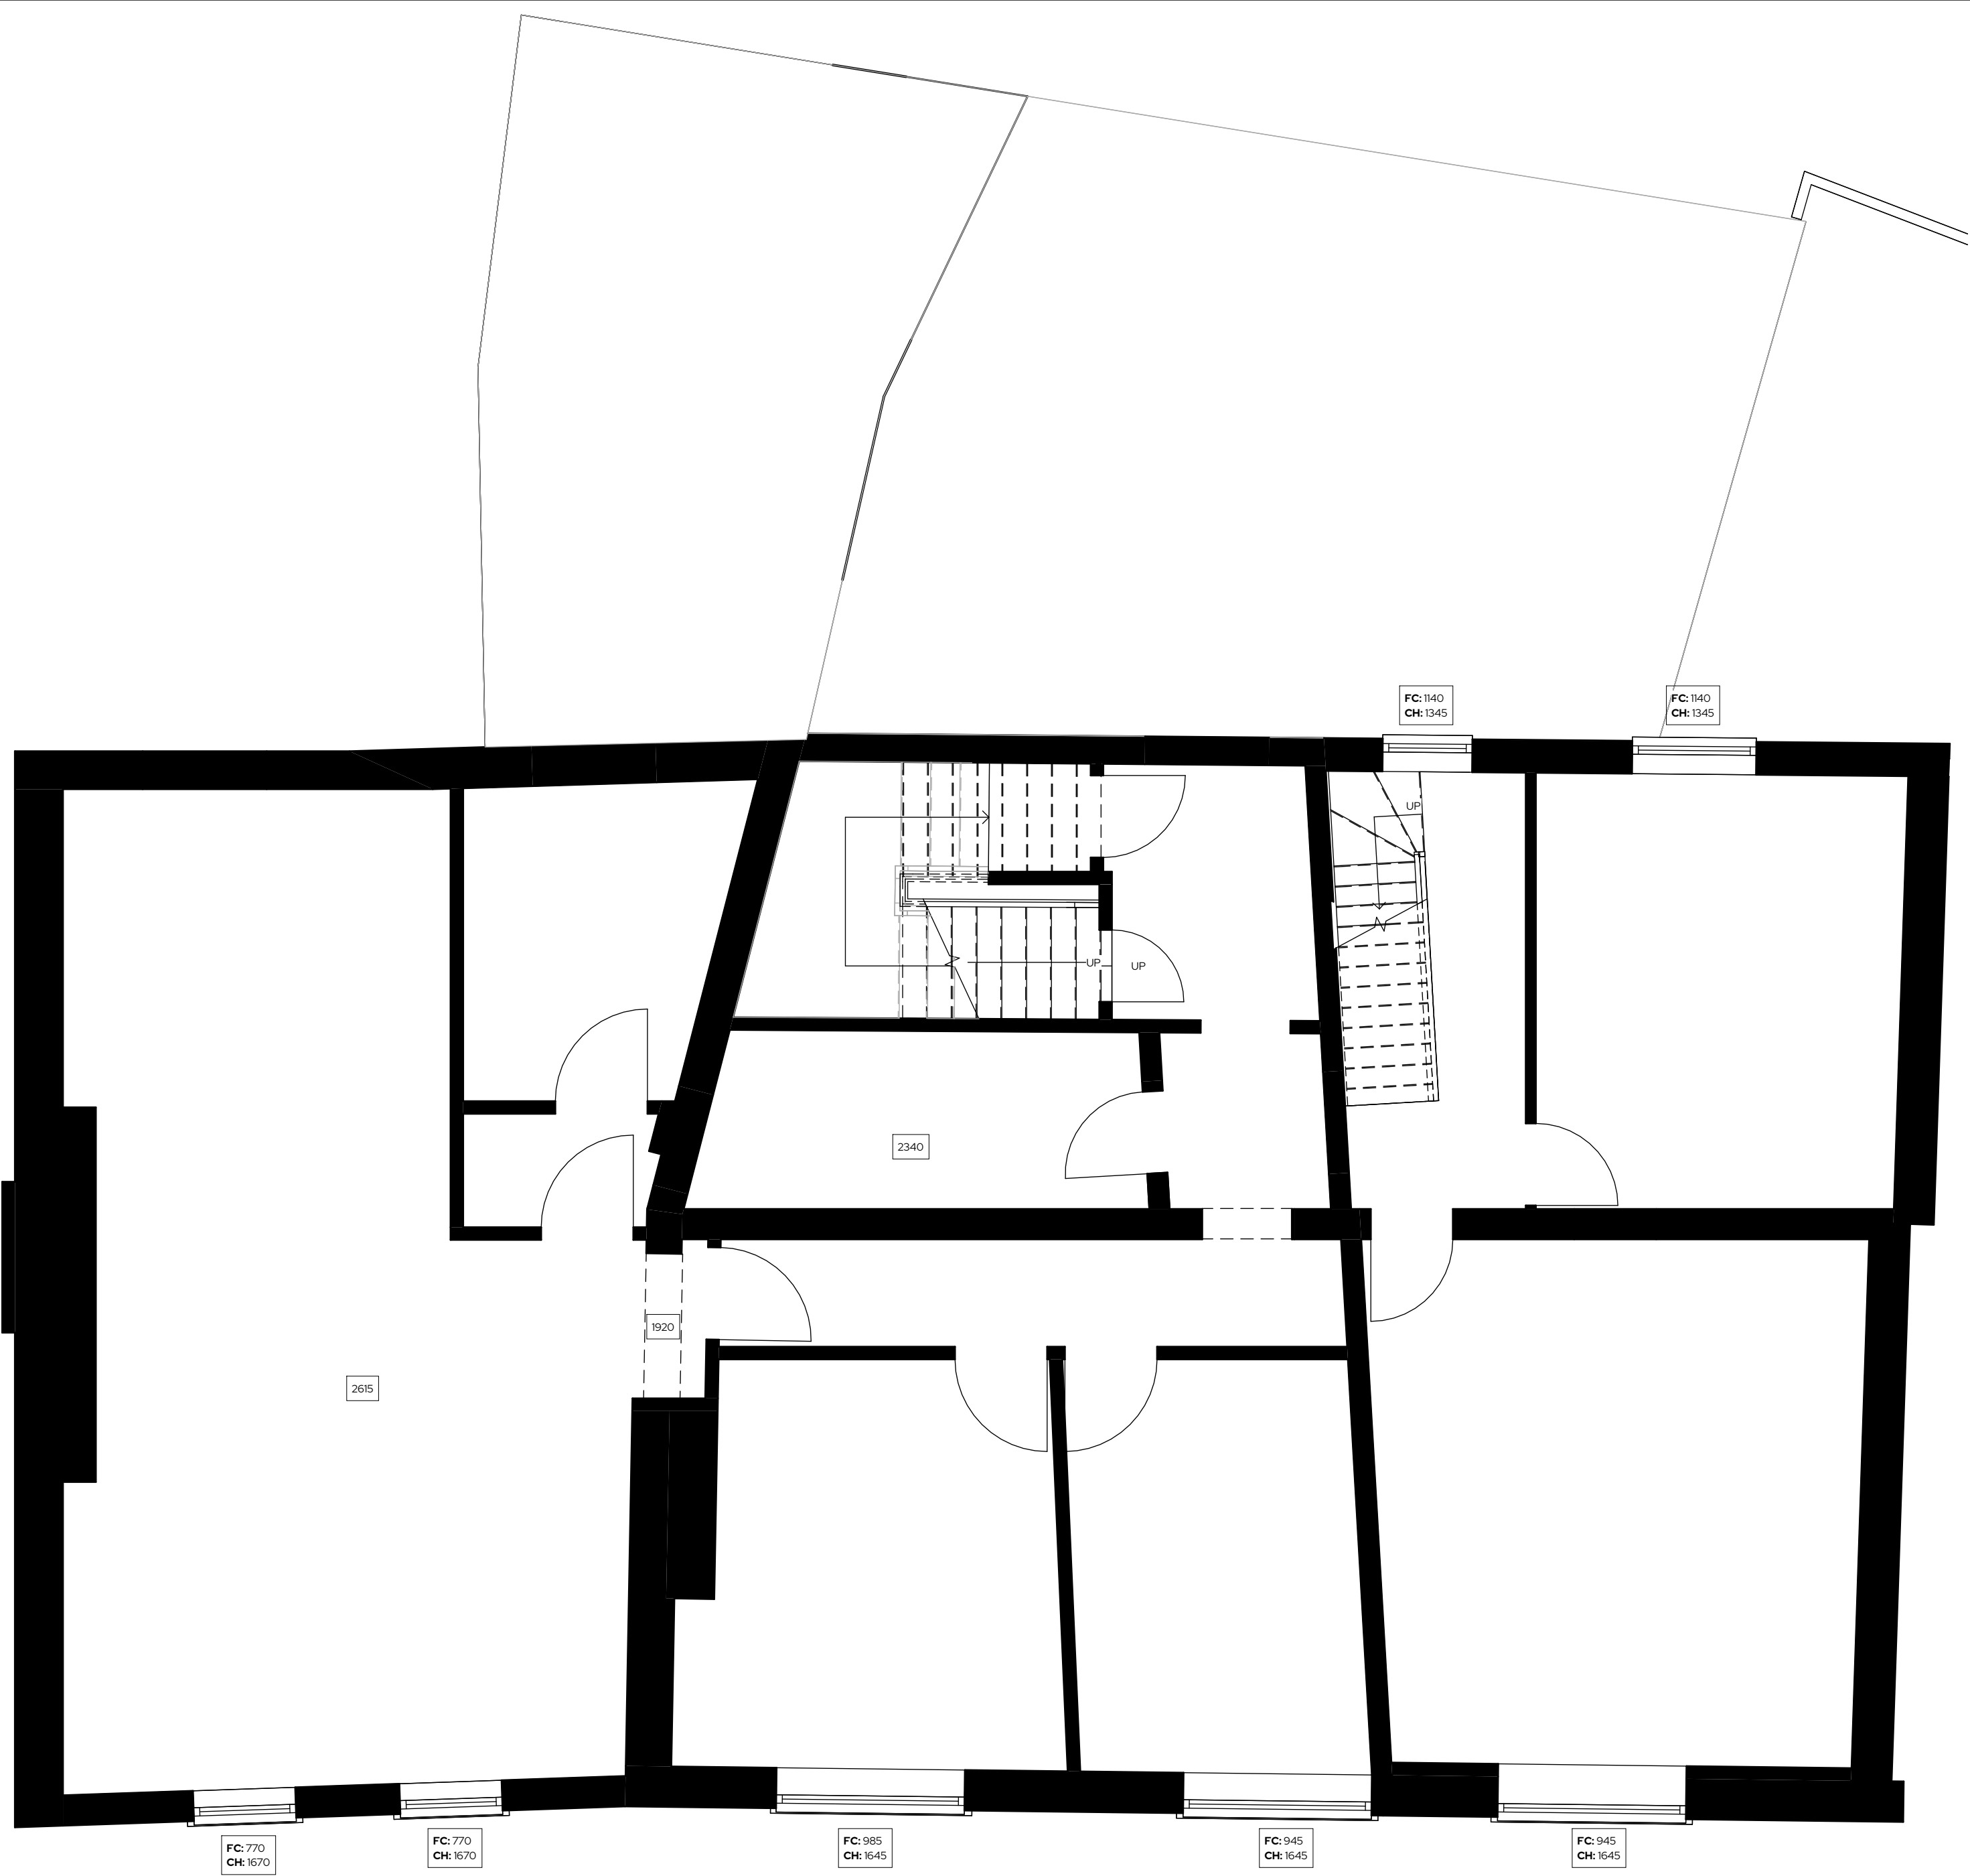

REV	Date	Description	Issued	Additional Notes
A	14/03/2024	Technical Issue	RJ	

Project Title		5-11 Eccleston Street		Title		First Floor Plan - Existing							
Client Name		Onyx Ltd		Drawing No.		1286 -02 -03-002 RevA							
Project Address		5-11 Eccleston Street Prescot, L34 5QH		Date	07/03/24	Scale	1: 50	Sheet Size	A2	Drawn by	RJ	Checked by	DB