


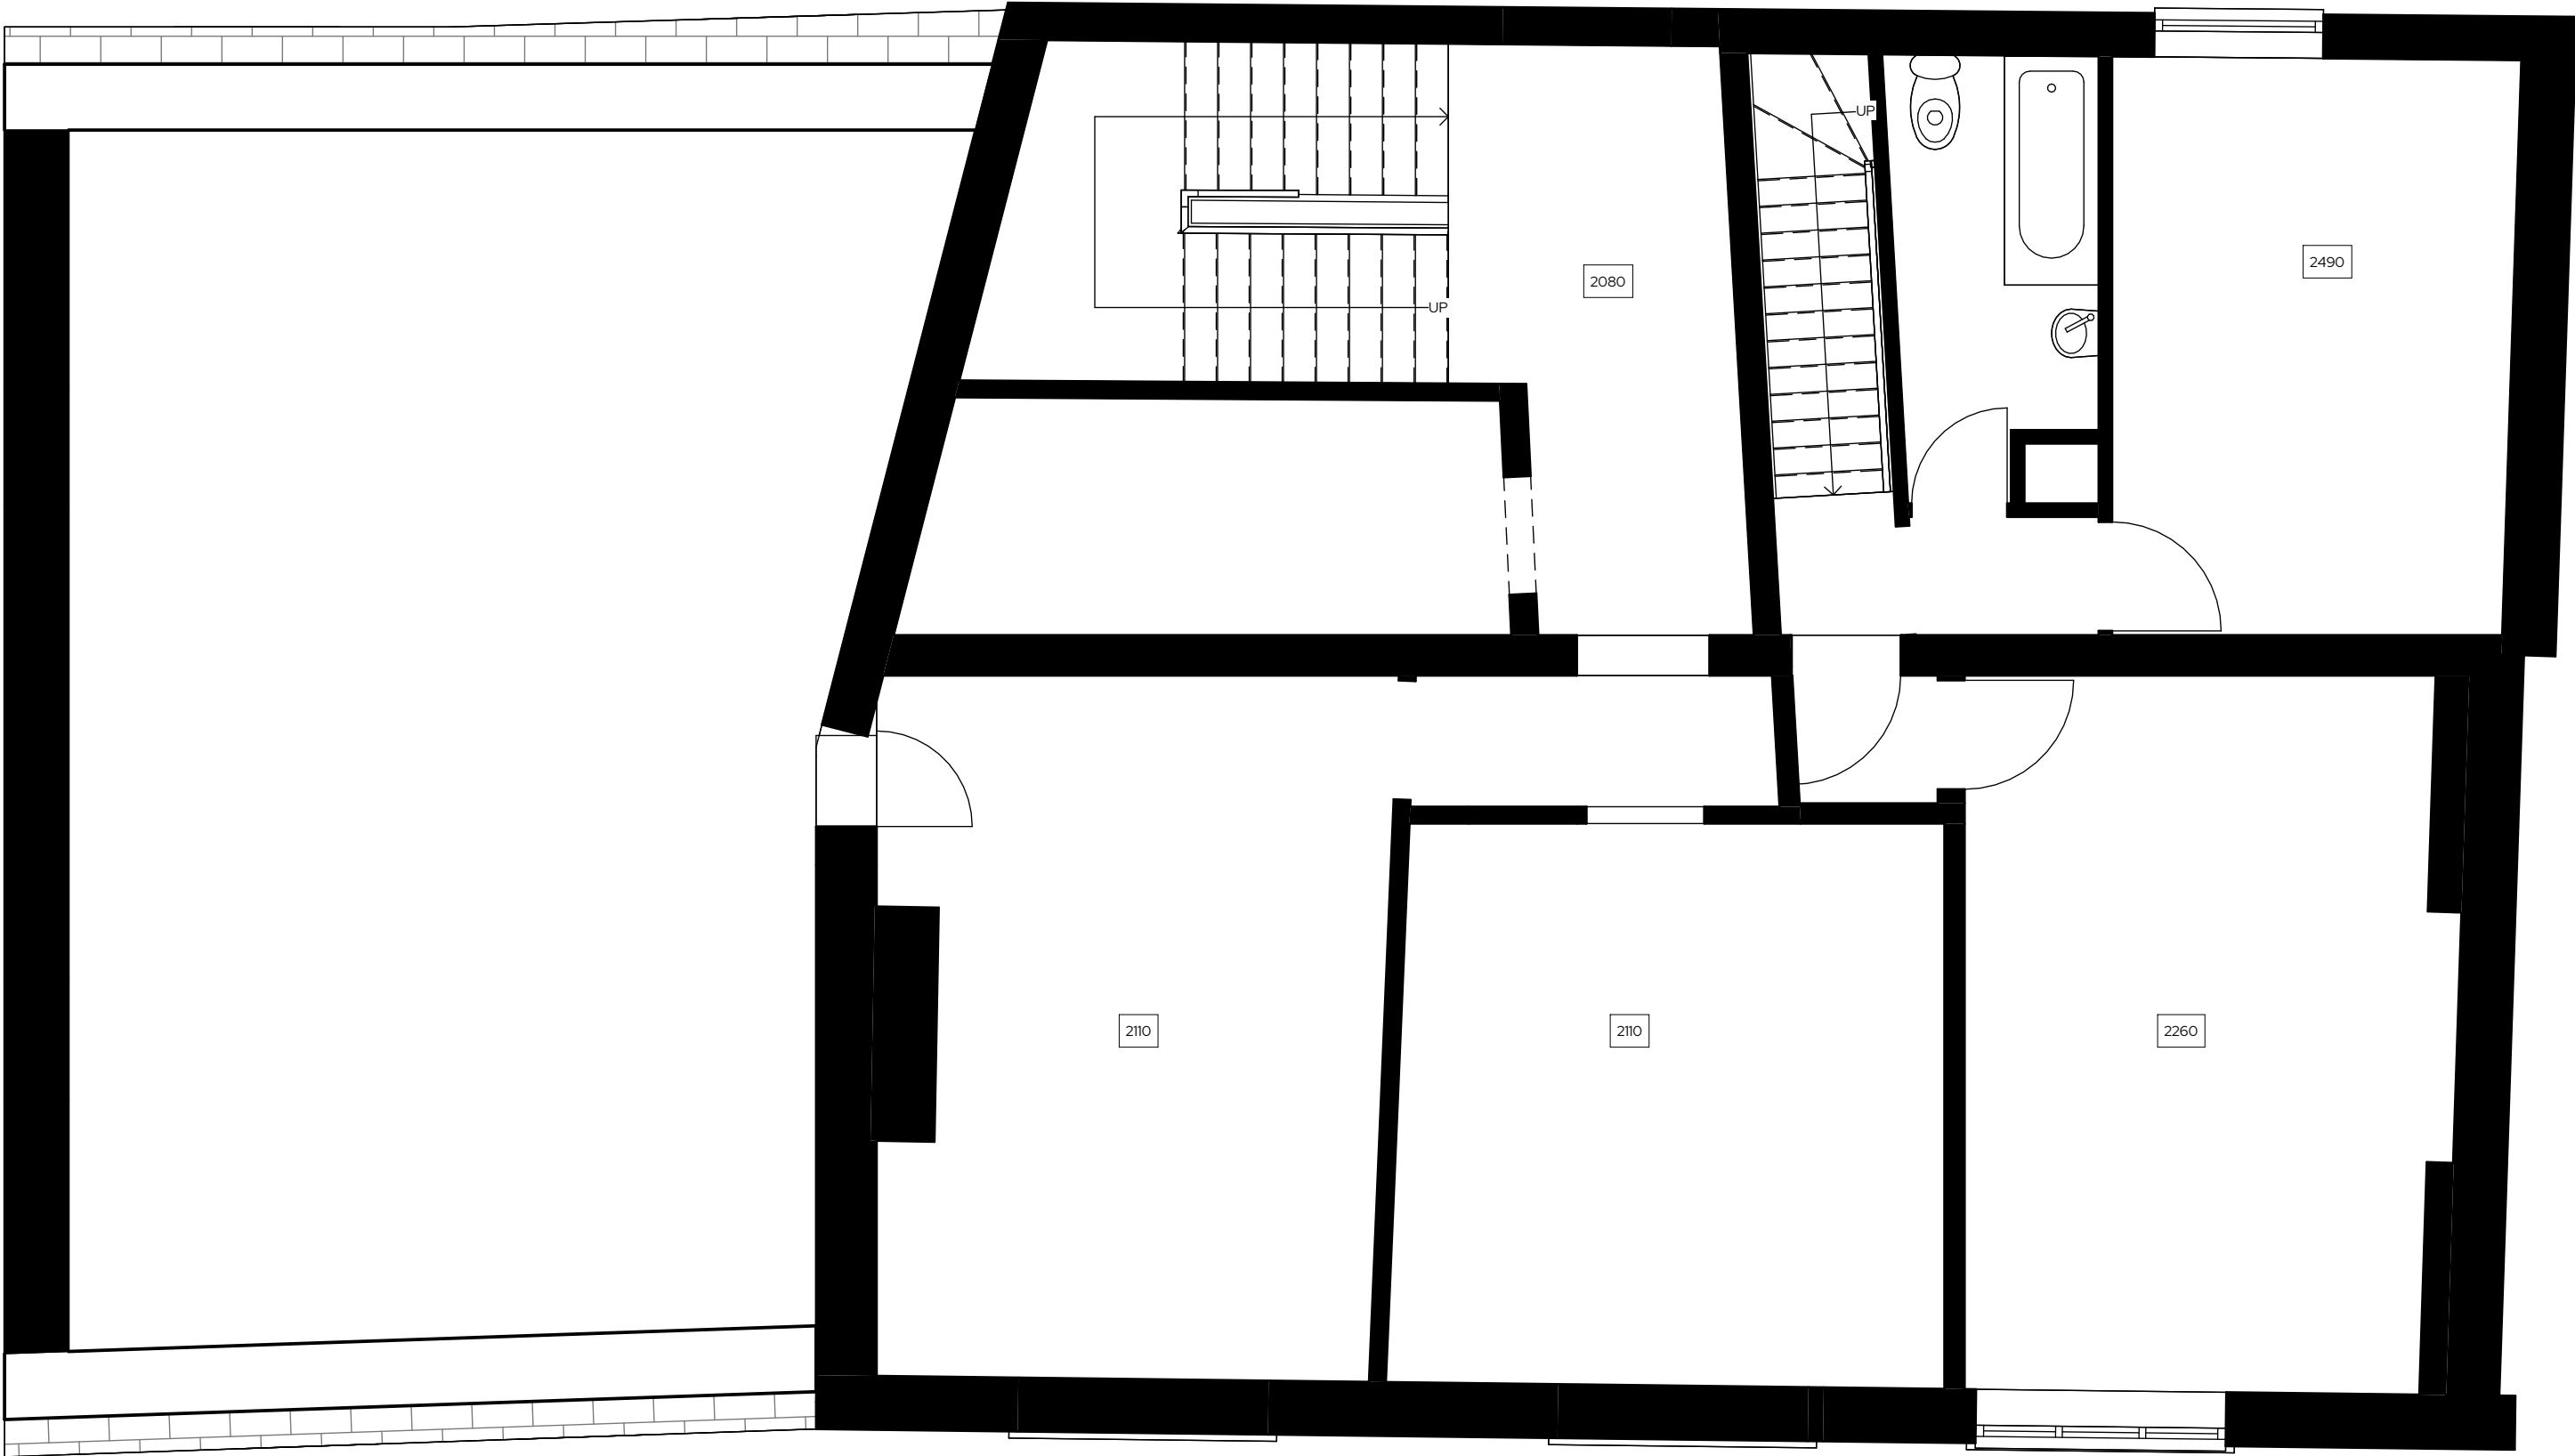

| REV | Date       | Description     | Issued | Additional Notes |
|-----|------------|-----------------|--------|------------------|
| A   | 14/03/2024 | Technical Issue | RJ     |                  |

| Project Title                             |
|-------------------------------------------|
| 5-11 Eccleston Street                     |
| Client Name                               |
| Onyx Ltd                                  |
| Project Address                           |
| 5-11 Eccleston Street<br>Prescot, L34 5QH |

Title

Second Floor Plan - Existing

Drawing No.

1286-02-03-003 Rev A

|          |       |            |          |            |
|----------|-------|------------|----------|------------|
| Date     | Scale | Sheet Size | Drawn by | Checked by |
| 07/03/24 | 1: 50 | A3         | RJ       | DB         |

STUDIO256  
Architecture • Design • Build

Unit 256, Slater Studios, 9 Slater Street, Liverpool, L1 4BW  
admin@studio256design.co.uk / +44 (0)151 345 7600