
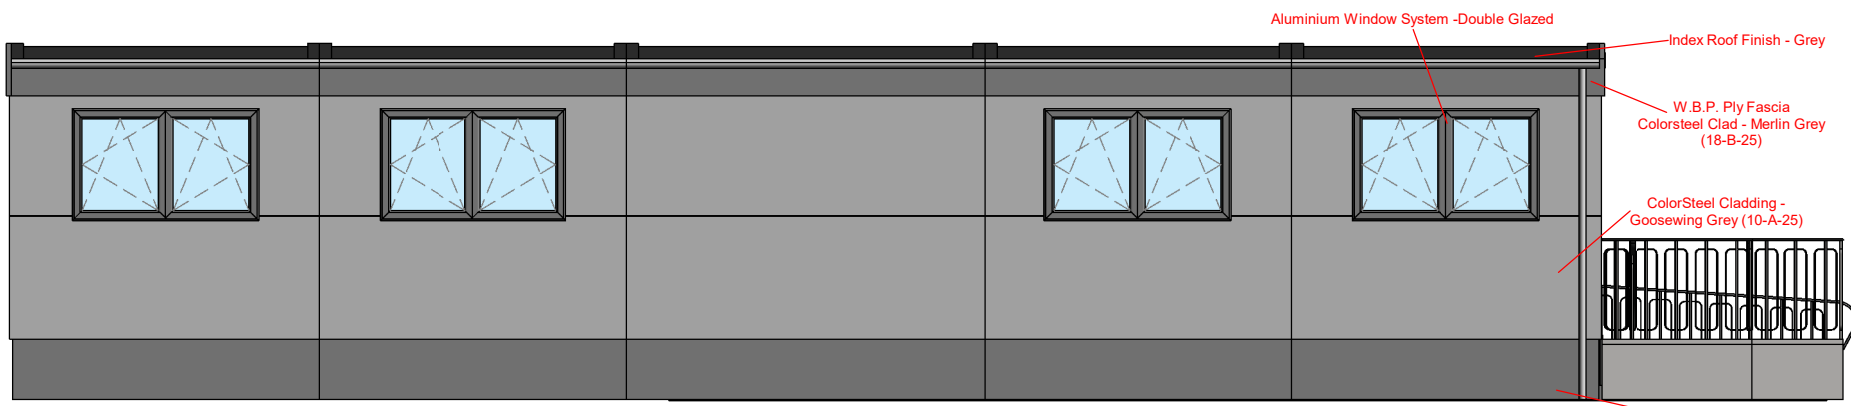
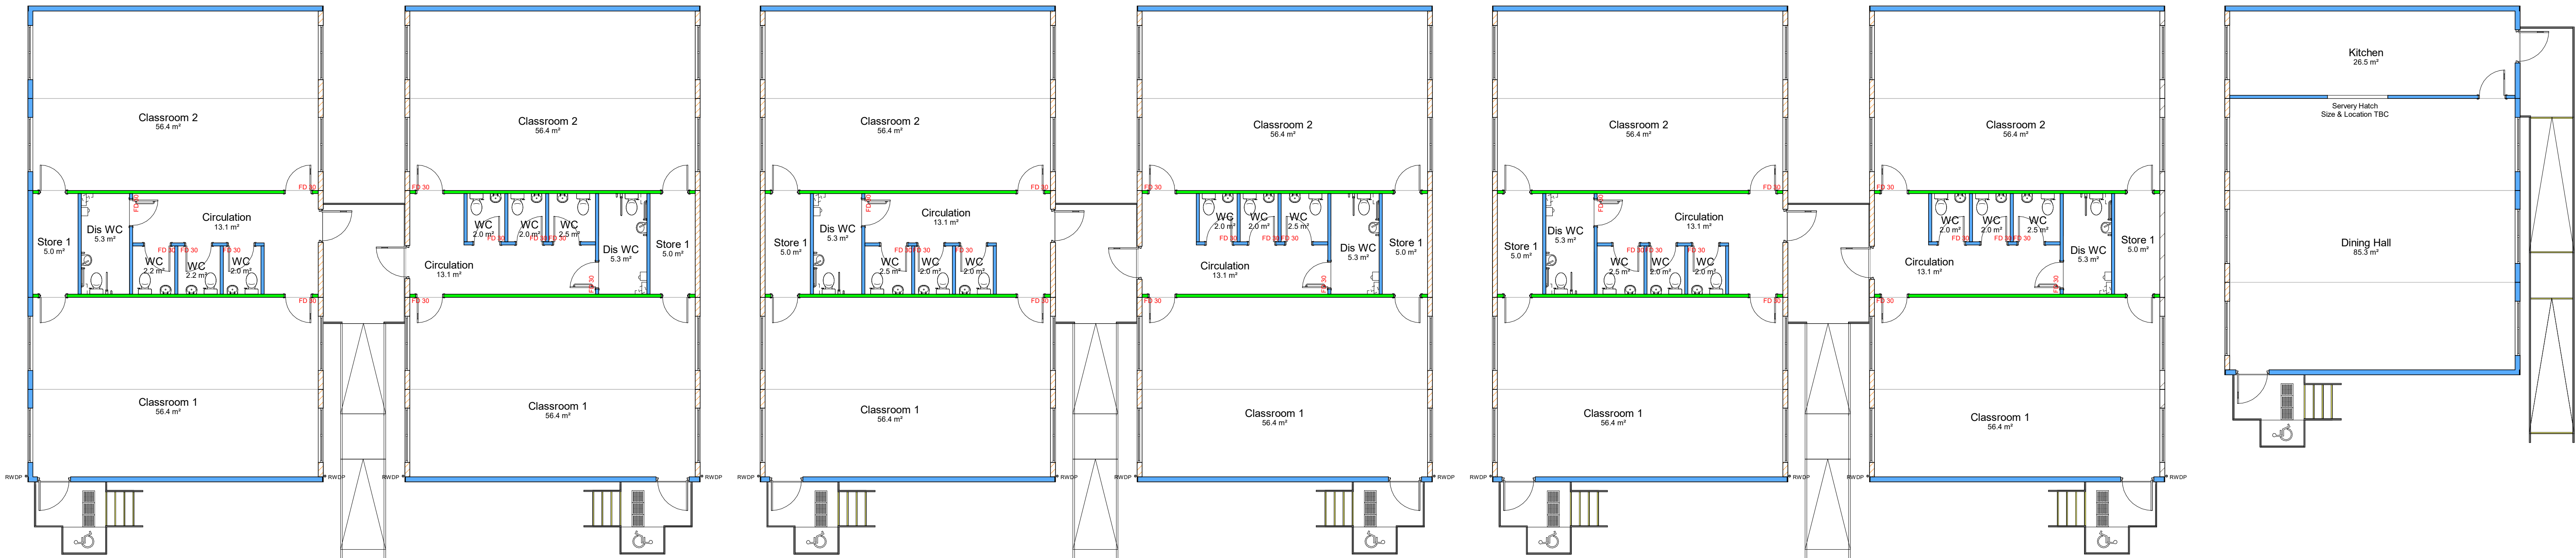


Typical Elevation Detail  
Scale 1:75

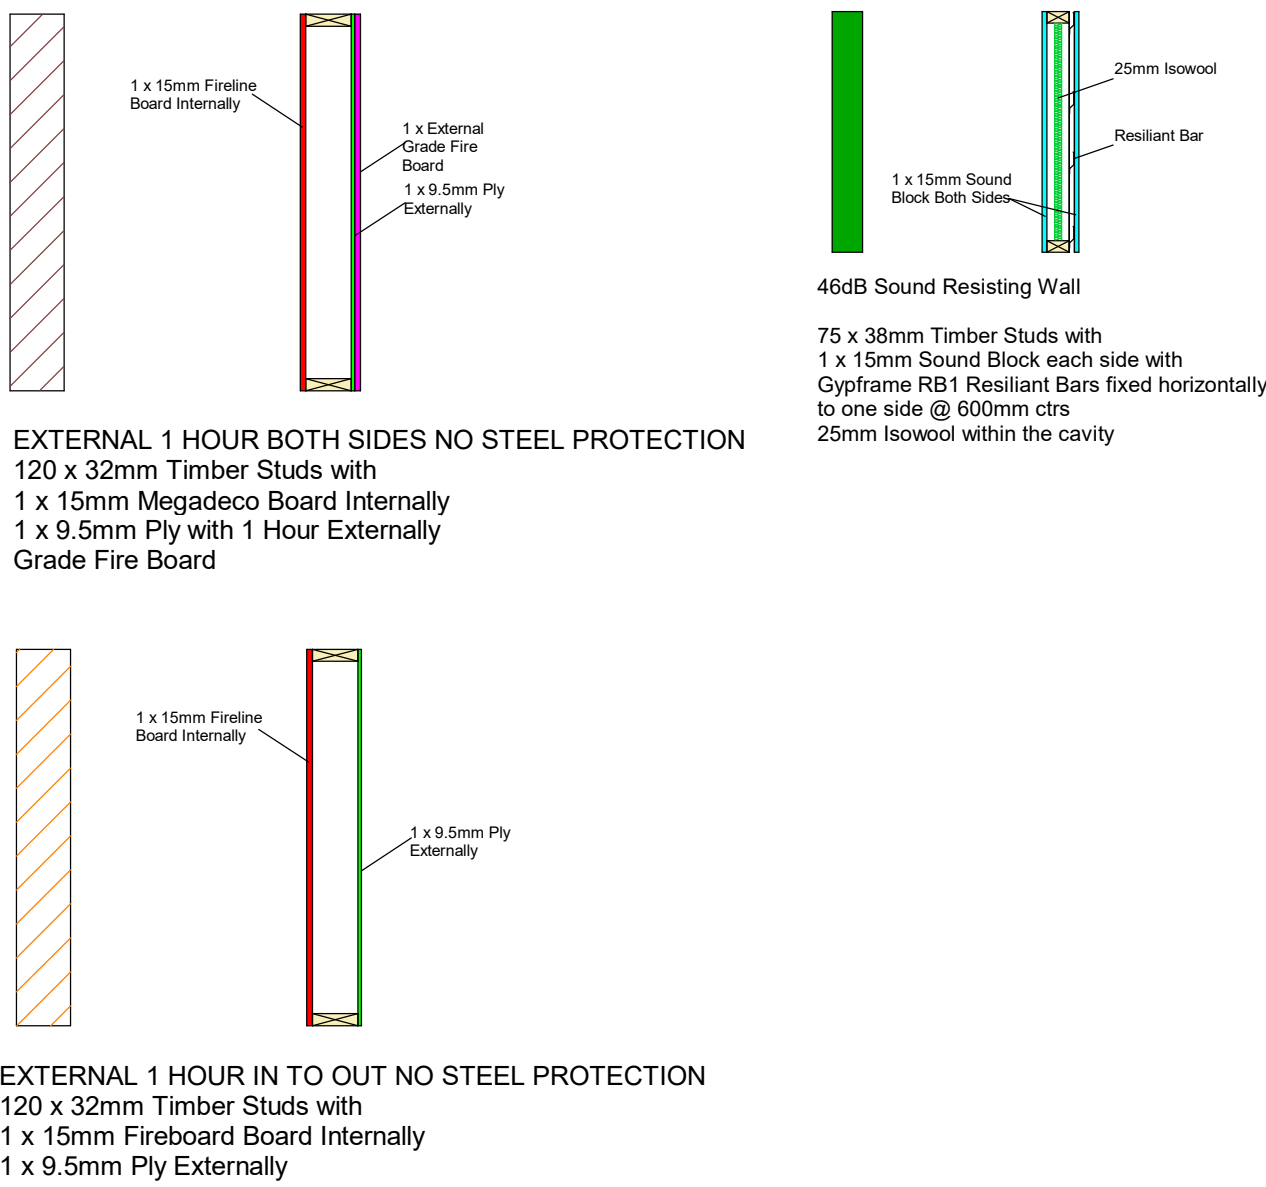

**Plumbing Notes:**

All Pipework To Be Boxed In.  
Blending Valves To Be Used.  
No Plugs To Sinks.  
Percussion Taps To Be Used.  
Splashbacks To Sinks.  
All Above Floor Pipework To Be Insulated  
For Frost & Heat Loss.

Plans Based On Existing  
Layouts Subject To Availability  
At The Time Of Order

Ramp & Steps Are Indicative  
Only Until A Full Site Survey  
Can Be Carried Out (Based On  
Level 600mm High).  
Perimeter Skirting To Ramp Not  
Included.

The Fire Rating Of The External Walls  
Are Constructed To Meet Class 0 Class  
1 With 30 Minutes Fire Integrity From  
Inside To Out As Standard. Longer Fire  
Resistance Can Be Achieved Where  
Requested Or Required By Design.

A 3500mm clear working space has to be provided  
on all sites for Permaspace installations. Ground  
condition to be level, consolidated ground.  
Unless previously agreed.

Do Not Scale From Drawing  
If Changes Please Contact The SBCAS Drawing Office  
SBCAS Take No Responsibility For Errors Caused By Scaling From The Drawing

|       |    |          |                                    |     |     |
|-------|----|----------|------------------------------------|-----|-----|
| S-2   | PK | 04/10/22 | Ramp/Stairs/Fire Exits<br>Adjusted |     |     |
| S-1   | PK | 03/10/22 | Building Position Adjusted         |     |     |
| S-0   | KP | 21/09/22 | Initial Drawing                    | PK  | RS  |
| Rev   | By | Date     | Description                        | CHK | App |
| Stage |    |          |                                    |     |     |

**INITIAL SALES**

**SBCAS**

flexible modular accommodation

Head Office  
Easton Road,  
Barnham,  
West Lothian,  
EH48 2SF

Tel 01506 633120  
Fax 01506 634320  
www.sbcas.co.uk

Client  
Knowsley Borough Council

Project  
Plantation Primary School

Drawing Title  
6 No. 50' x 32' & 1 No. 40' x 32'  
Permaspace  
Floor Plans & Typical Elevations

Scale  
1:100 @ A0

Drawing Number  
160 22 01

Revision  
S-2