


BLOCK/SITE PLAN
AREA 90m x 90m
SCALE 1:500 on A4
CENTRE COORDINATES: 340396, 399812

KNOWSLEY COUNCIL PLANNING REF : 23/00139/FUL

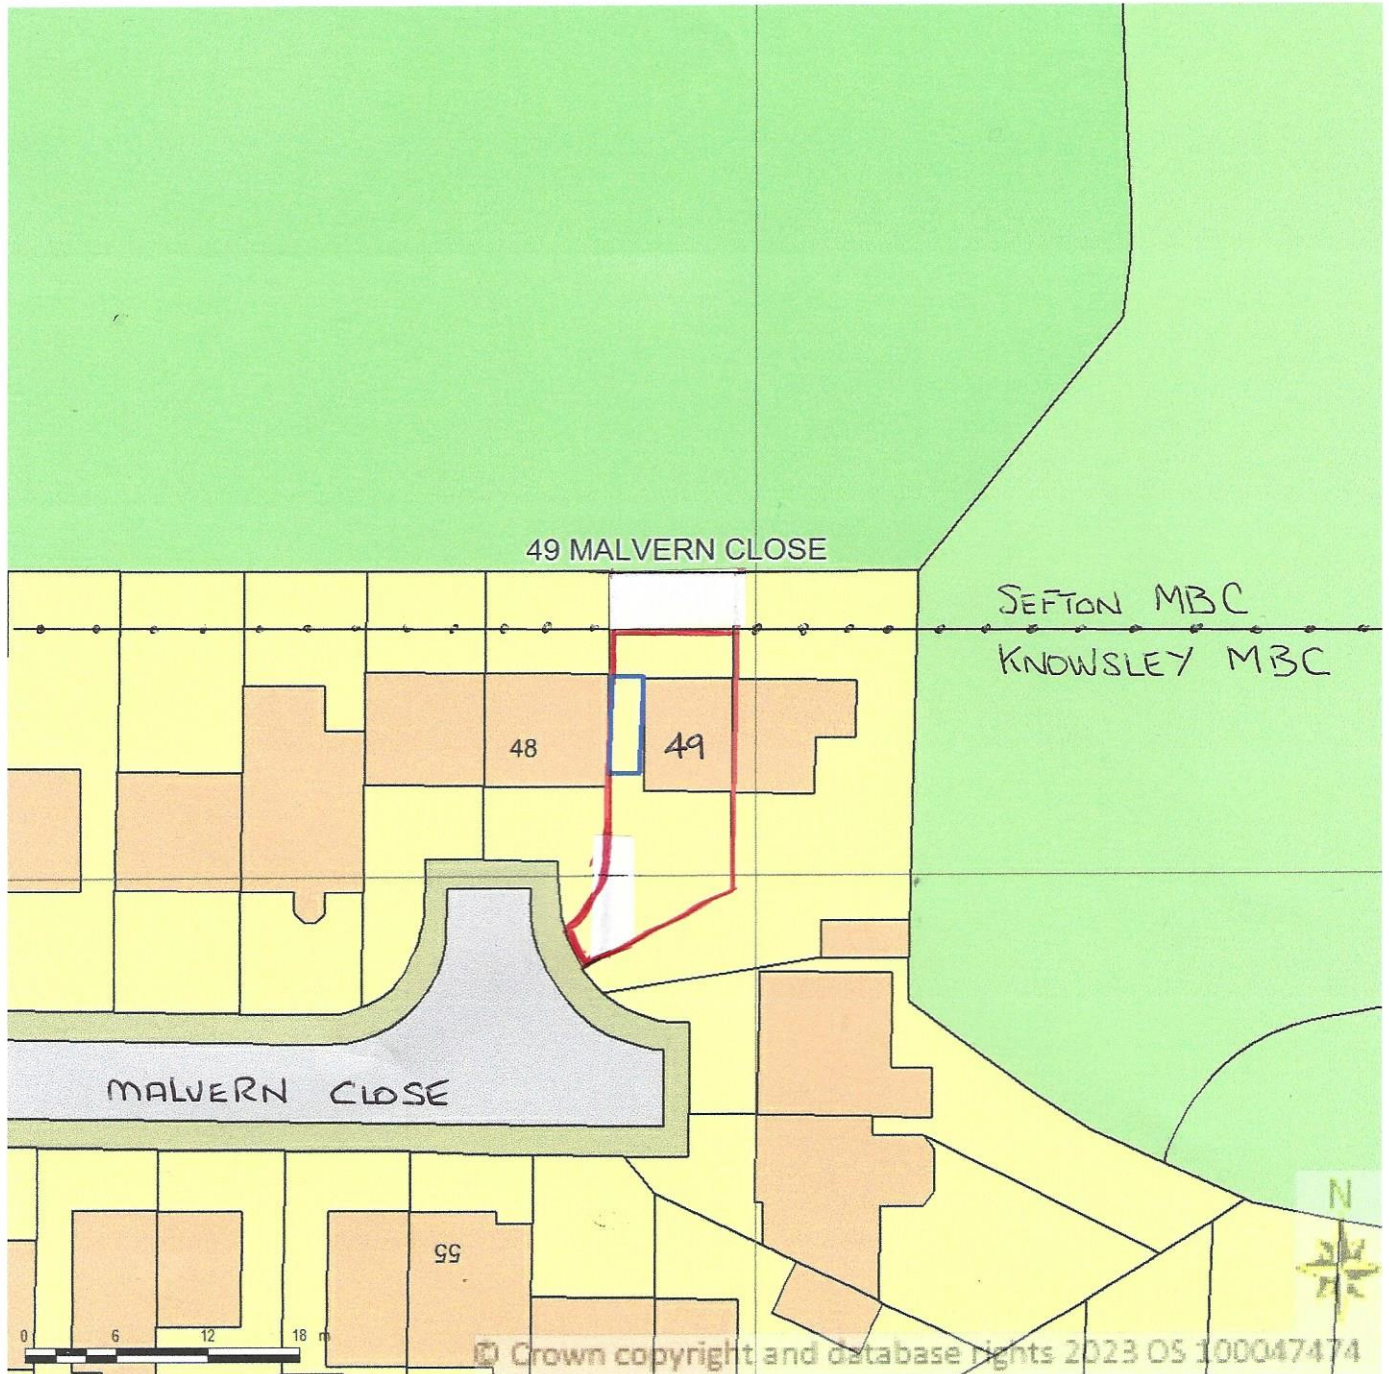

Supplied by Streetwise Maps Ltd
www.streetwise.net
Licence No: 100047474
30/03/2023 11:59:03

DRG No 23/NF/04/REV B

REVISION B
DATED 30/3/2023