
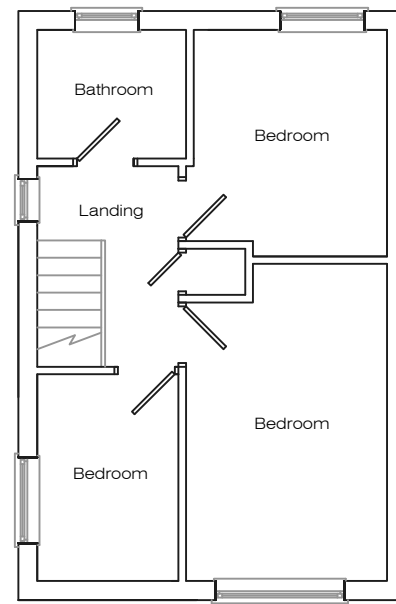
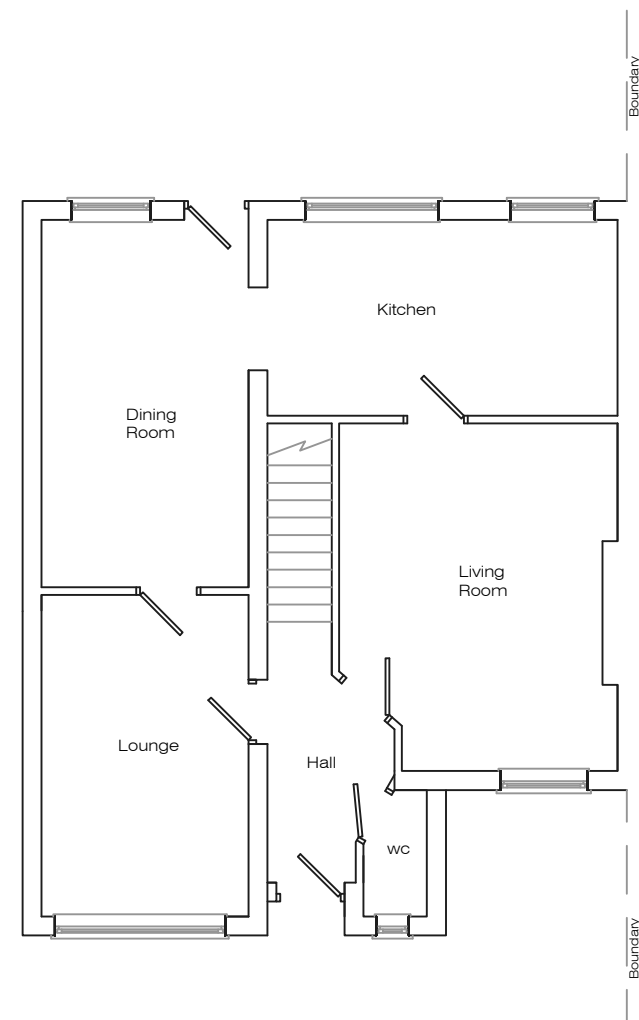


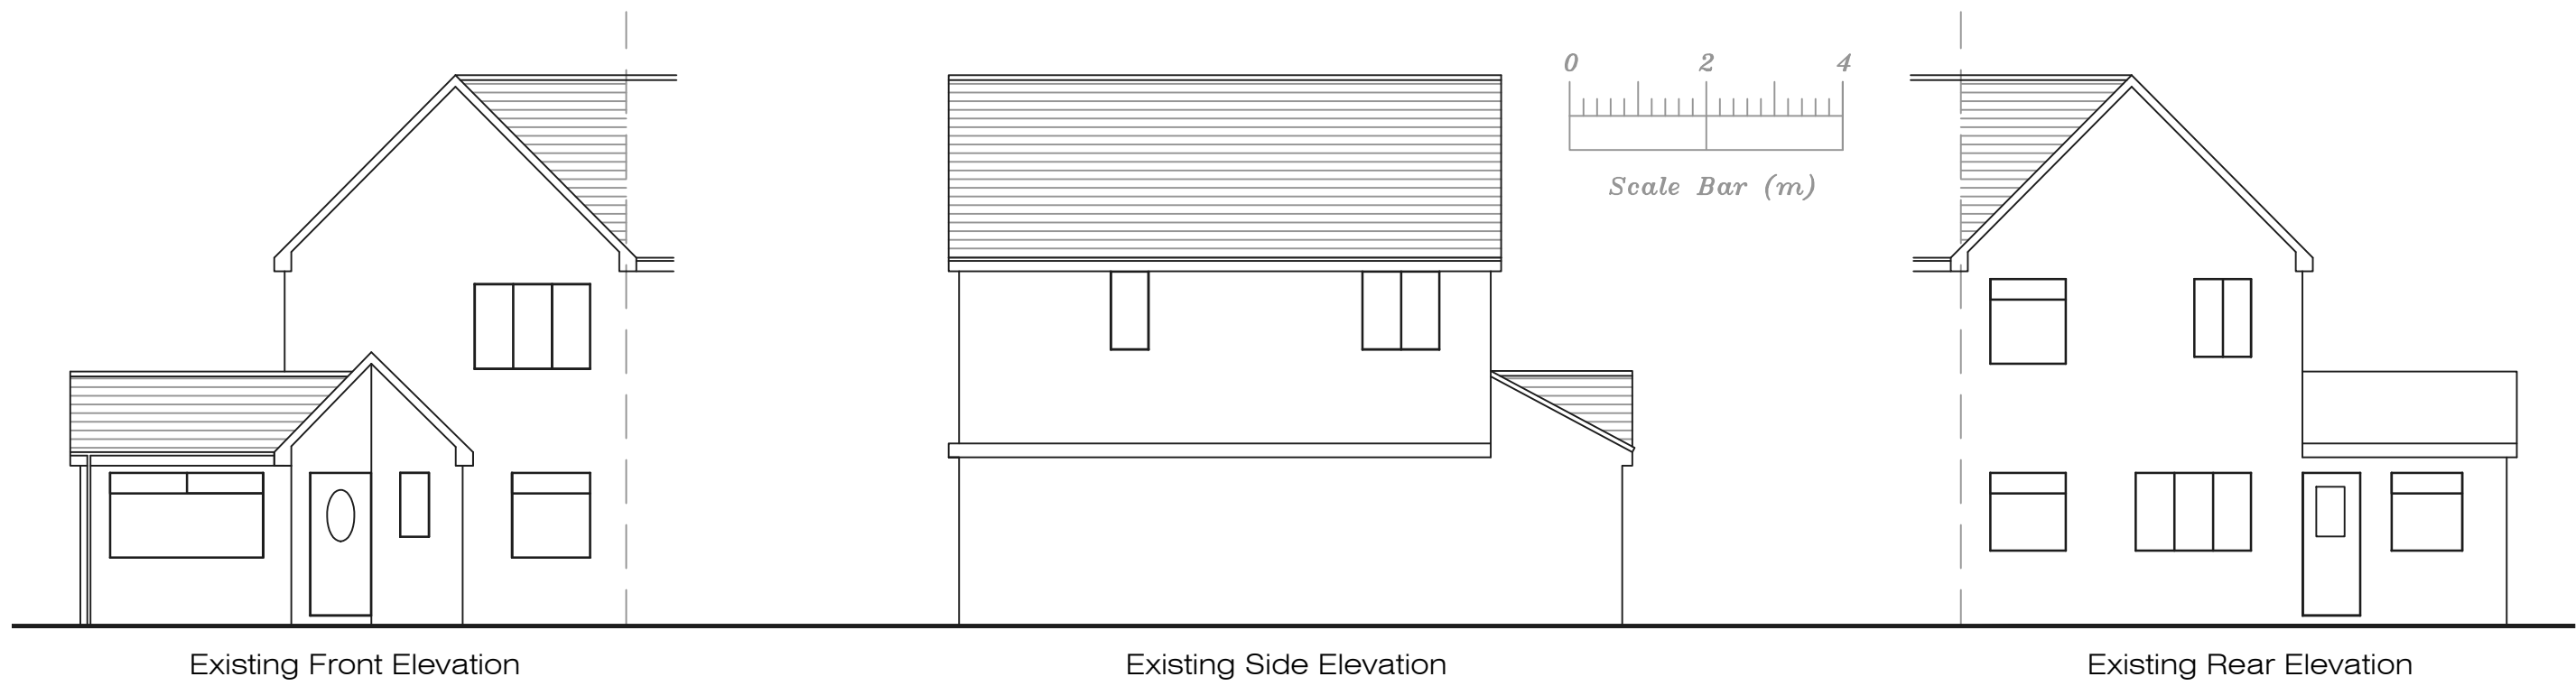

Existing Ground Floor Plan

Existing First Floor Plan

Address				
7 Brookbank Court, L10				
Job Title				
First floor extension works				
Drawing title				
Existing Plans				
Chkd	Appvd	date	scale	Dwg No.
		Feb '23	1:100 @ A2	001