



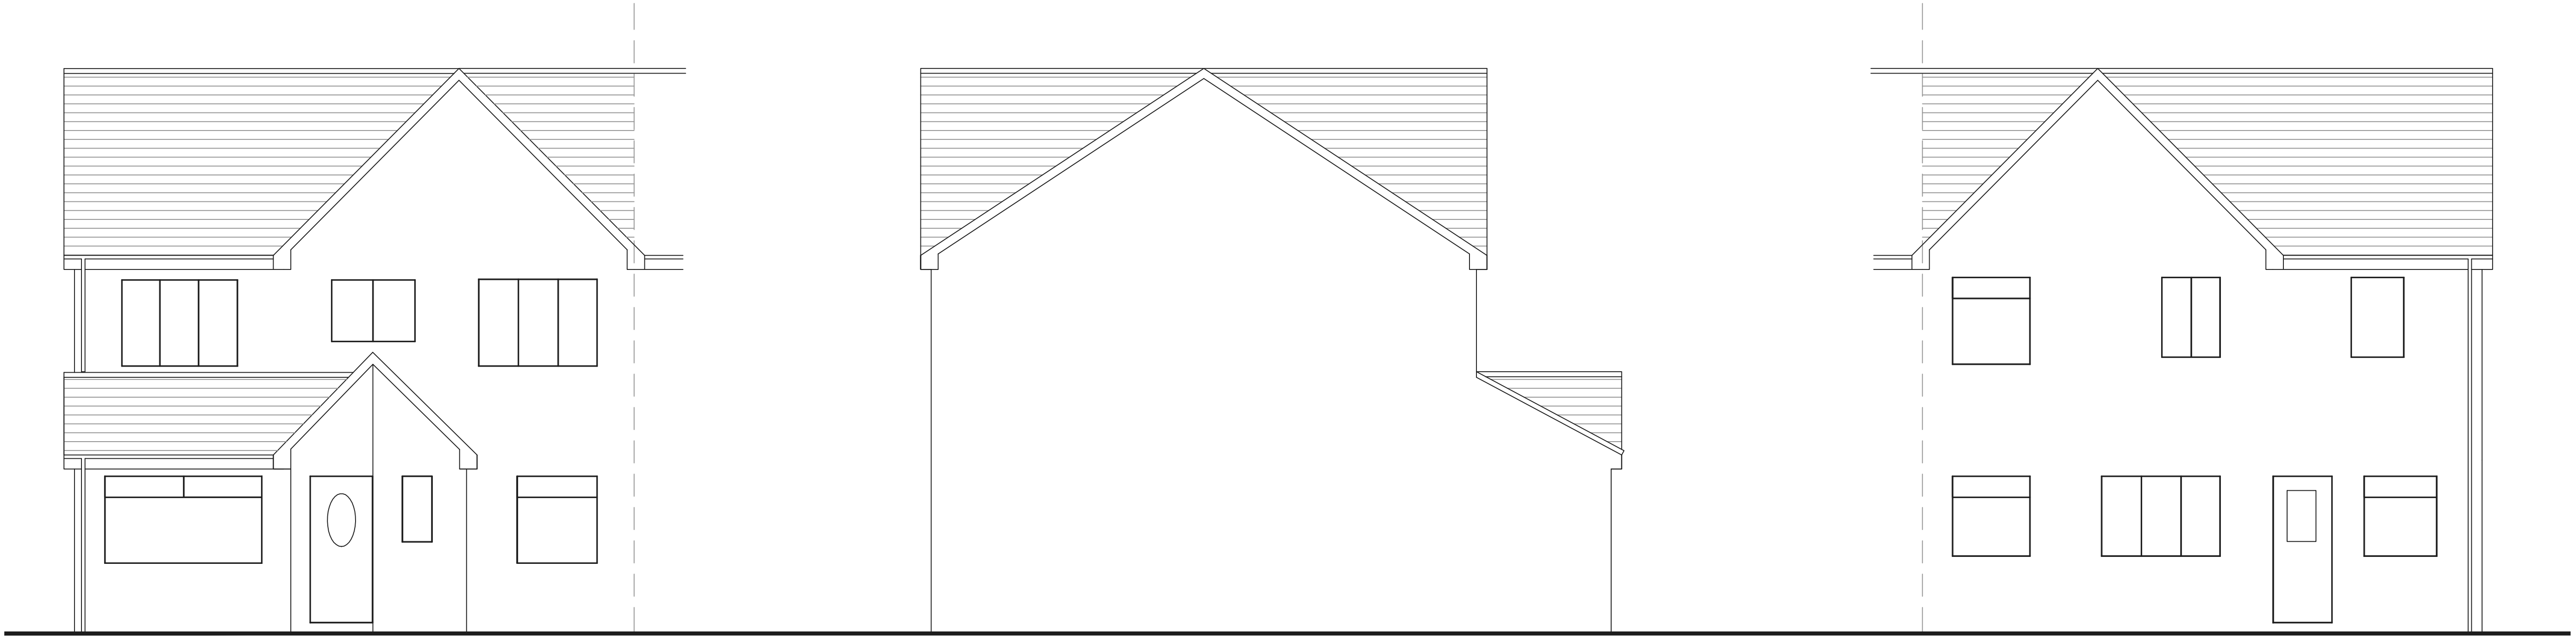


Proposed Front Elevation

Proposed Side Elevation


Proposed Rear Elevation

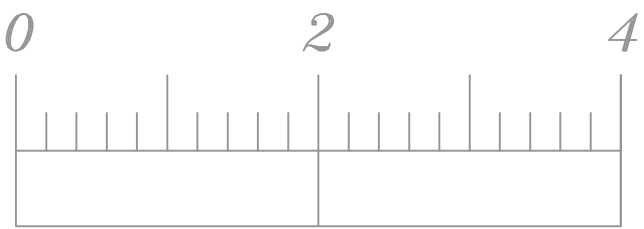

Scale Bar (m)

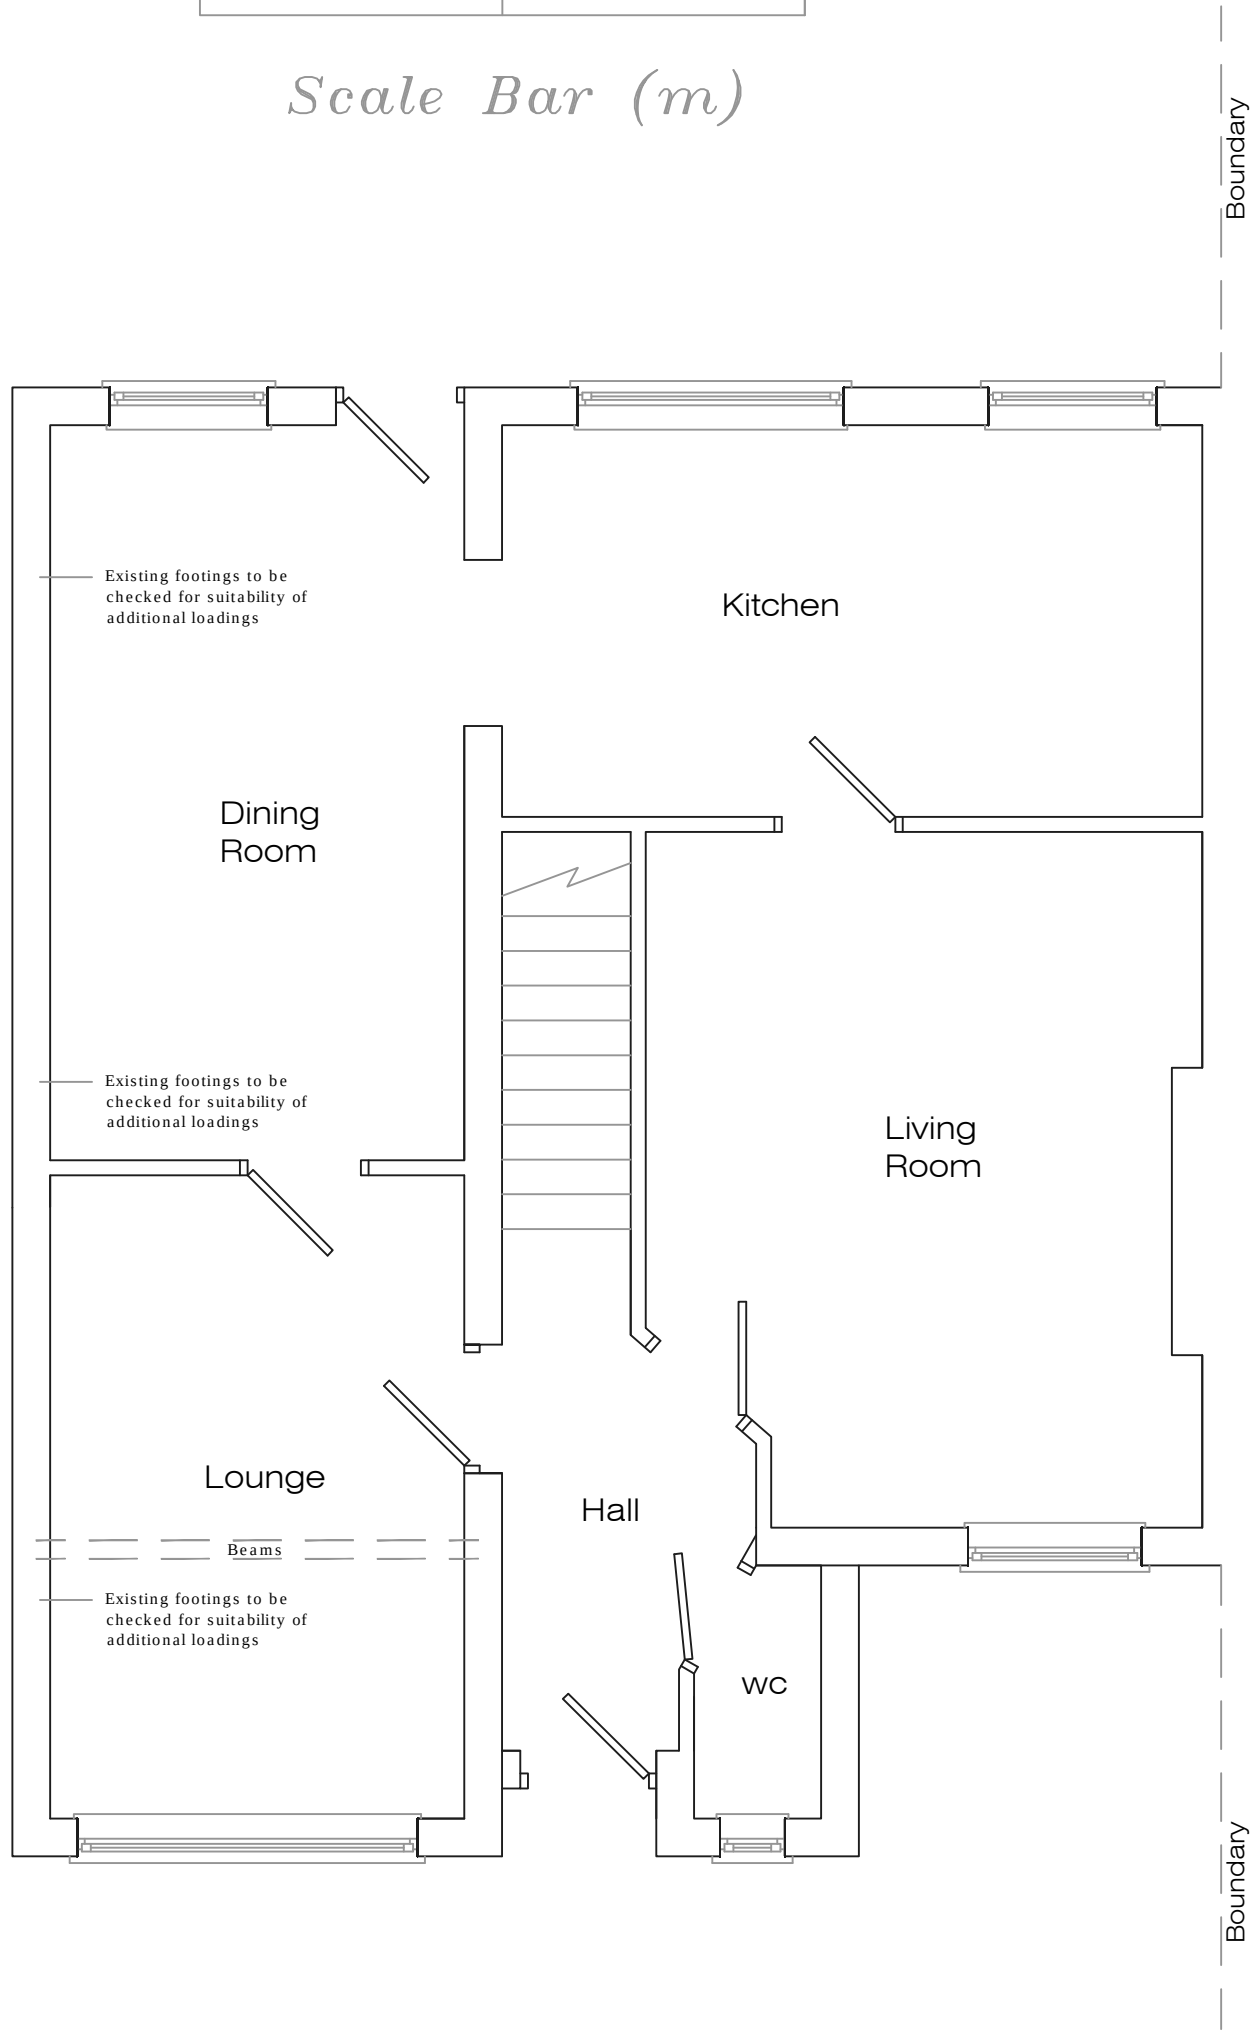

Proposed Ground Floor Plan

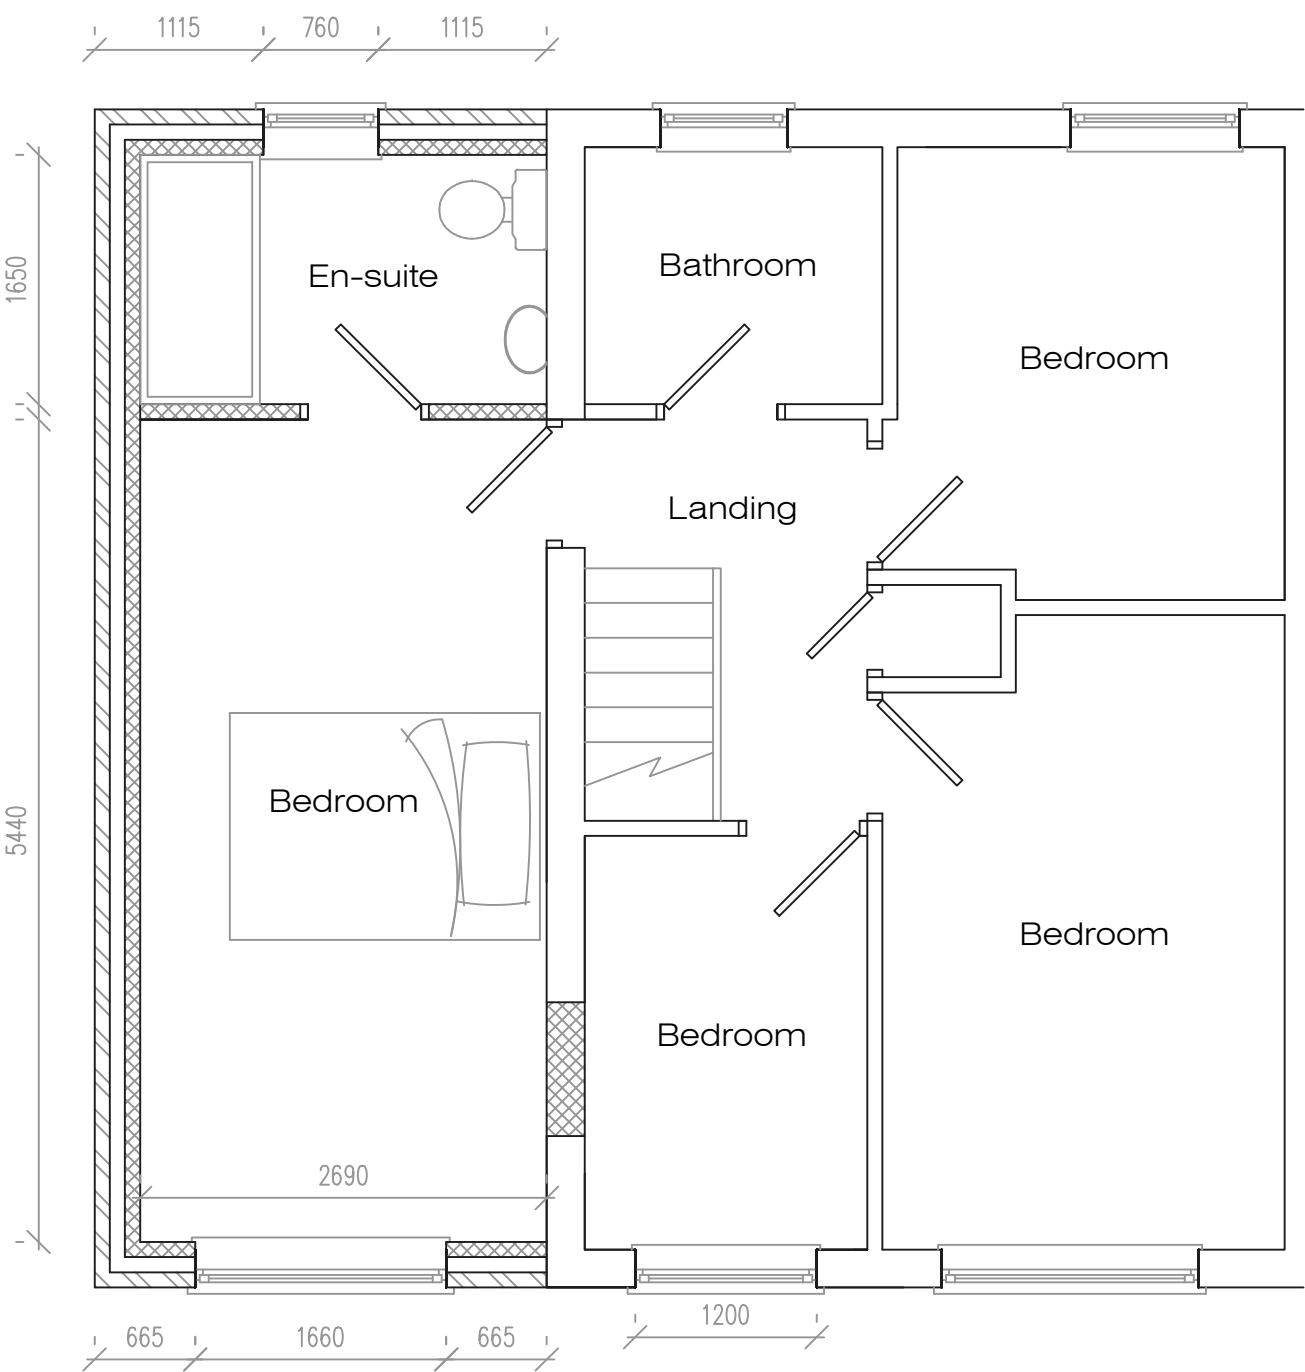

Proposed First Floor Plan

Address			
7 Brookbank Court, L10			
Job Title			
First floor extension works			
Drawing title			
Proposed Plans			
Chkd	Appvd	date	scale
		Feb '23	1:50 ● A1
Dwg No.			002