




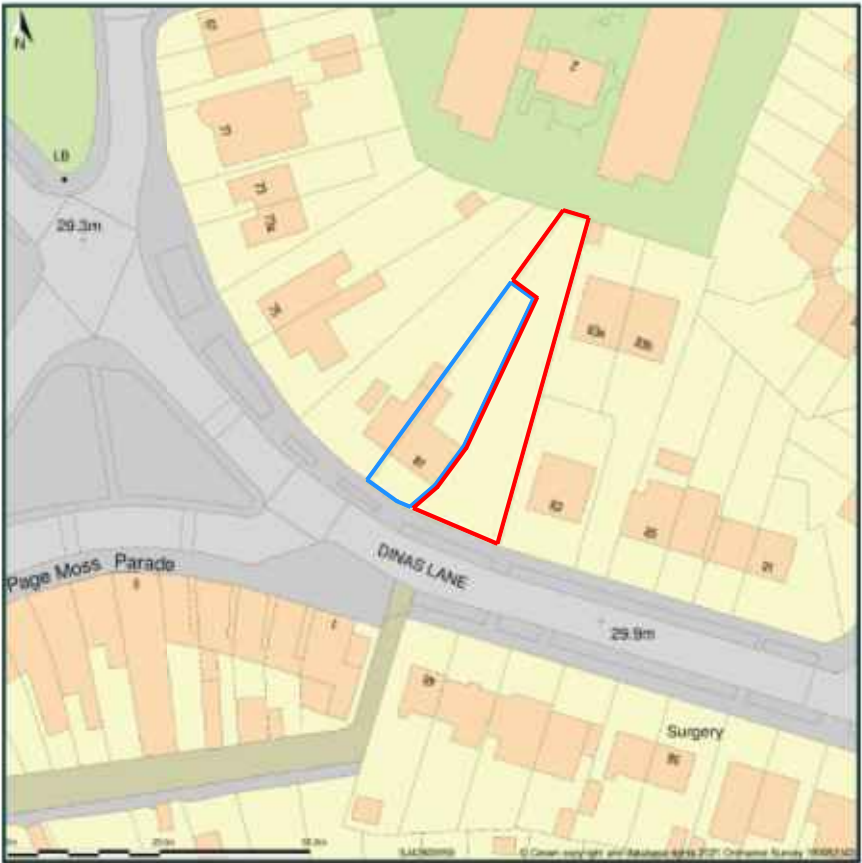


		PROJECT 81 DINAS LANE ROBY LIVERPOOL L36 2NN		DATE MARCH 2021	
DRAWING TITLE EXISTING LOCATION PLAN		DRAWN DC		SCALE 1:1250	
PURPOSE PLANNING		PROJECT No. 269_050_021		SHEET SIZE A3	
		DRG NO & REVISION 000			

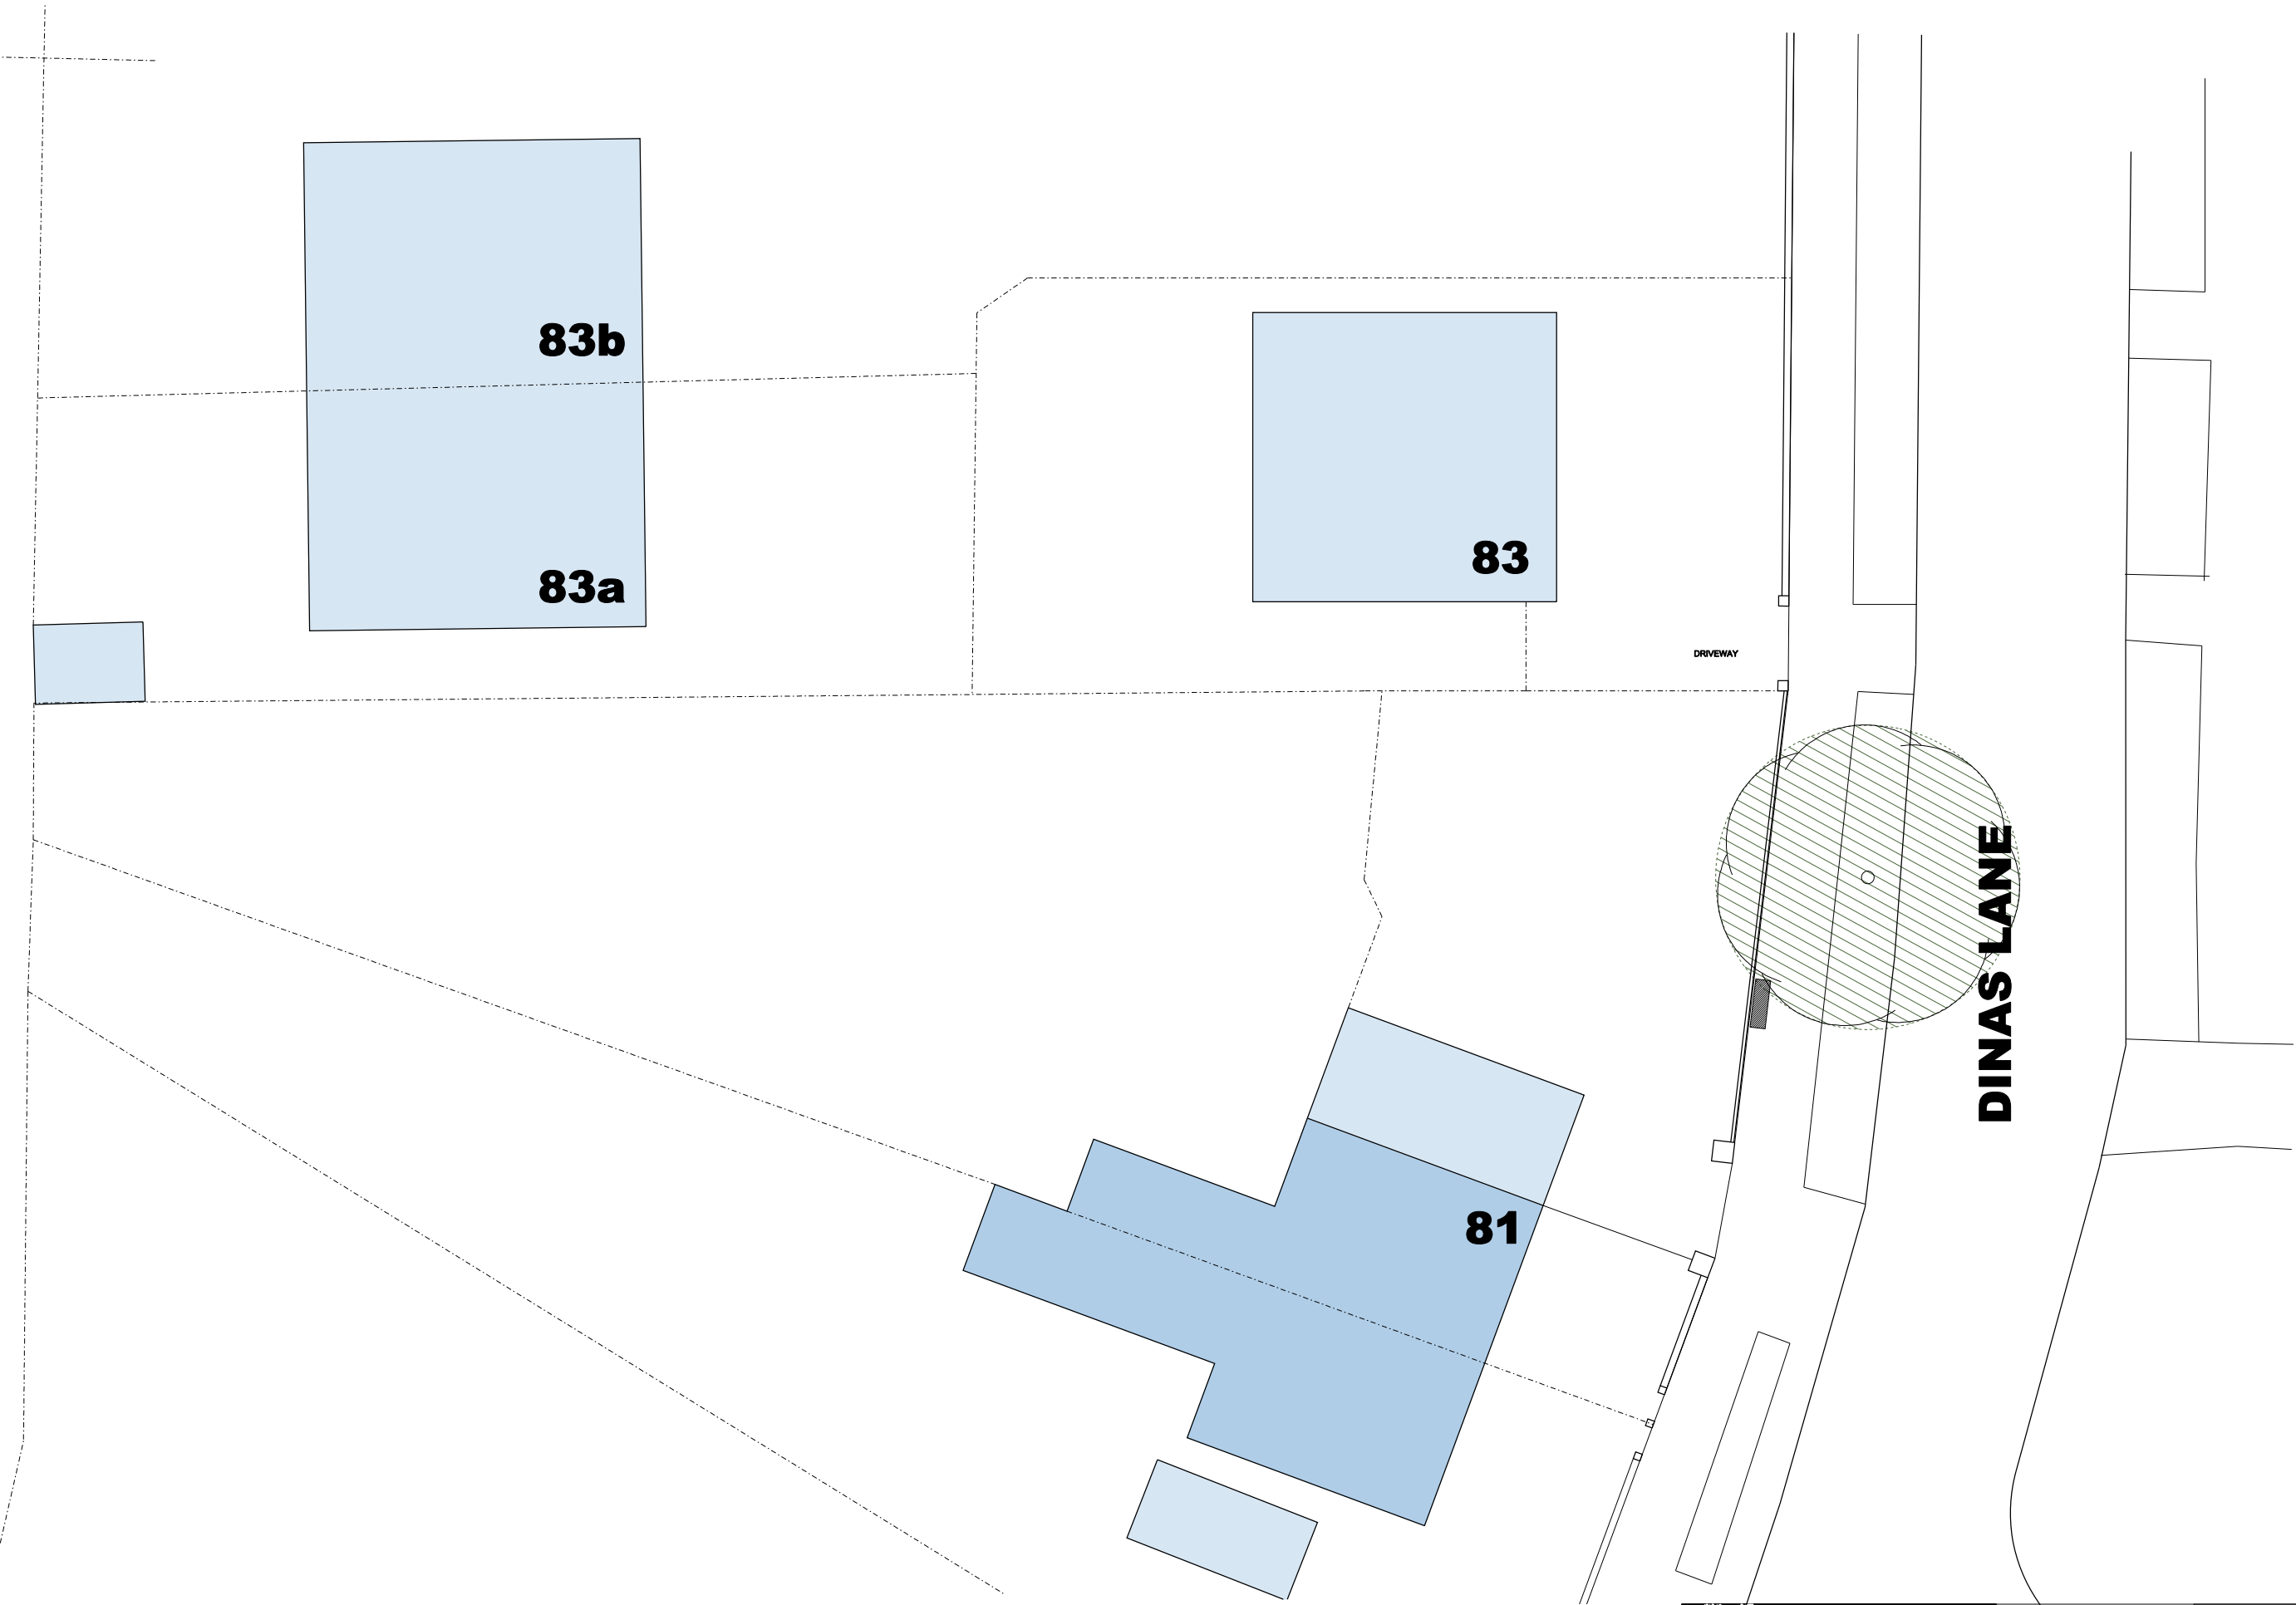

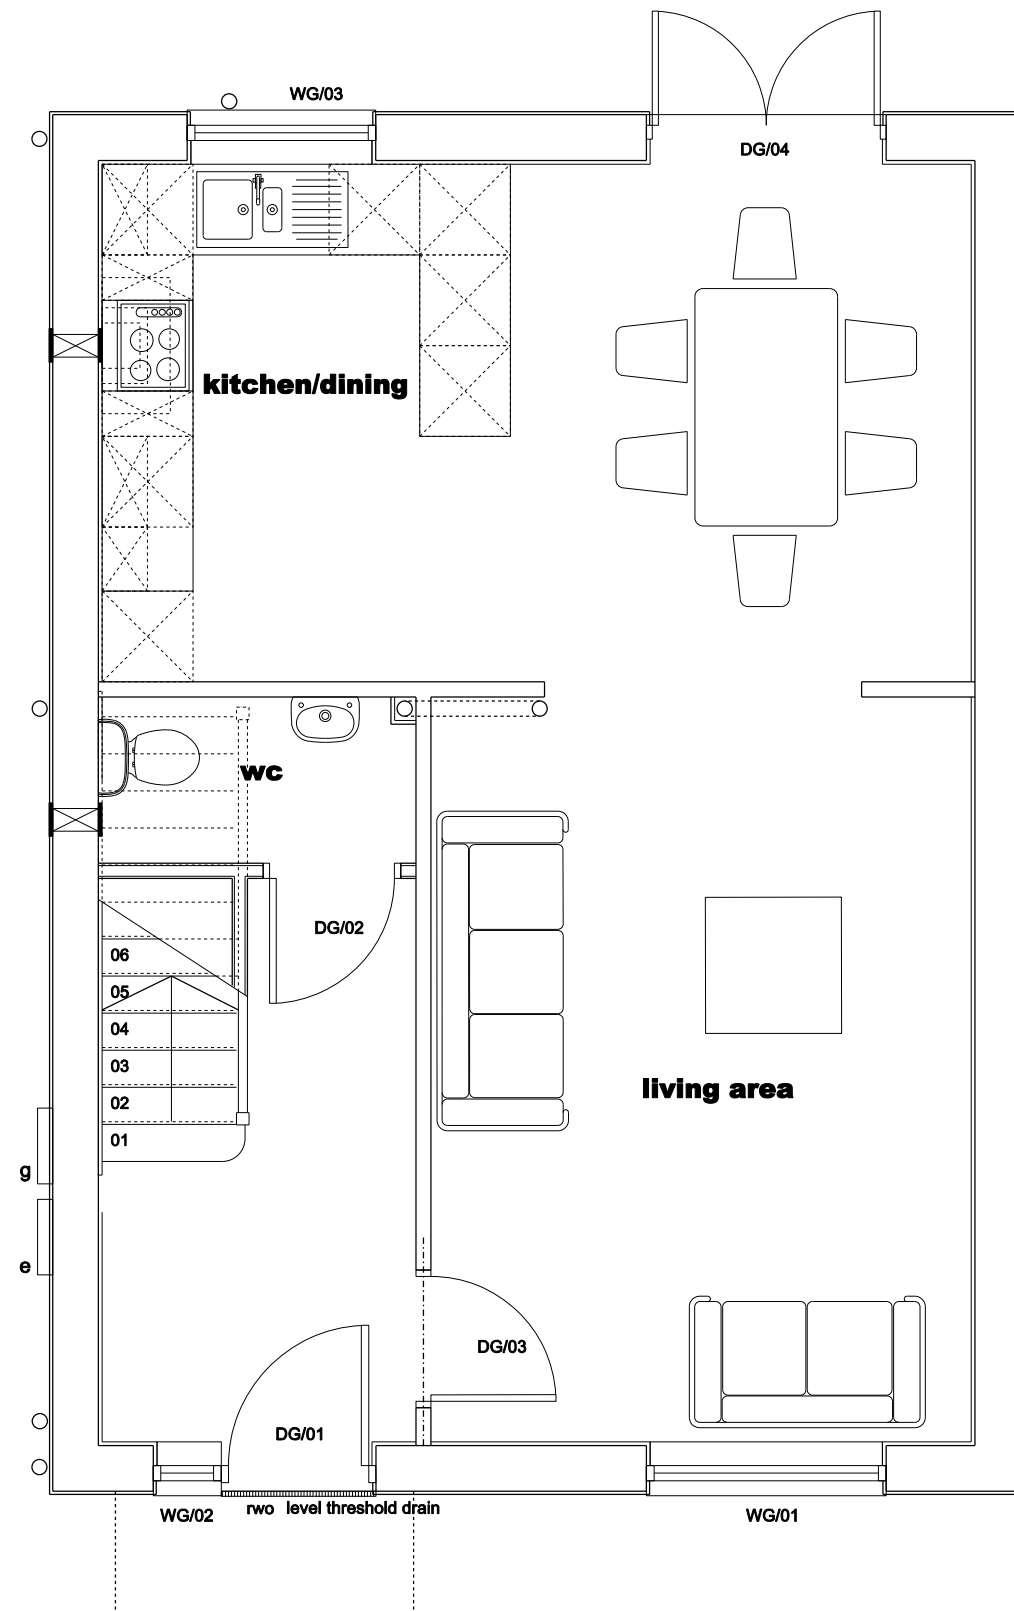

proposed ground floor plan @ 1:50

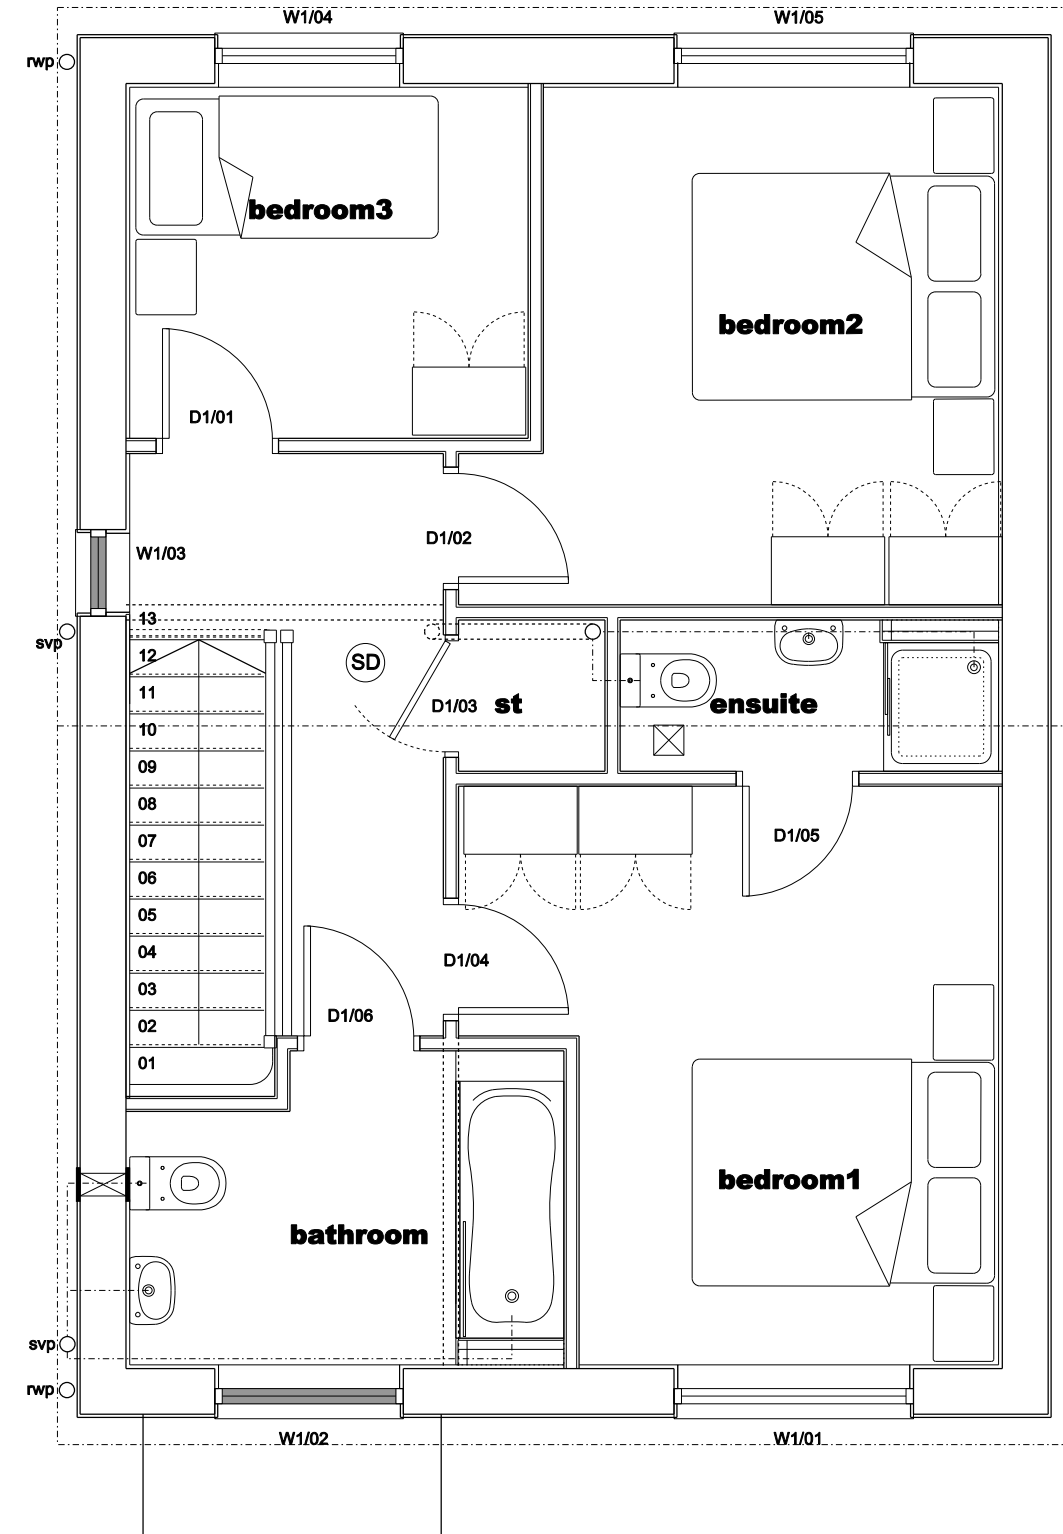


proposed first floor plan @ 1:50

CONCRETE ROOF TILE
UPVC DOUBLE GLAZING
OPAQUE GLAZING
THROUGH COLOURED RENDER



proposed front elevation @ 1:50

CONCRETE ROOF TILE
WHITE BARGEBOARD AND
RAINWATER GOODS
THROUGH COLOURED RENDER

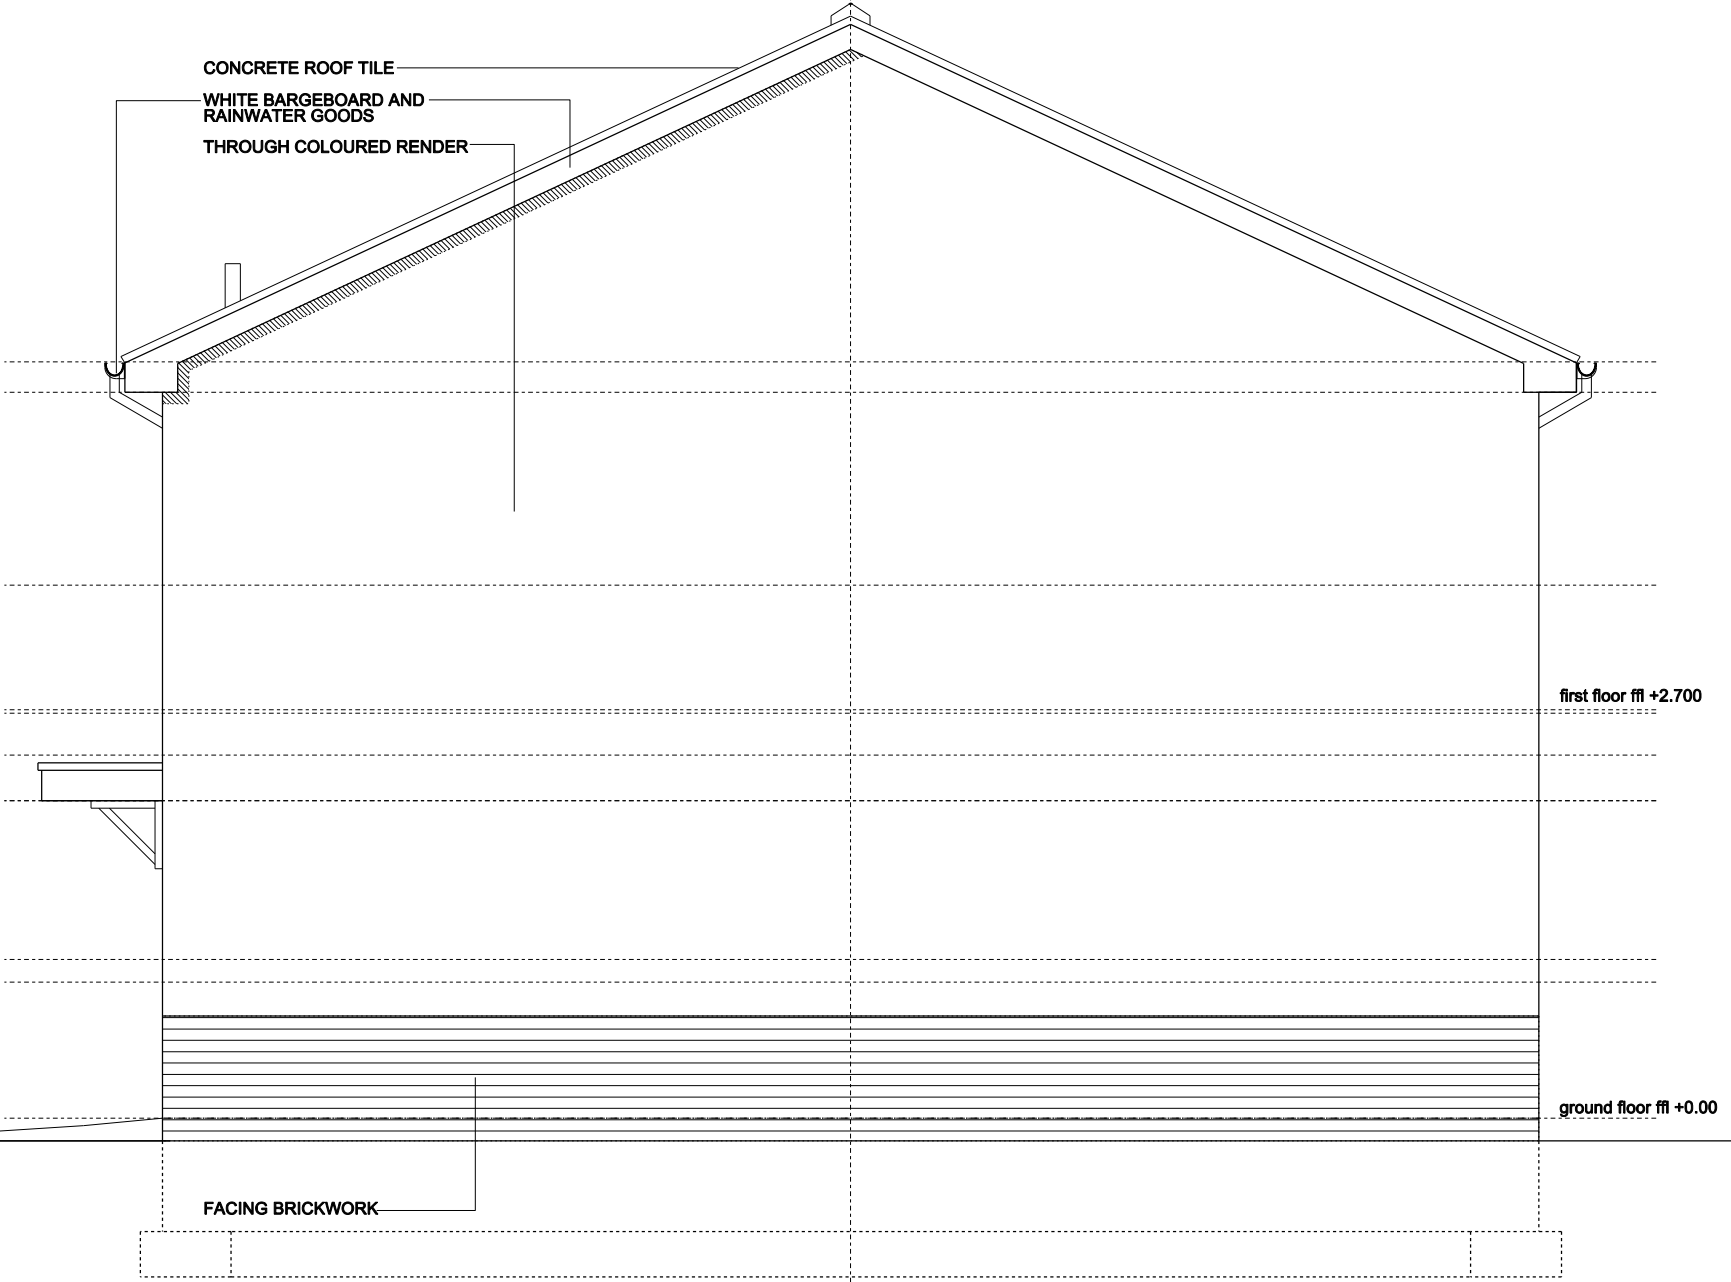


proposed side elevation @ 1:50

RIBA 
Chartered Practice


SNOW architects ltd, Suite 8 Church House, Hanover Street, Liverpool, L1 3DN tel 0151 703 0500 www.snowarchitects.co.uk
© The design information in this report and drawings remain the copyright of SNOW architects ltd
All dimensions to be checked on site prior to commencement of the works.

revisions:-

		PROJECT 81 DINAS LANE ROBY LIVERPOOL L36 2NN		DATE MARCH 2021	
DRAWING TITLE PROPOSED ELEVATIONS		DRAWN DC		SCALE 1:50	
PURPOSE PLANNING		PROJECT No. 269_080_021		DRG NO & REVISION 004	

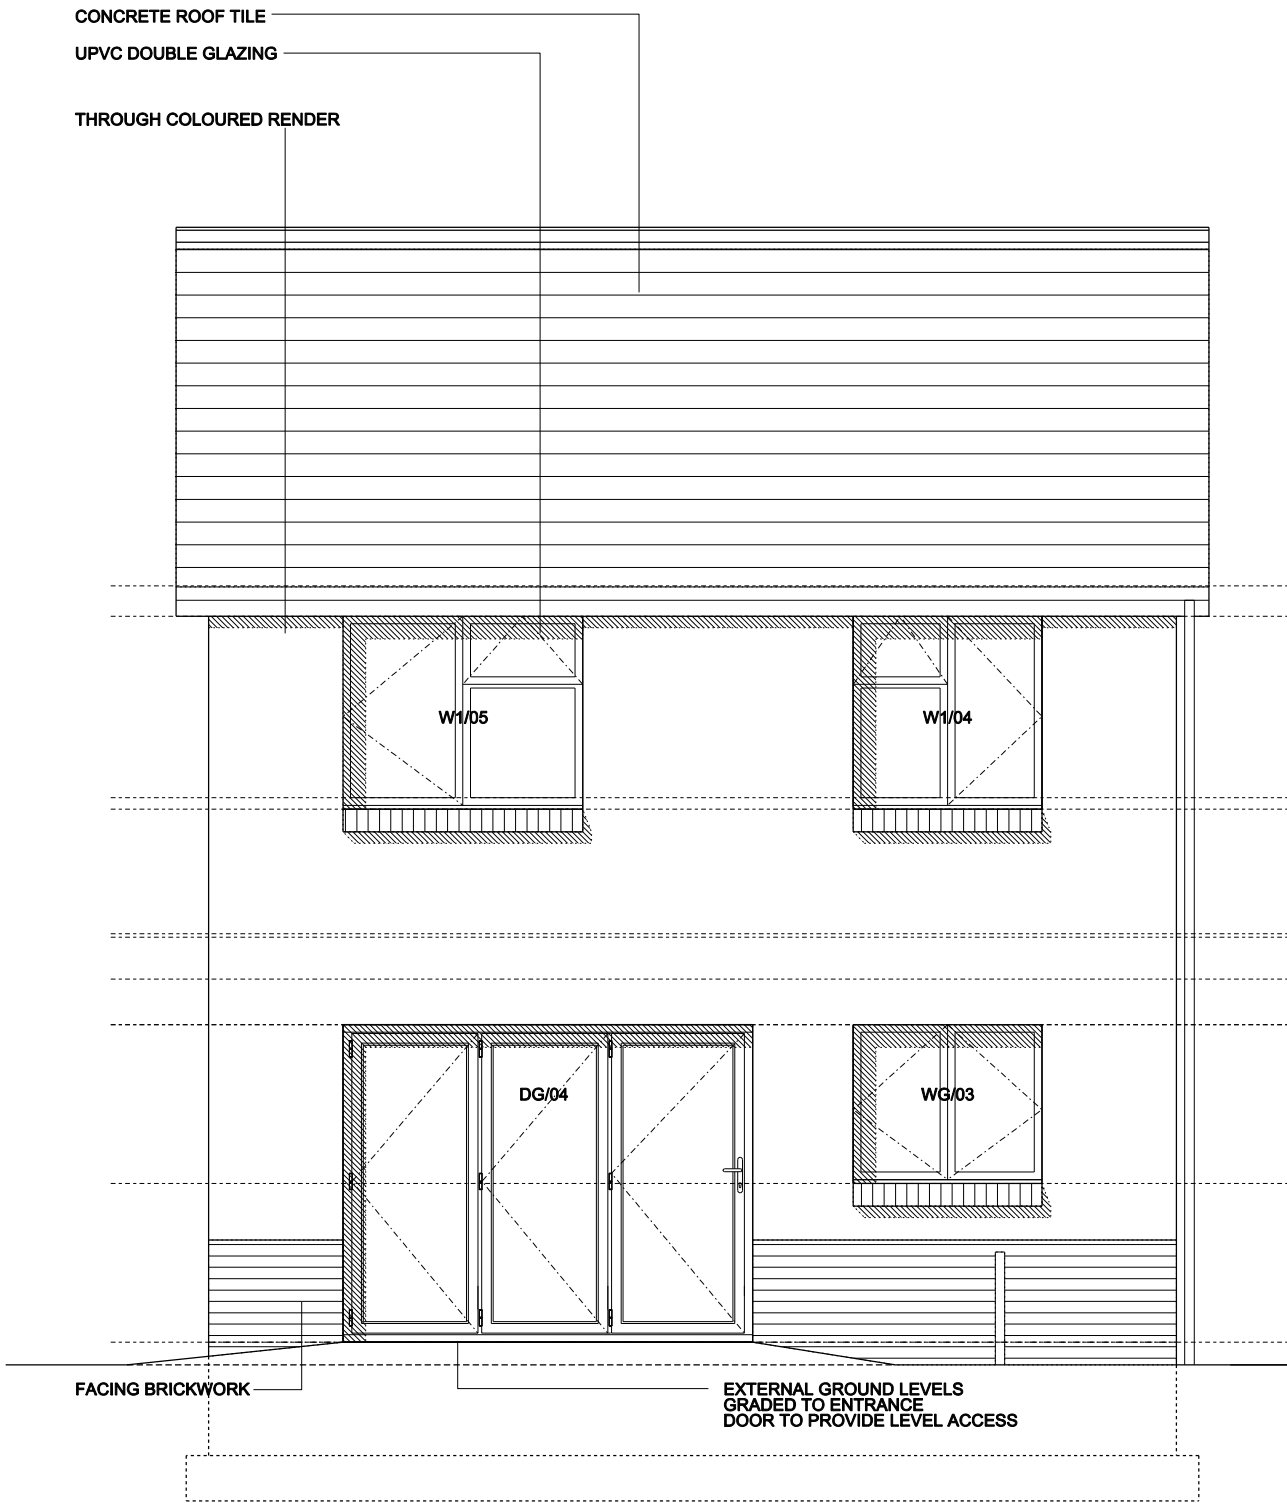

proposed rear elevation @ 1:50

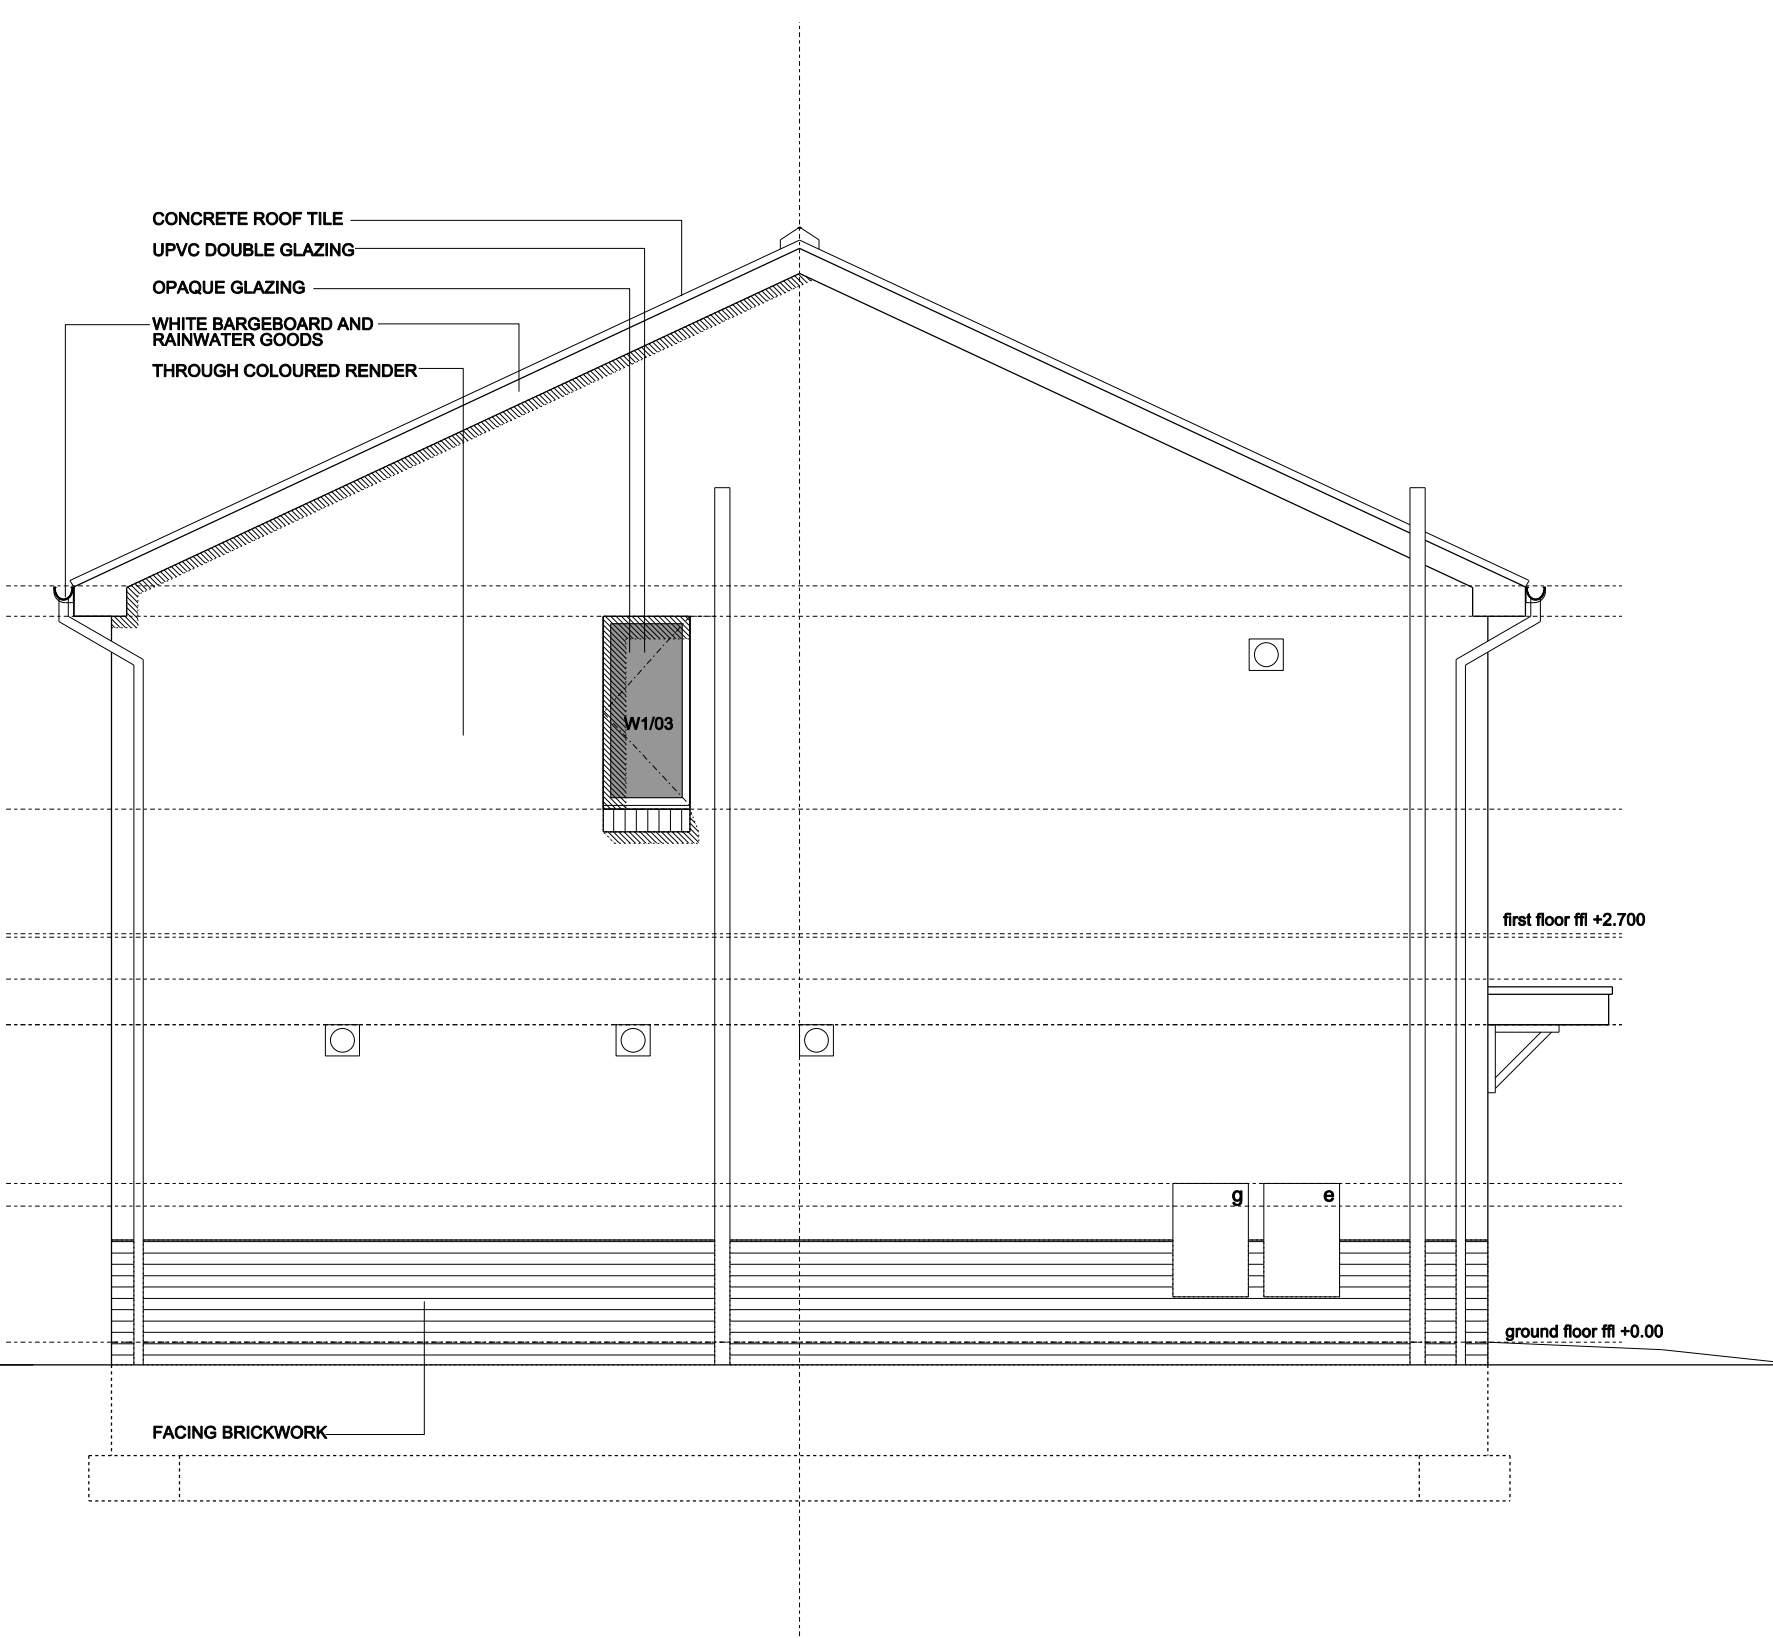

proposed side elevation @ 1:50