

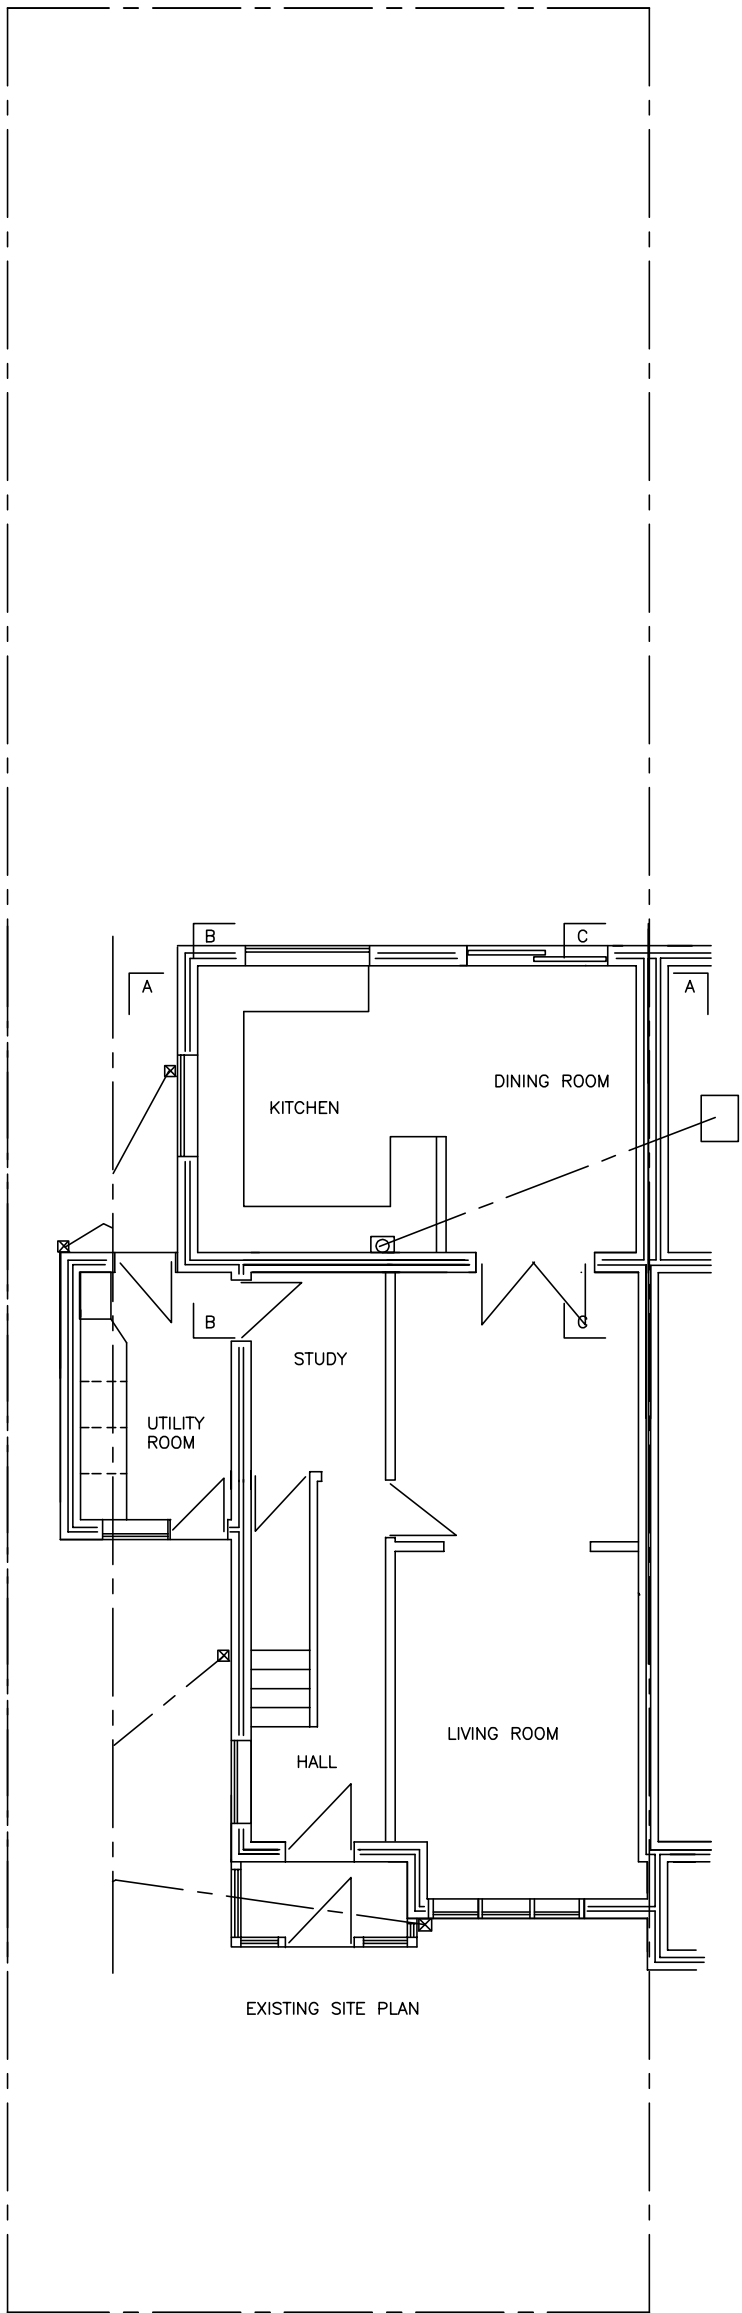


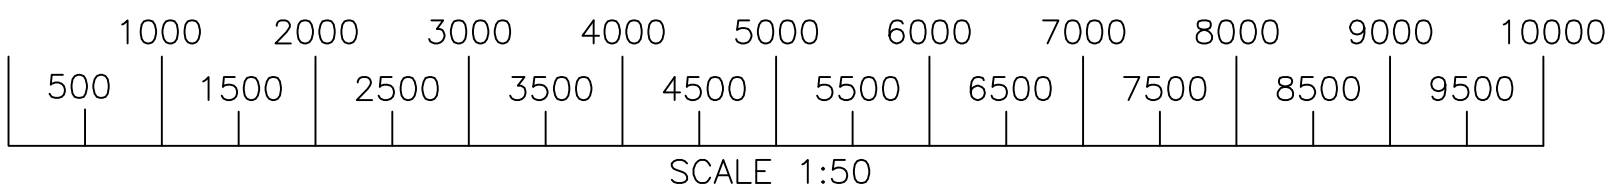

NO ENCROACHMENT
EXTENSION 200mm
IN FROM BOUNDARY

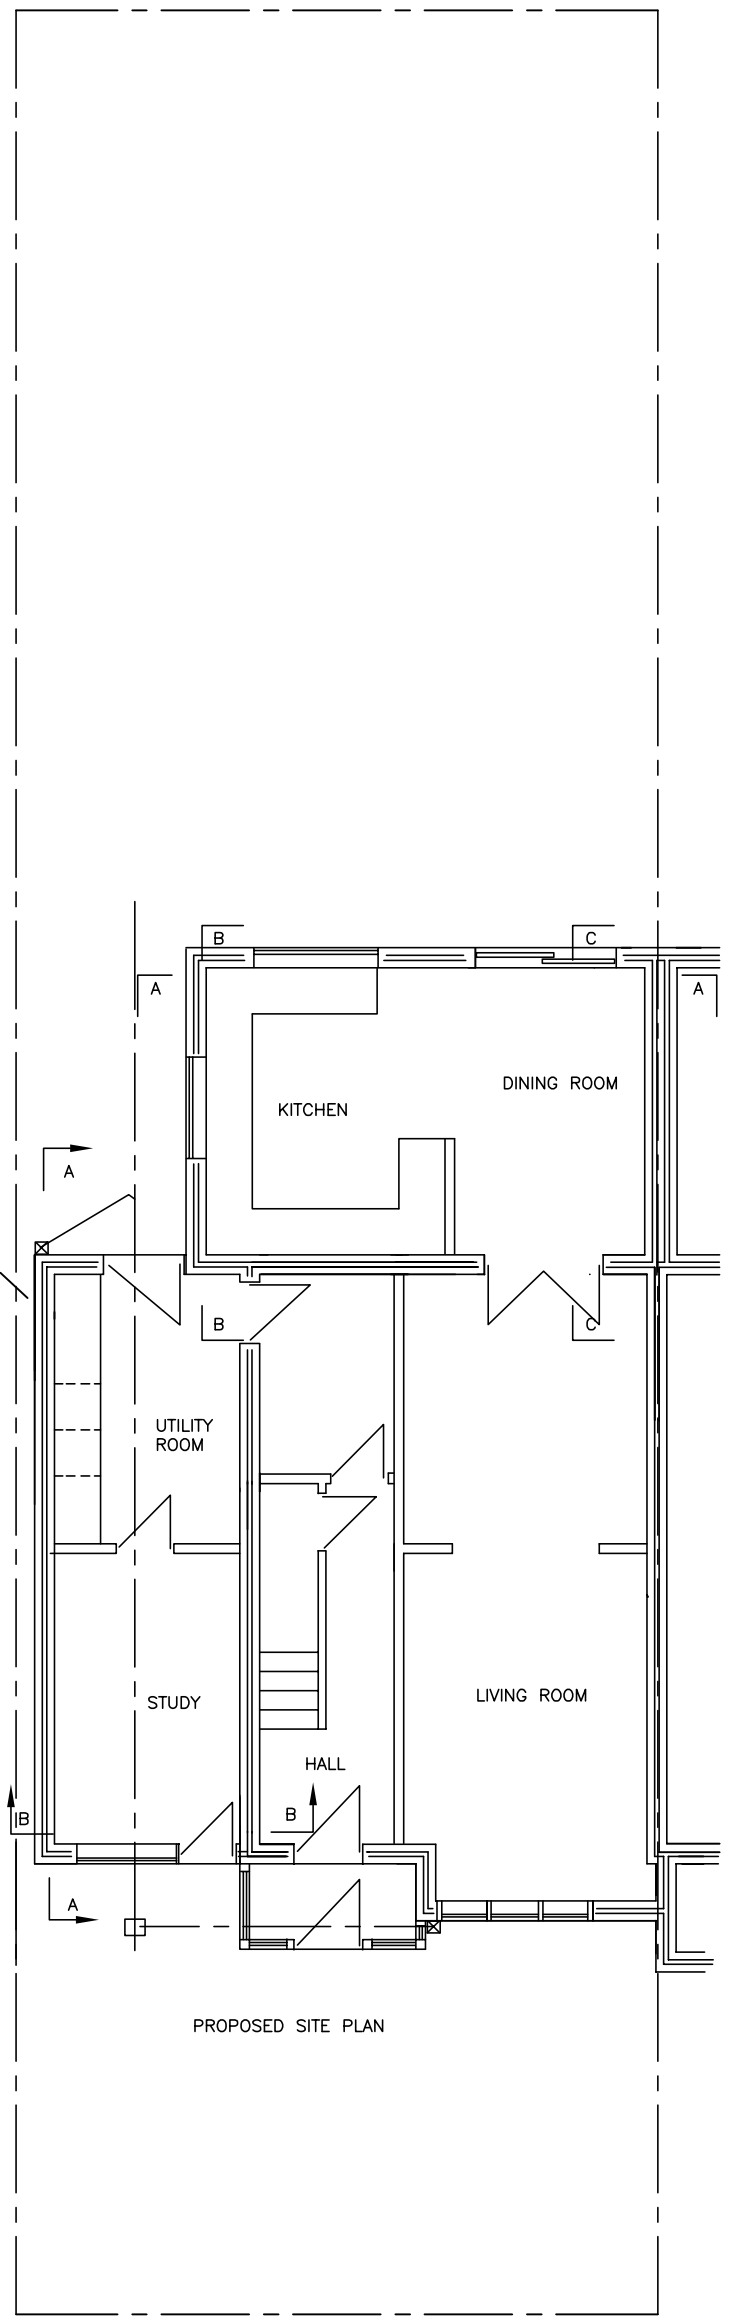

DRAWING 16
EXISTING & PROPOSED SITE PLANS
SCALE 1:100 A3 PORTRAIT